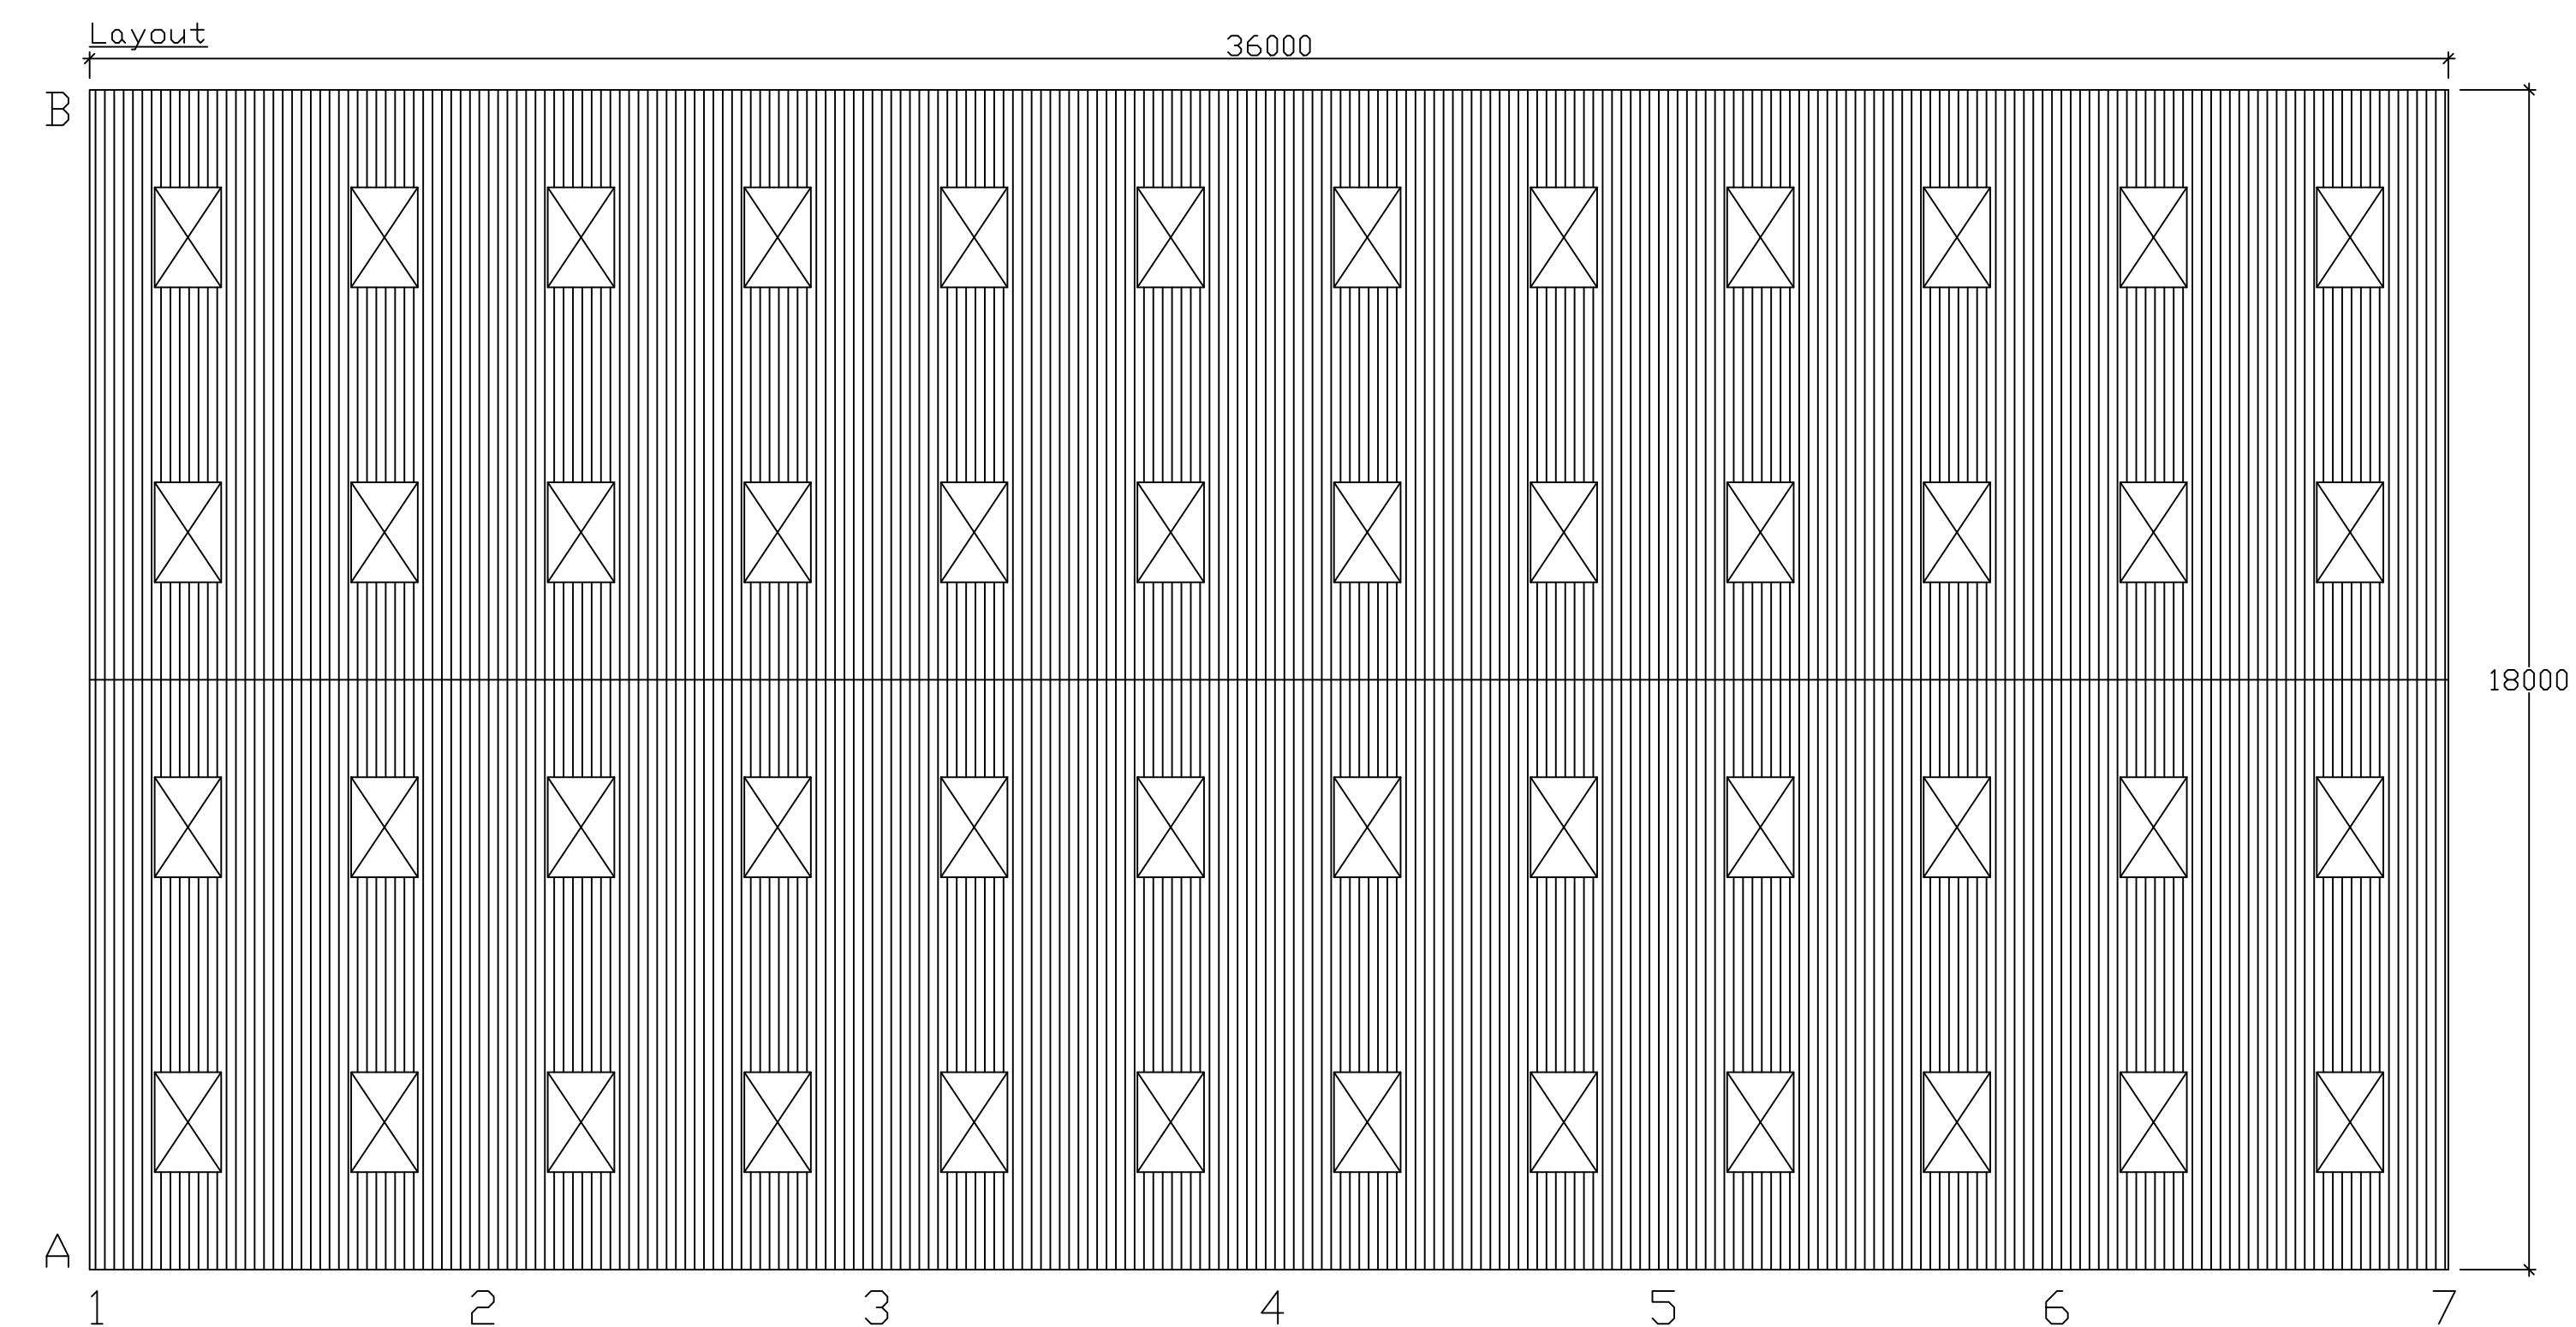
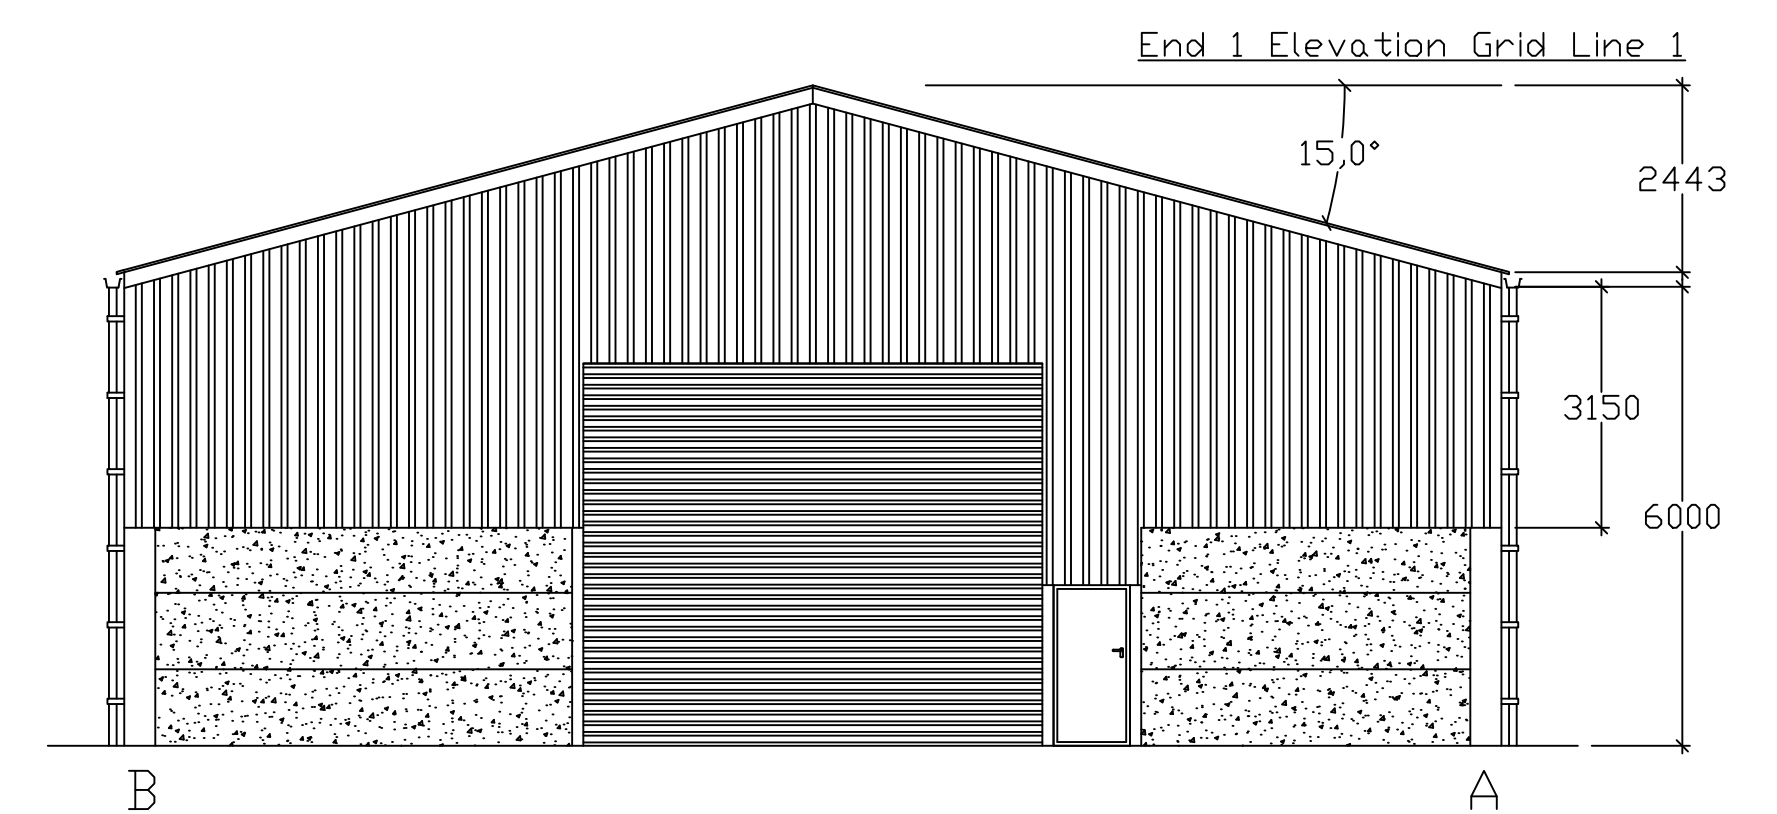
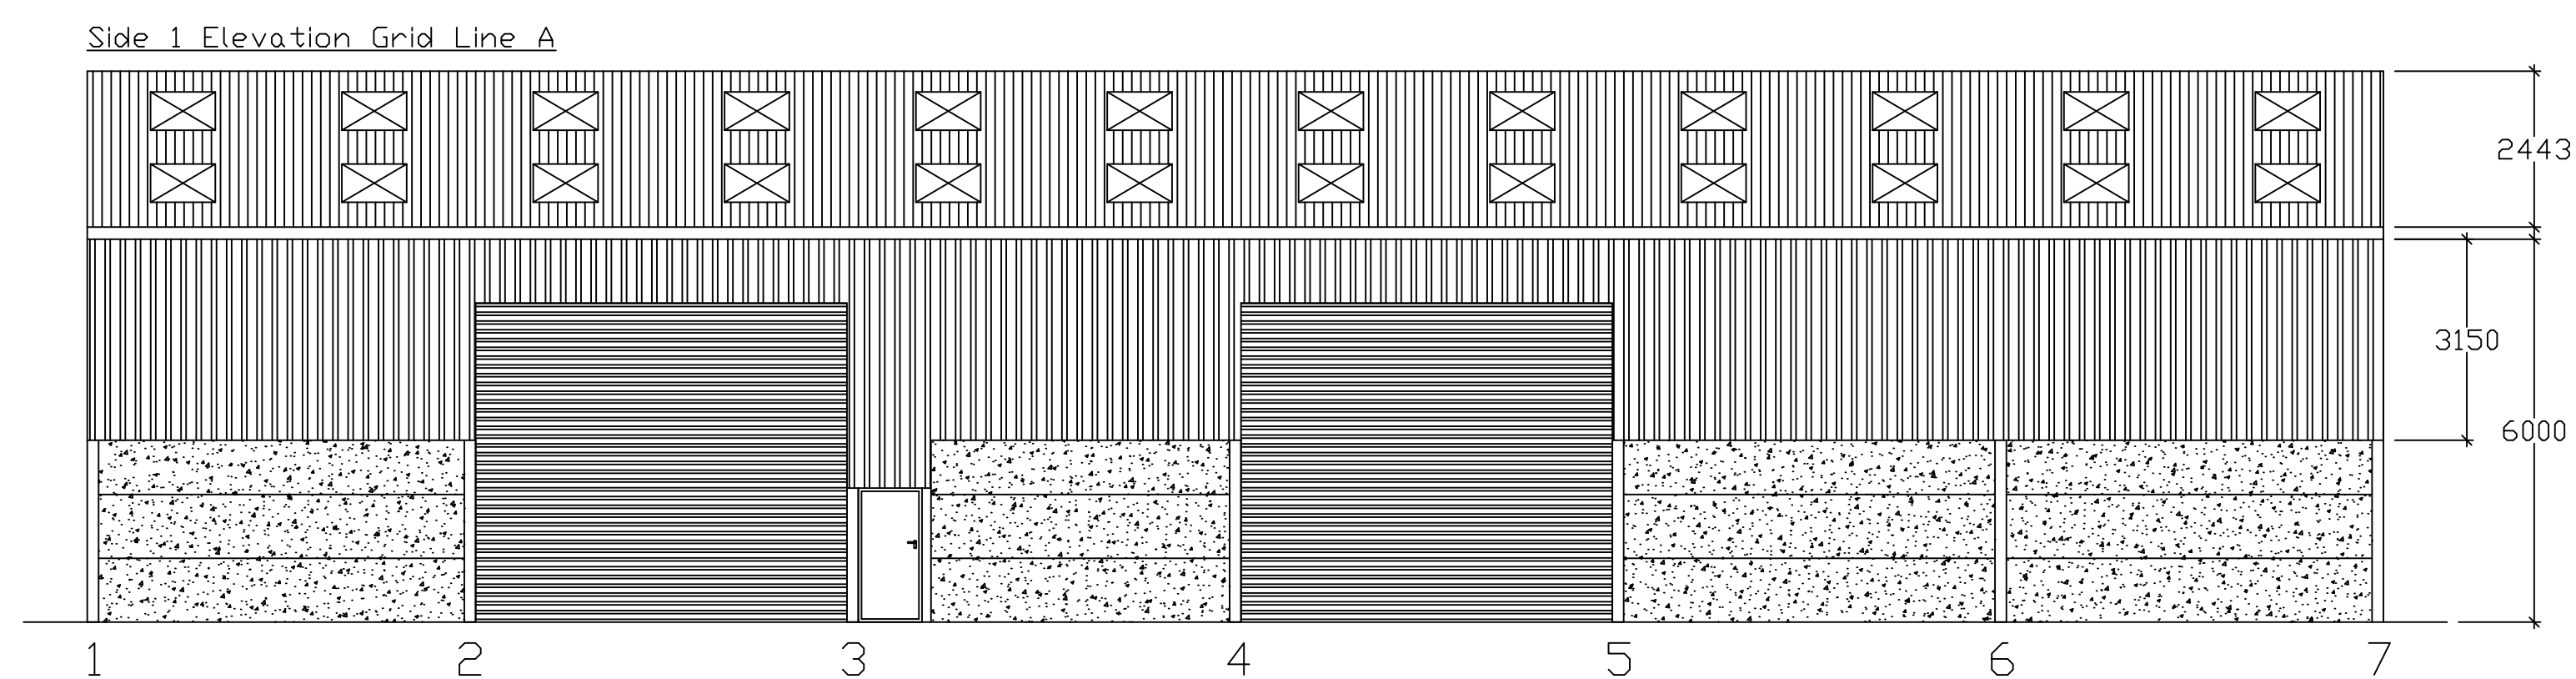
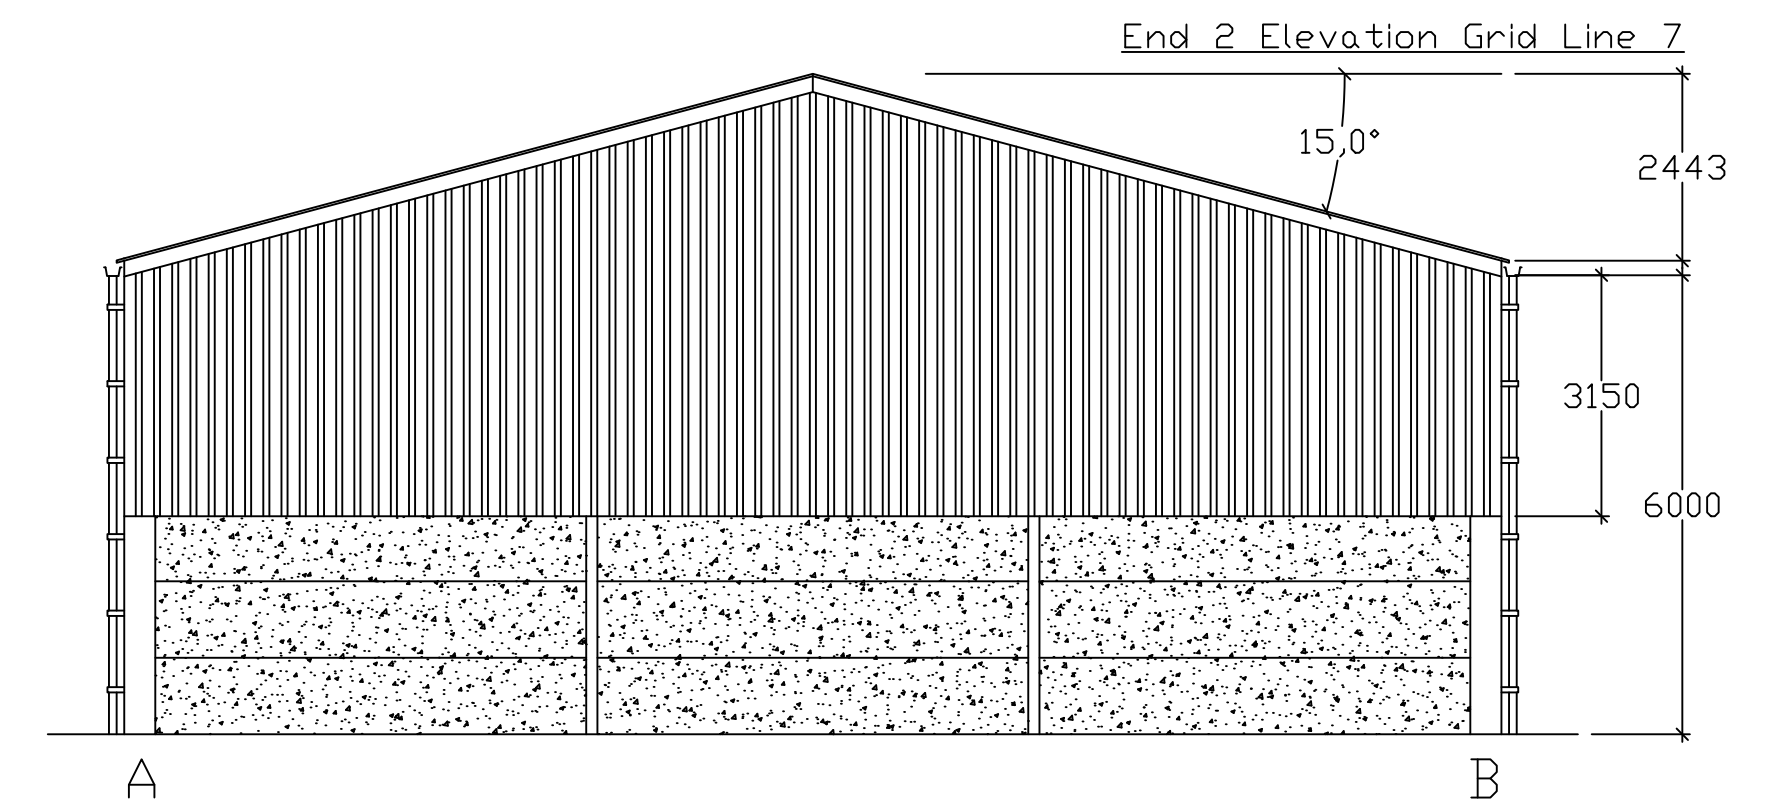
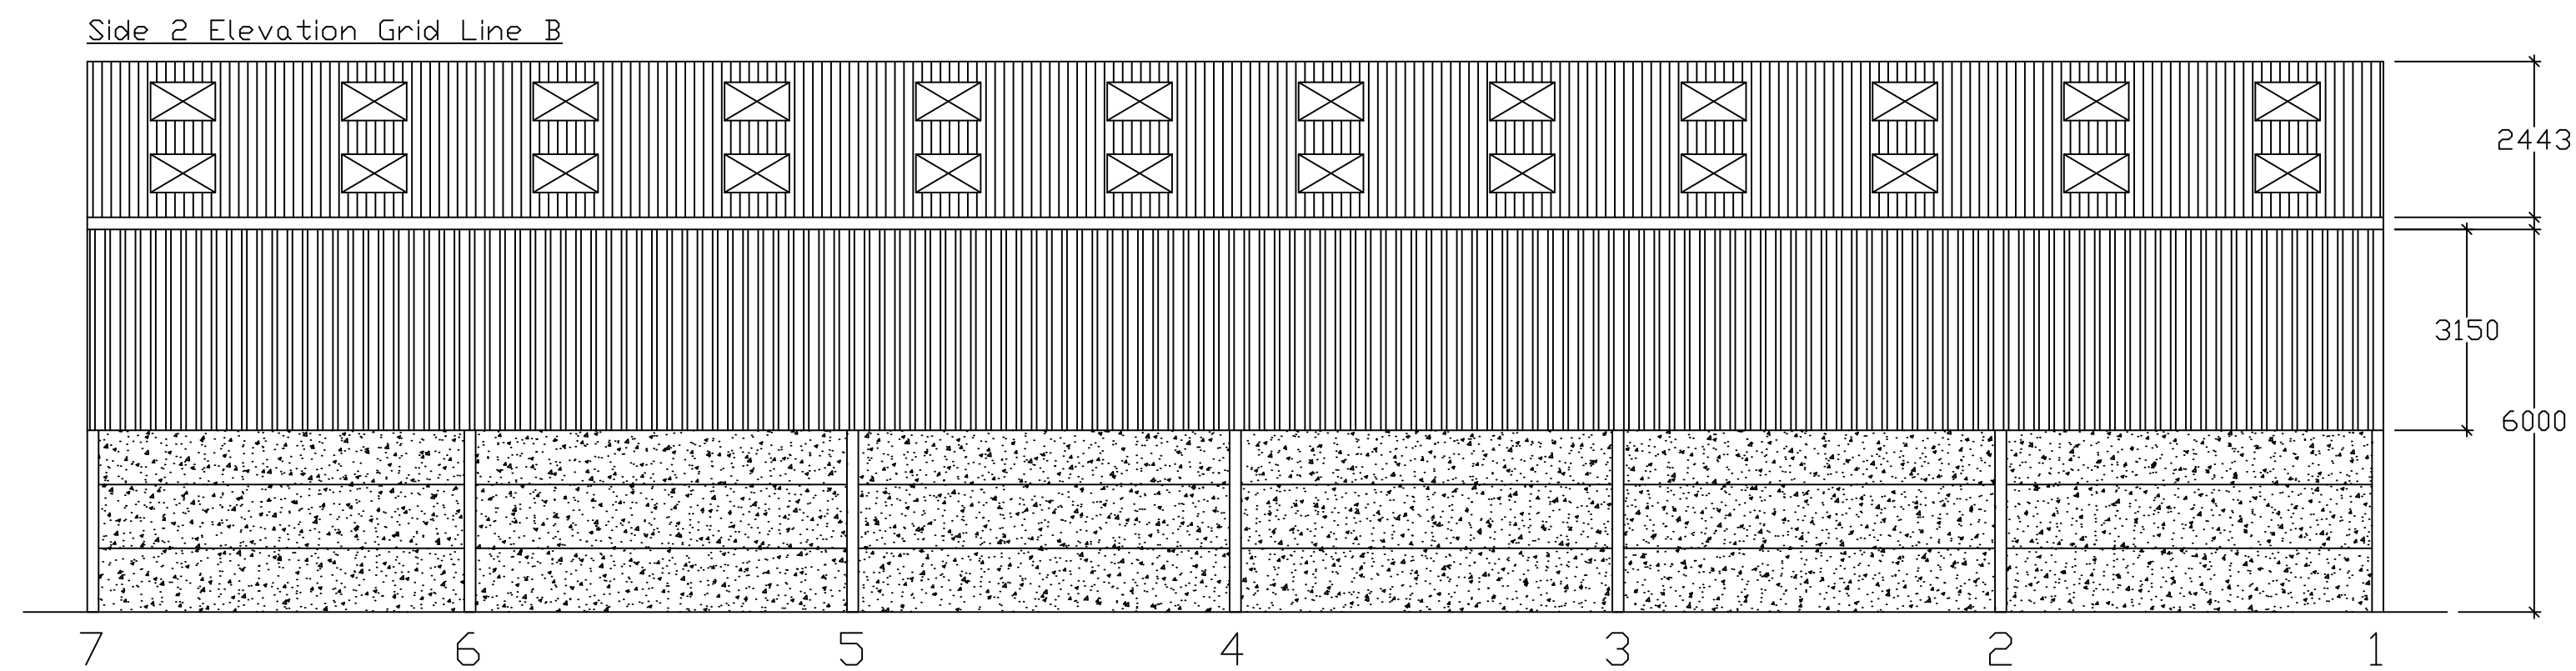


This Drawing is for Planning and Aesthetic purposes Only!
 Sizes subject to change due to Structural Calculation
 DO NOT INSTALL BASES TO THIS PLAN

CLIENT: Edward Shaw ADDRESS: LU2 8DE			
PROPOSED:	AGRICULTURAL		
SIZE:	36M X 18M		
DRAWN BY:	JAKE HANSON		
SCALE:	1/100	DWG NO:	24-27973
REV:		DATE:	09/12/2024

GRAHAM HEATH
CONSTRUCTION Ltd

GRAHAM HEATH CONSTRUCTION LTD
 THE CREAMERY
 WRENBURY INDUSTRIAL ESTATE
 STATION ROAD
 WRENBURY
 NR NANTWICH
 CHESHIRE, CV5 8EX
 TEL: 01270 781158
 FAX: 01270 781165