
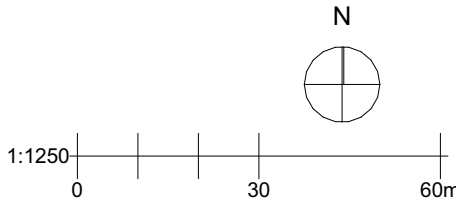


| Issue Status                                                        |             | Planning |       |          |
|---------------------------------------------------------------------|-------------|----------|-------|----------|
| This drawing is copyright. Only figured dimensions to be worked to. |             |          |       |          |
| Revision                                                            |             | Drawn    | Check | Date     |
| P1                                                                  | First Issue | PL       | AD    | 16.12.24 |

Key

Location Plans

|             |                                |
|-------------|--------------------------------|
| <div></div> | Redline Site Area (m2)         |
| <div></div> | 770.90                         |
| <div></div> | Blueline Area                  |
| <div></div> | - Land in control of applicant |

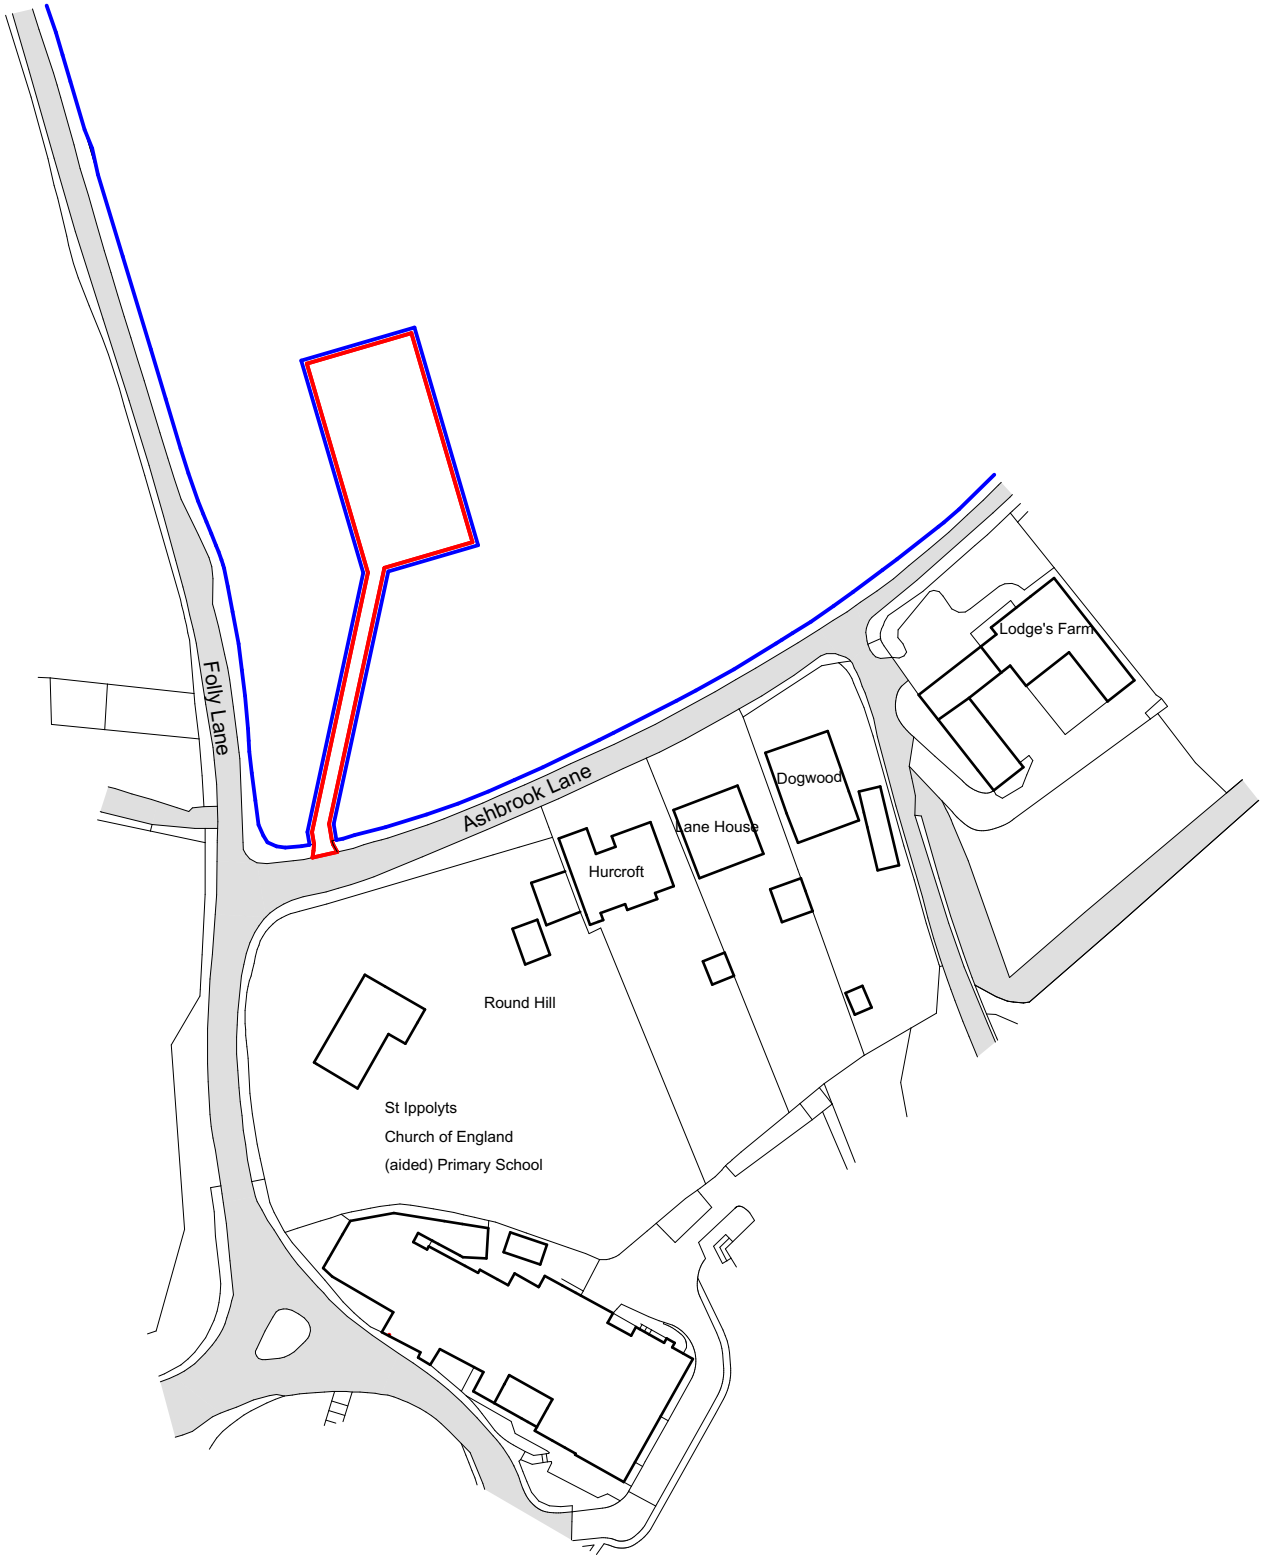

|         |          |                                                        |             |
|---------|----------|--------------------------------------------------------|-------------|
| client  |          | Shaws of Stopsley                                      |             |
| project |          | Land at St Ippolytes<br>Proposed Agricultural Building |             |
| drawing |          | Location Plan                                          |             |
| date    | 16.12.24 | scale                                                  | 1:1250 @ A3 |
| drawn   | PL       | check                                                  | AD          |

**BROWN & CO**

ARCHITECTURE + PLANNING

www.brown-co.com

Norwich  
St Neots

01603 629871  
01480 213811

Humber  
Lincoln

01482 421234  
01522 457800

Brown & Co Registered Office: The Atrium, St. George's Street, Norwich, Norfolk, NR3 1AB

Registration no: OC302092 Registered in England & Wales

|    |     |        |    |
|----|-----|--------|----|
| 24 | 120 | DL0101 | P1 |
|----|-----|--------|----|