



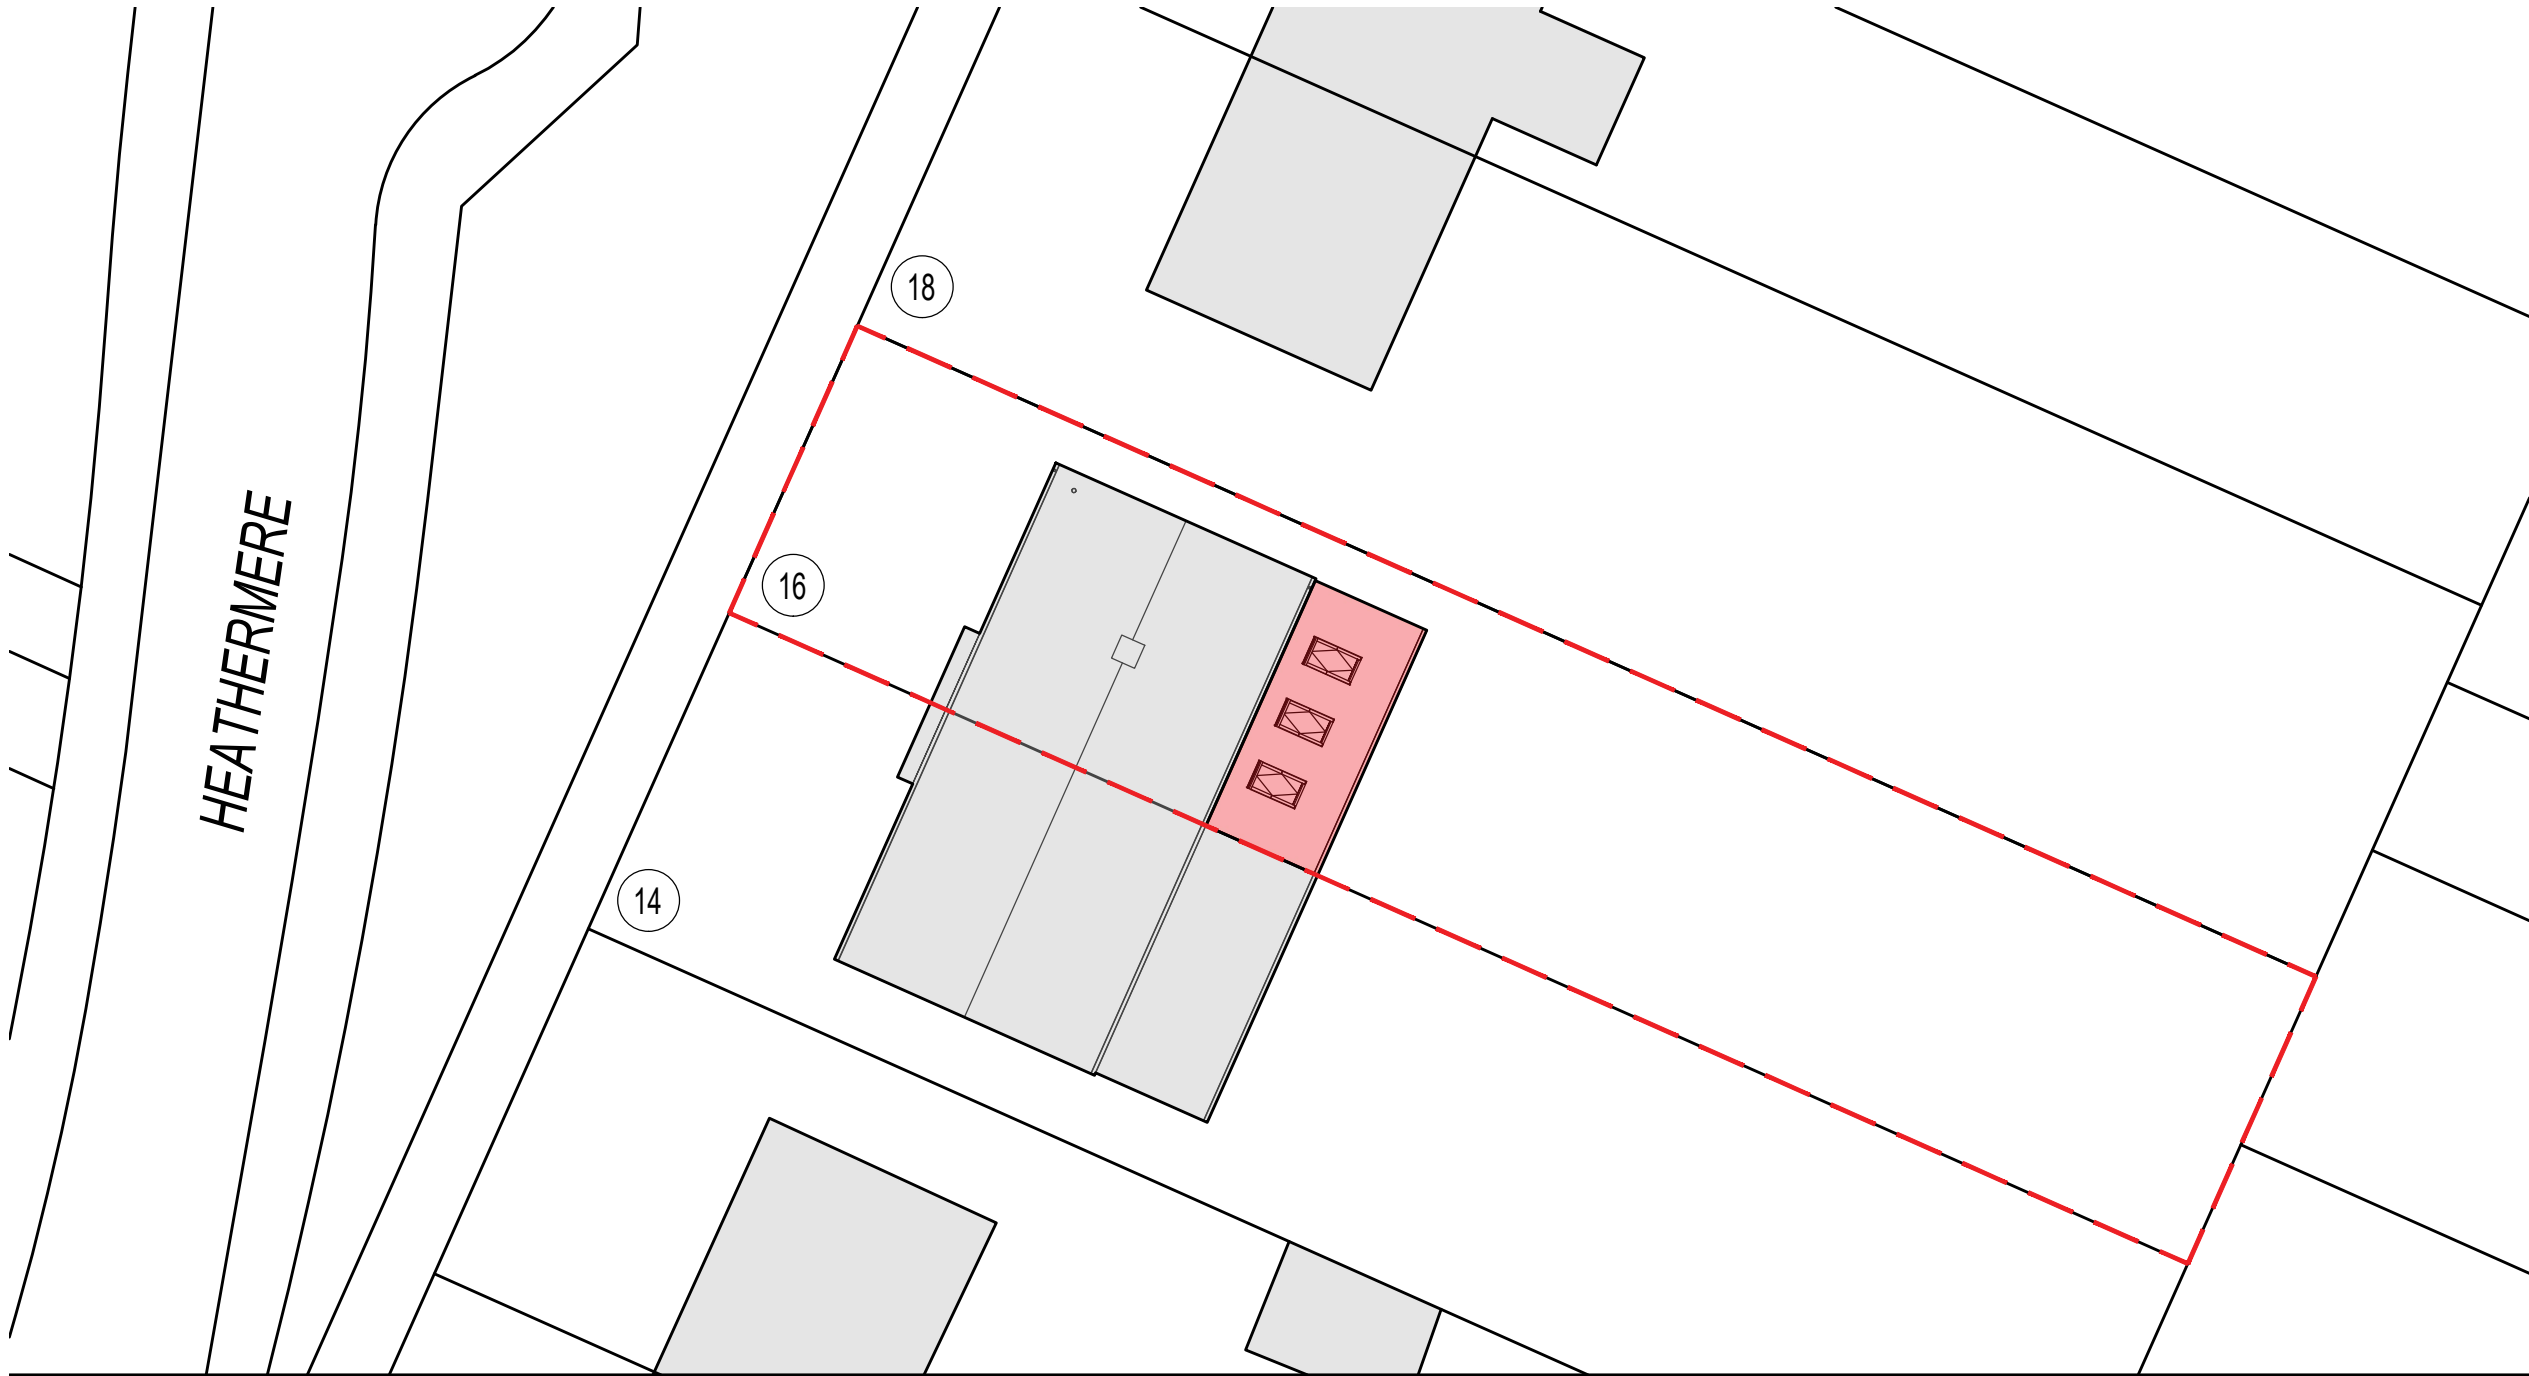

PROPOSED BLOCK PLAN @ 1 TO 200

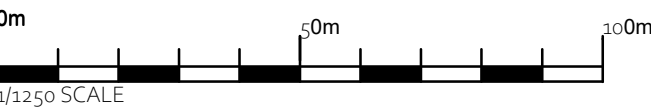

SITE LOCATION PLAN @ 1 TO 1250



Rev.	Date	Details	Drawn	Checked
------	------	---------	-------	---------

Issued for:

PLANNING

Project/Client:

16 Heathermere

Project No:

Dwg No:

A110

Rev:

Scale:

As Indicated - A1

Drawing:

Site & Location Plans

North:

Drawn By:

Date:

Checked By:

Date:



D.Chandler Architectural Design Ltd.

Devonshire Business Centre, Works Rd, Letchworth, SG6 1GJ

Tel : 07901 864 742 - Email : daniel@dcarchitectural.org