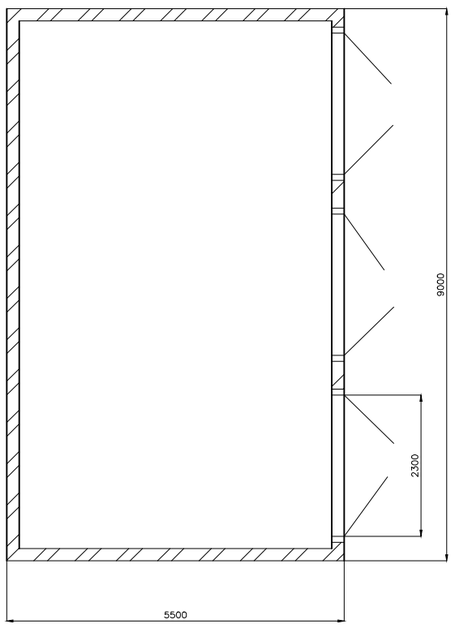

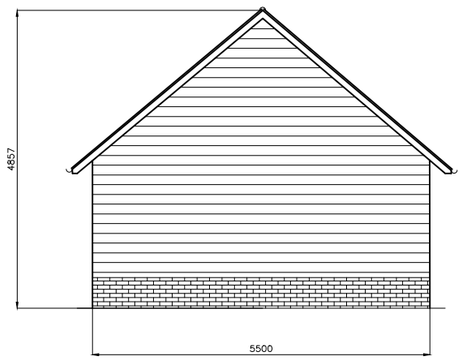

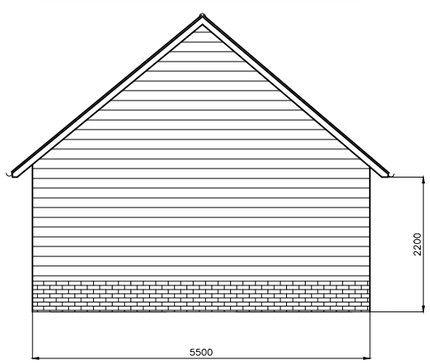

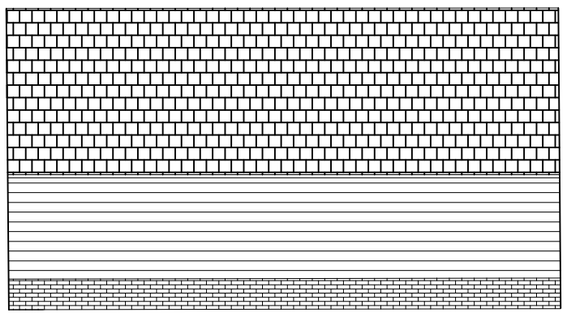

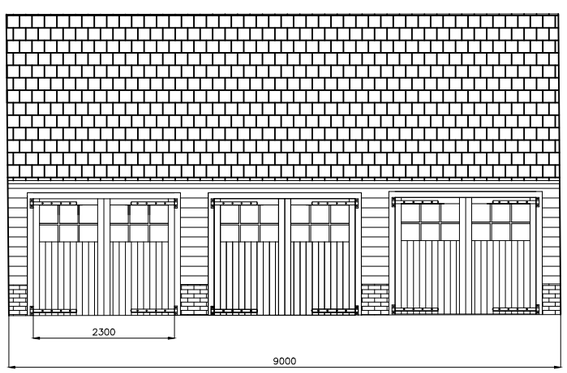

Rainwater goods to be Black coloured UPVC cast iorn effect, 112mm half round gutters, 68mm roundline downpipes, Brett Martin Cascade range, or similar.

SCALE BAR

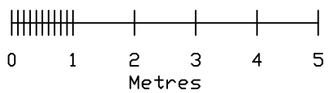

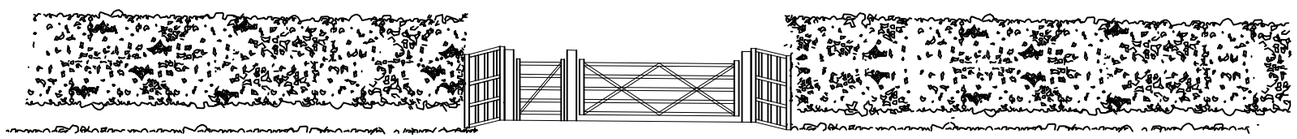

View of entrance to drive from Damask Green Road

NOTES:

Report all discrepancies, errors and omissions
Do not scale from this drawing.
Verify all dimensions on site before commencing any work or preparing shop drawings.
All materials, components and workmanship are to comply with all the relevant British Standards, Codes of Practice, and appropriate manufacturers recommendations that from time to time shall apply.
For all specialist work, see relevant drawings.

This drawing and design are copyright of PELLINGS LLP

Rev	Date	Description	Name

Pellings

Pellings LLP
Northside House Mount Pleasant Barnet EN4 9EB
t 020 8441 8500 f 020 8441 4616 e barnet@pellings.co.uk
www.pellings.co.uk

Architecture & Planning ■ Building Surveying ■ Project Management ■ Cost Consultancy ■ CDM Co-ordination

CLIENT: L Papworth
PROJECT: Friends Green Farmhouse
TITLE: Garage Block
Proposed Plan & Elevations
Entrance to driveway
DATE: Apr 2018
SCALE: 1:100 @A3
DRAWN: PMM
CHK:
DRAWING No: LP 002 B