
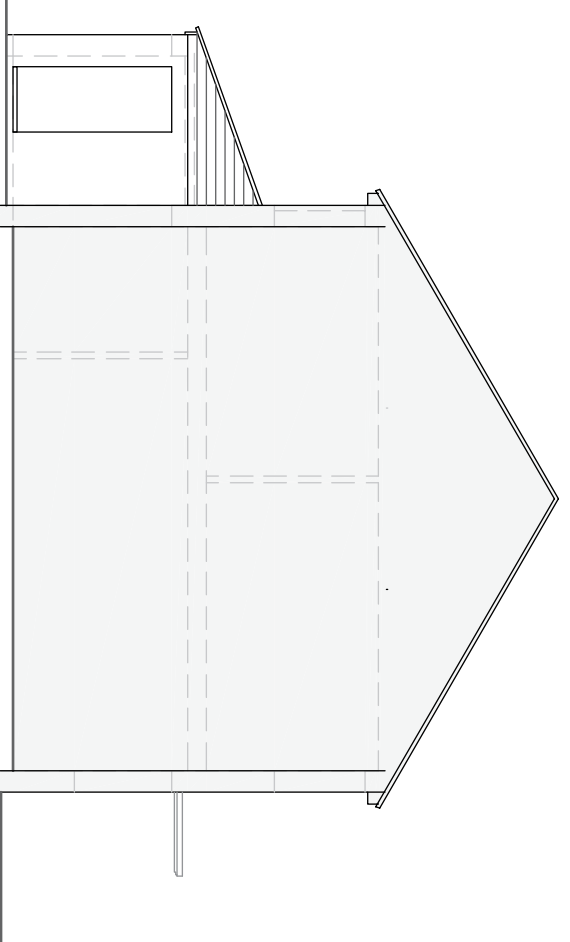
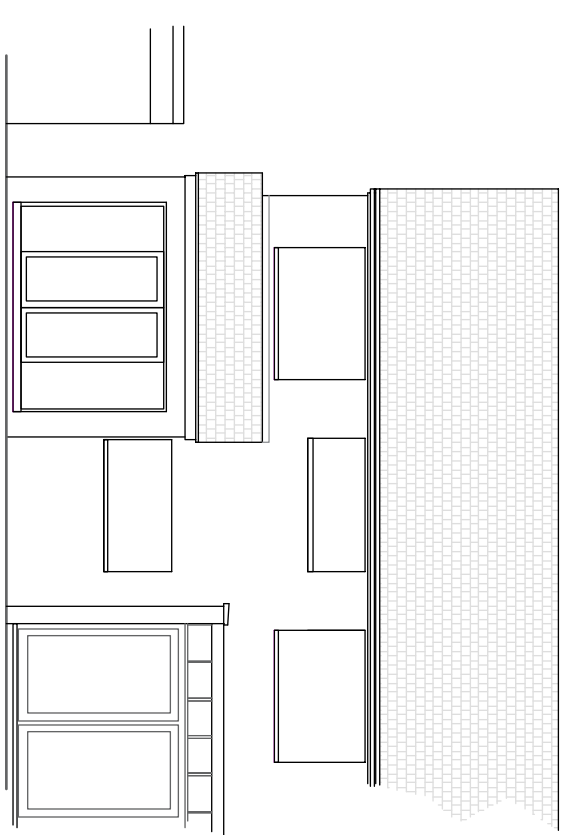
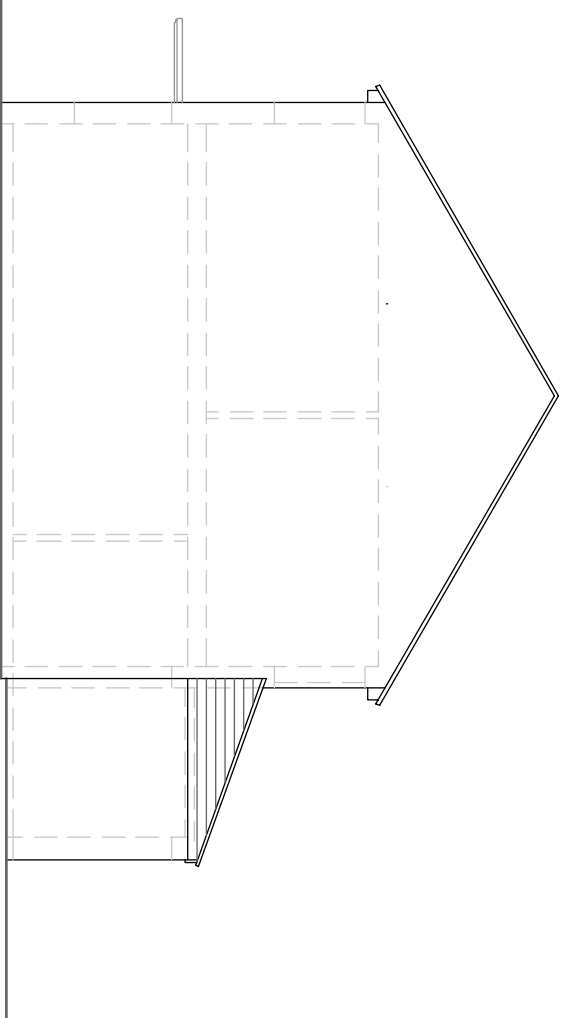
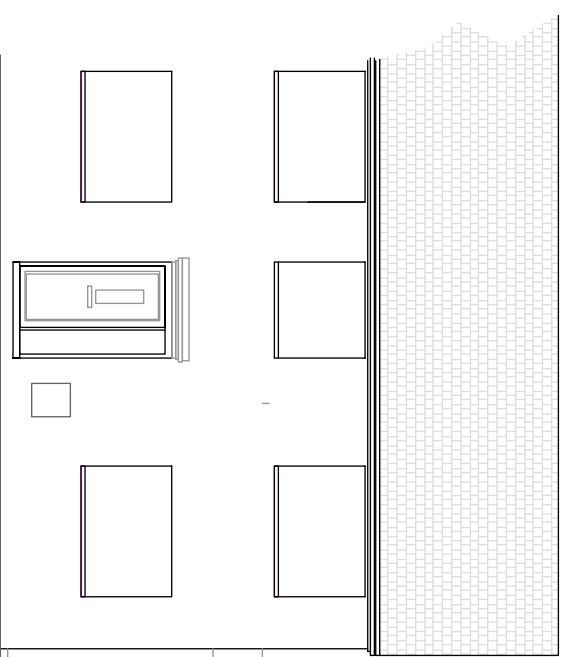
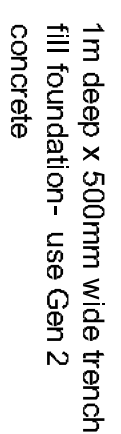
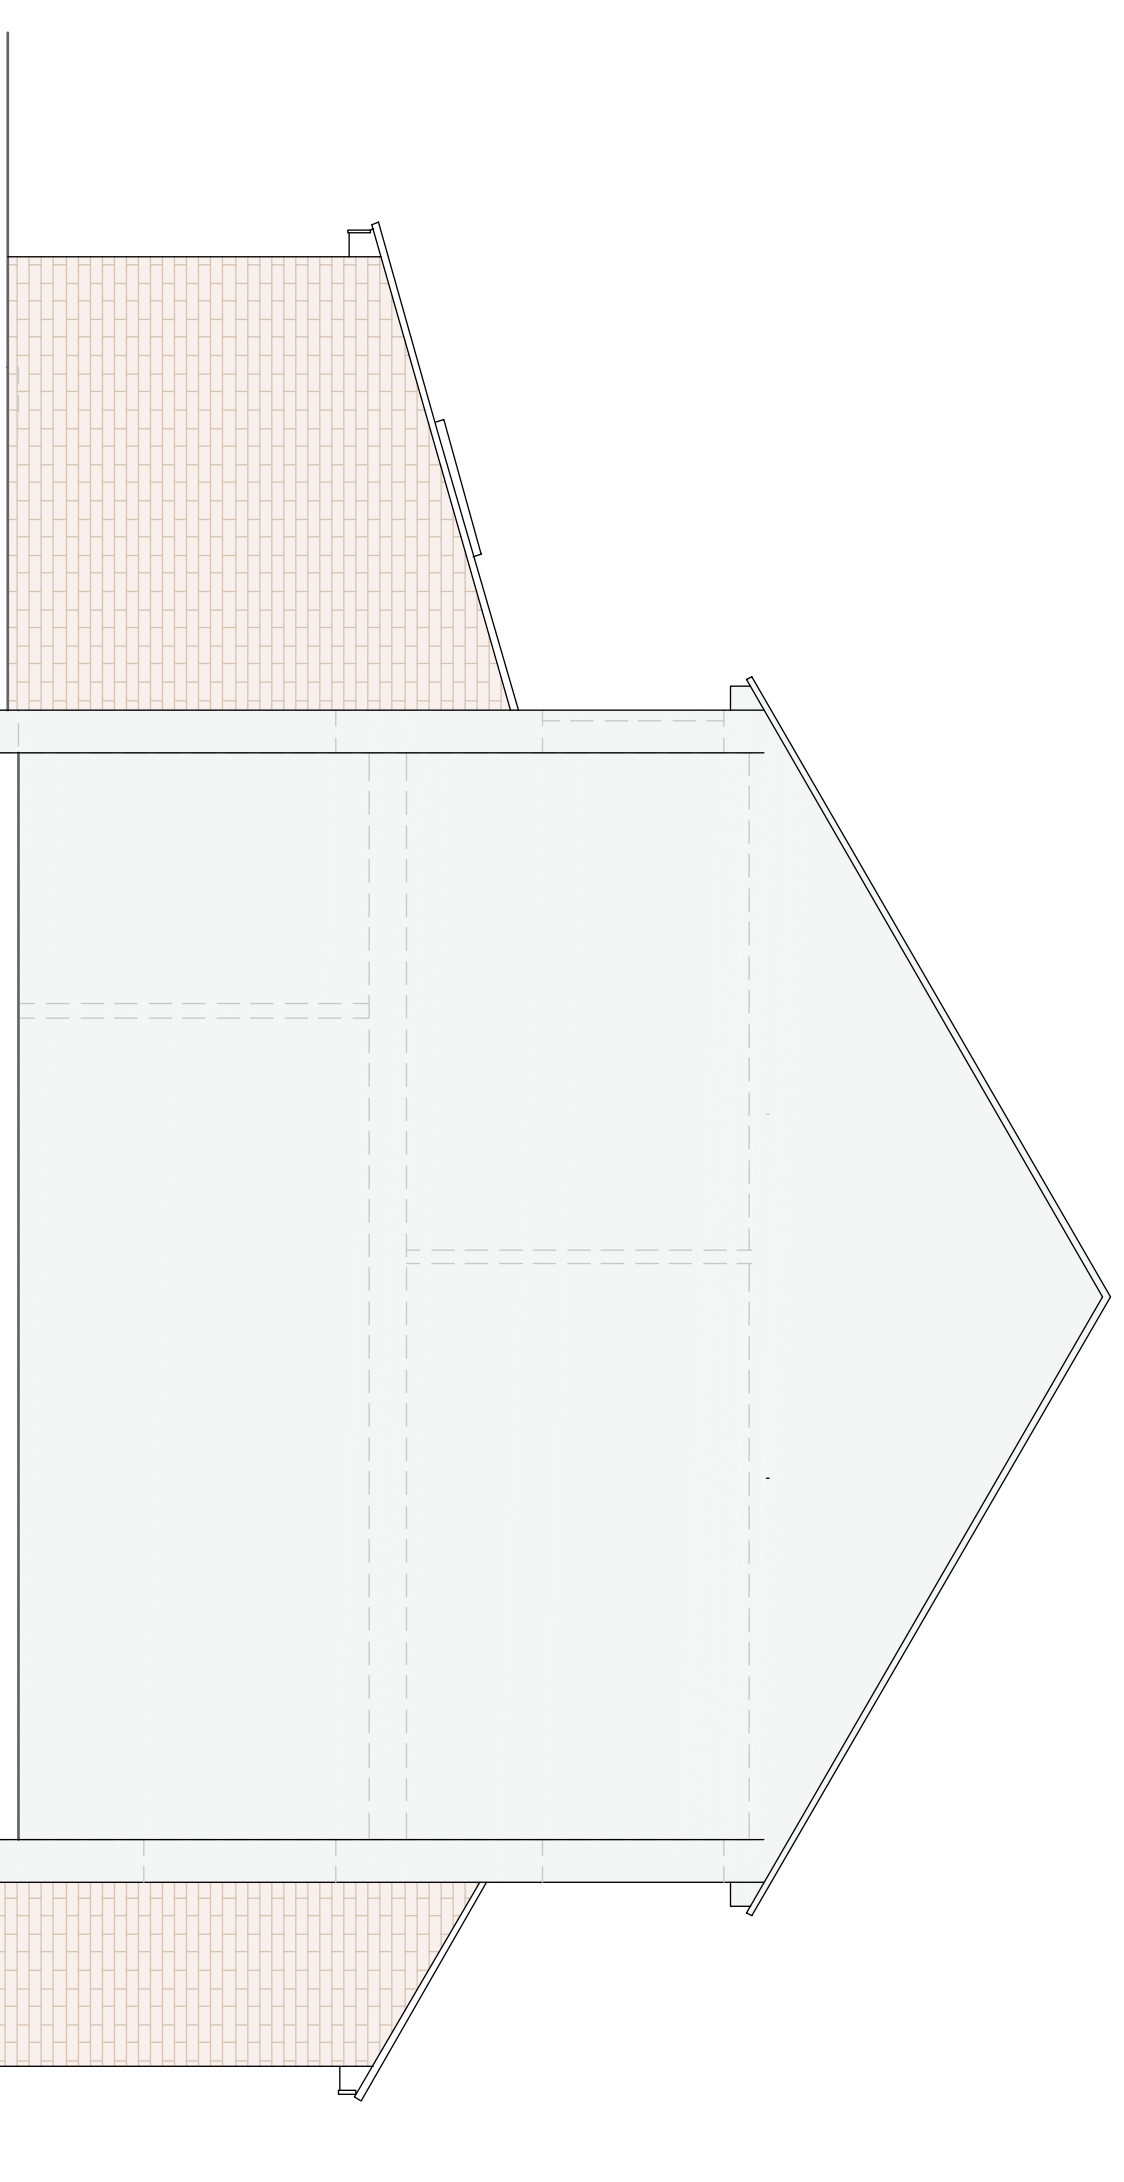
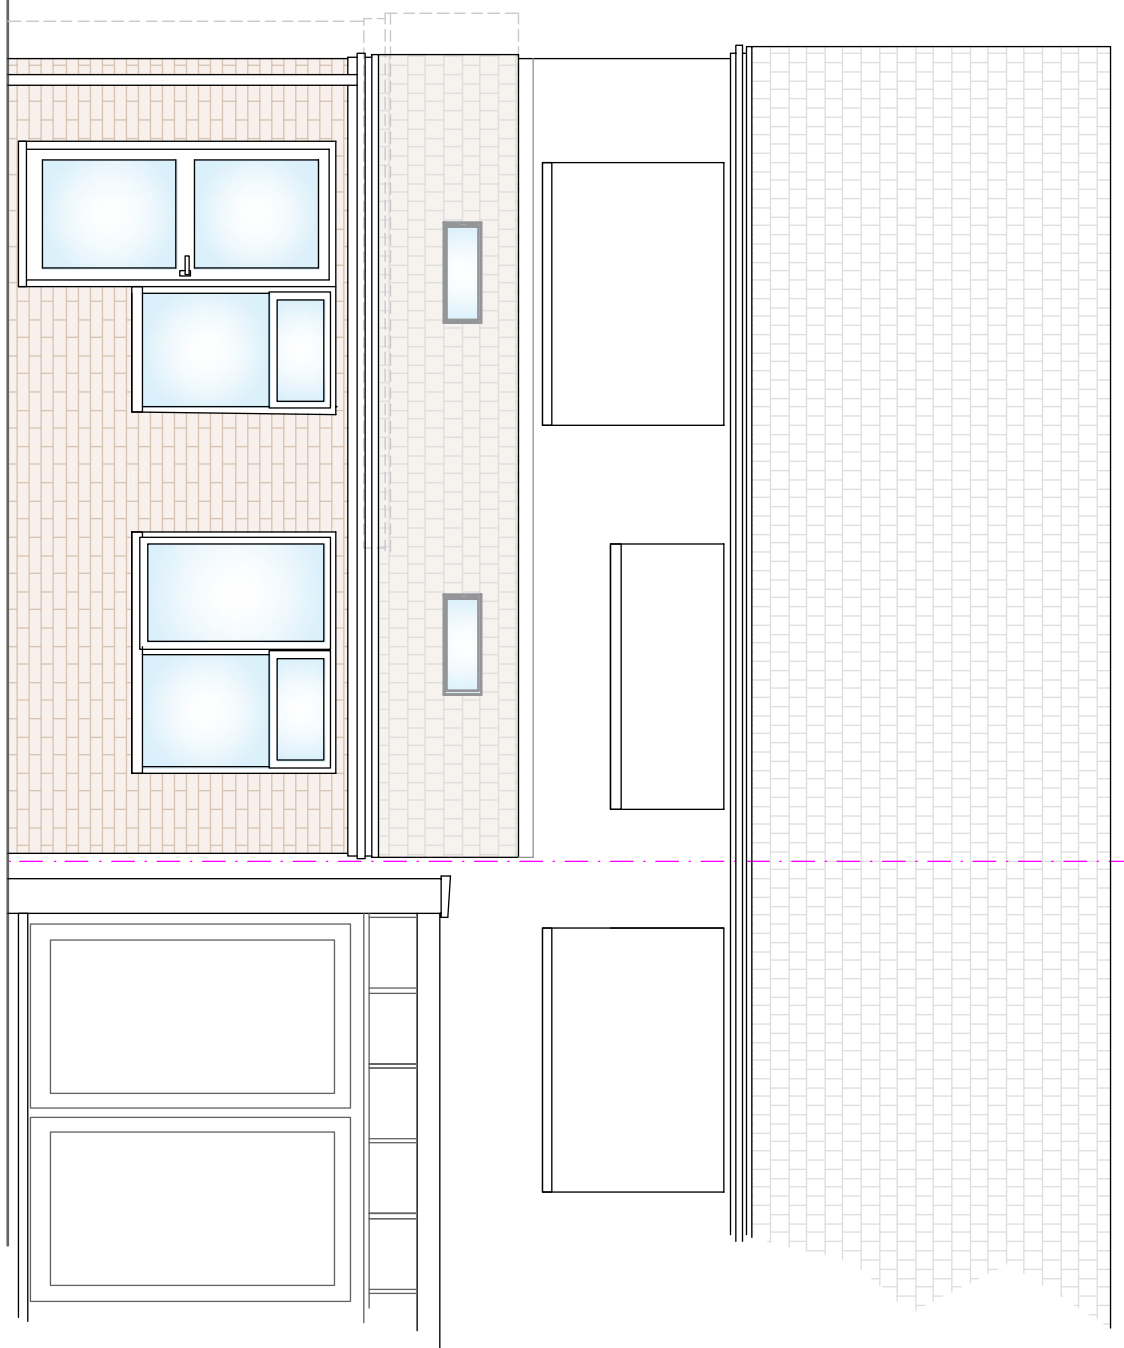
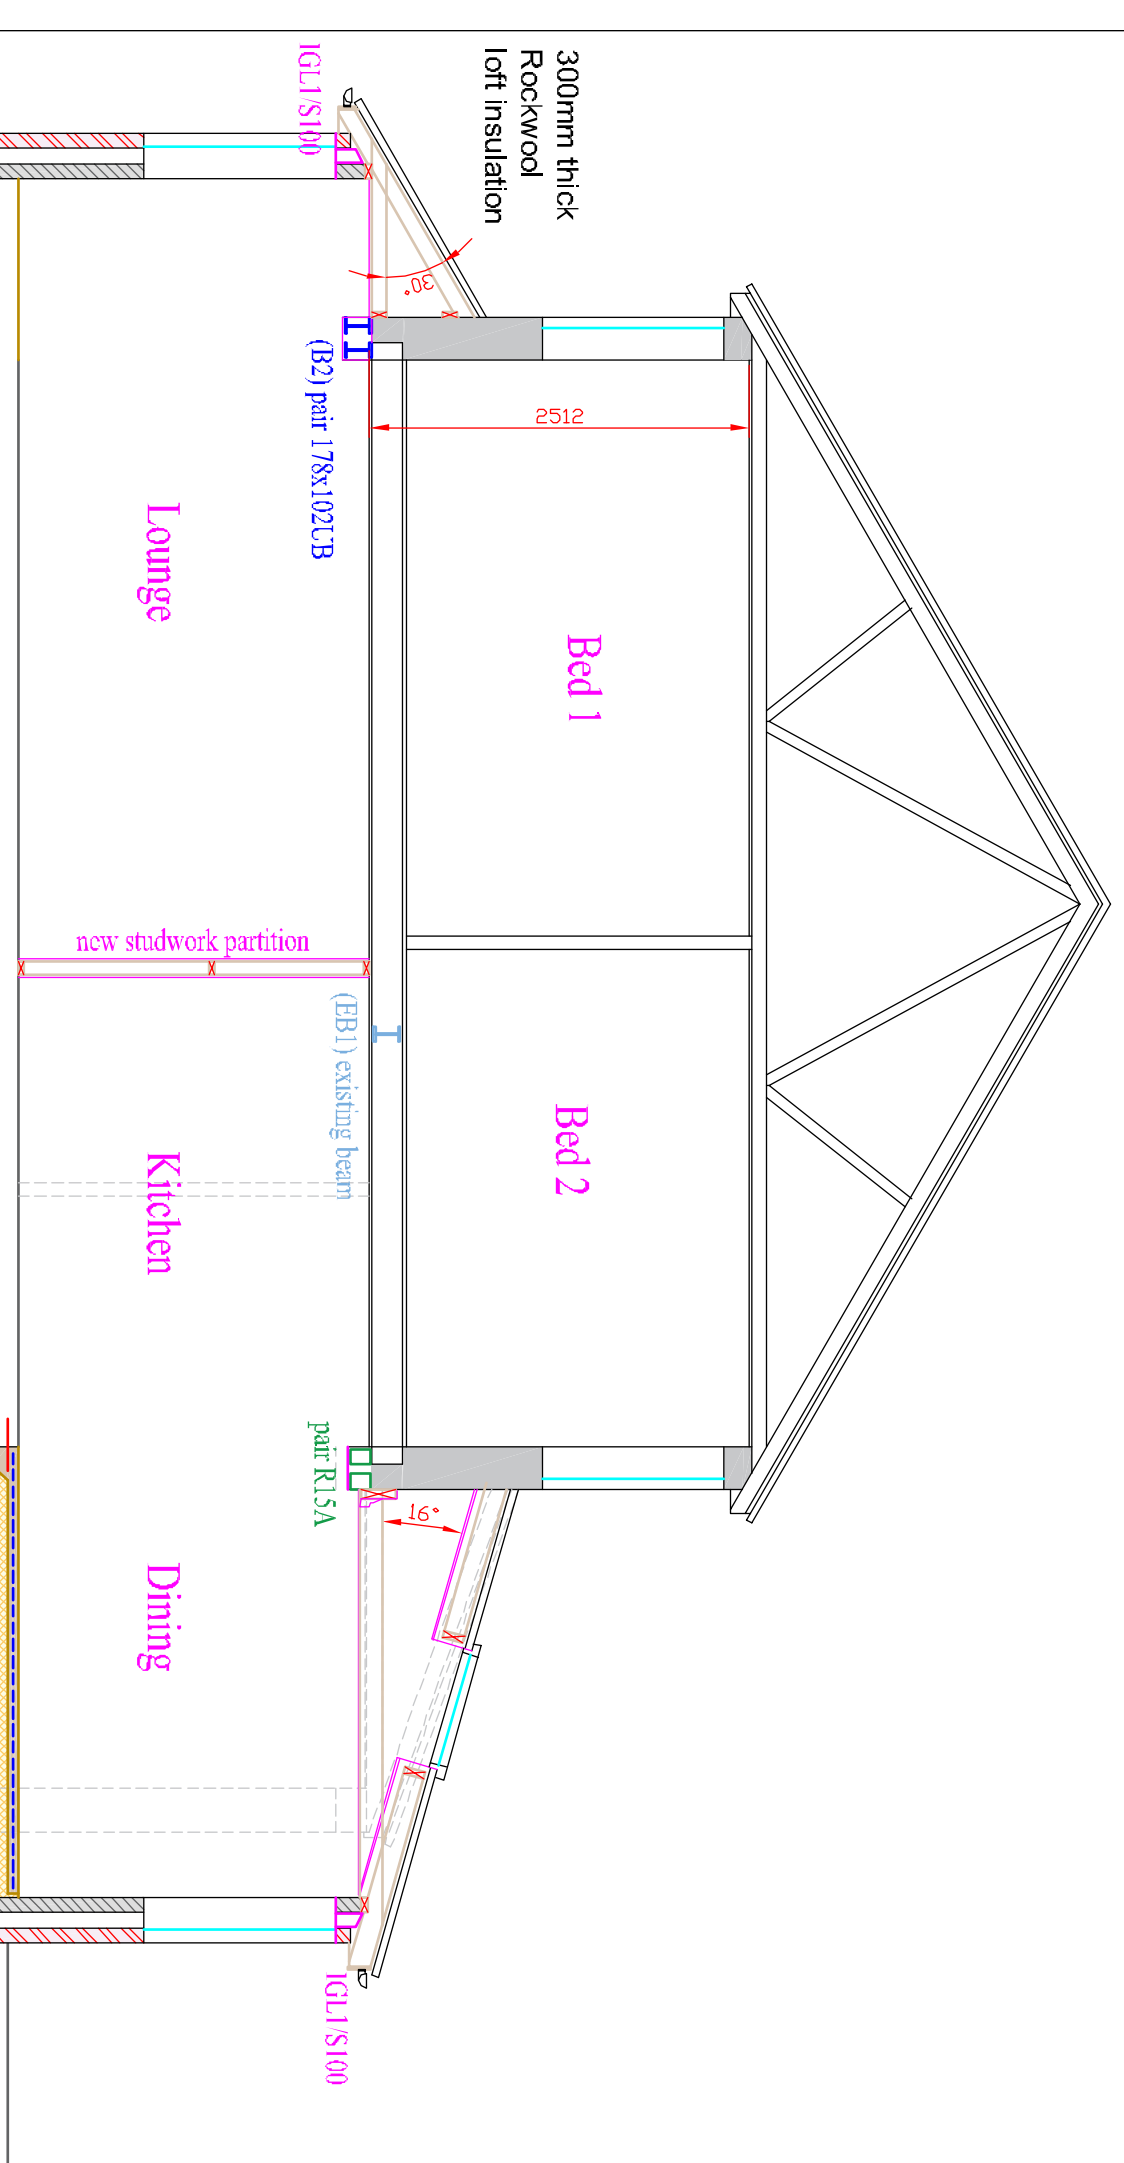
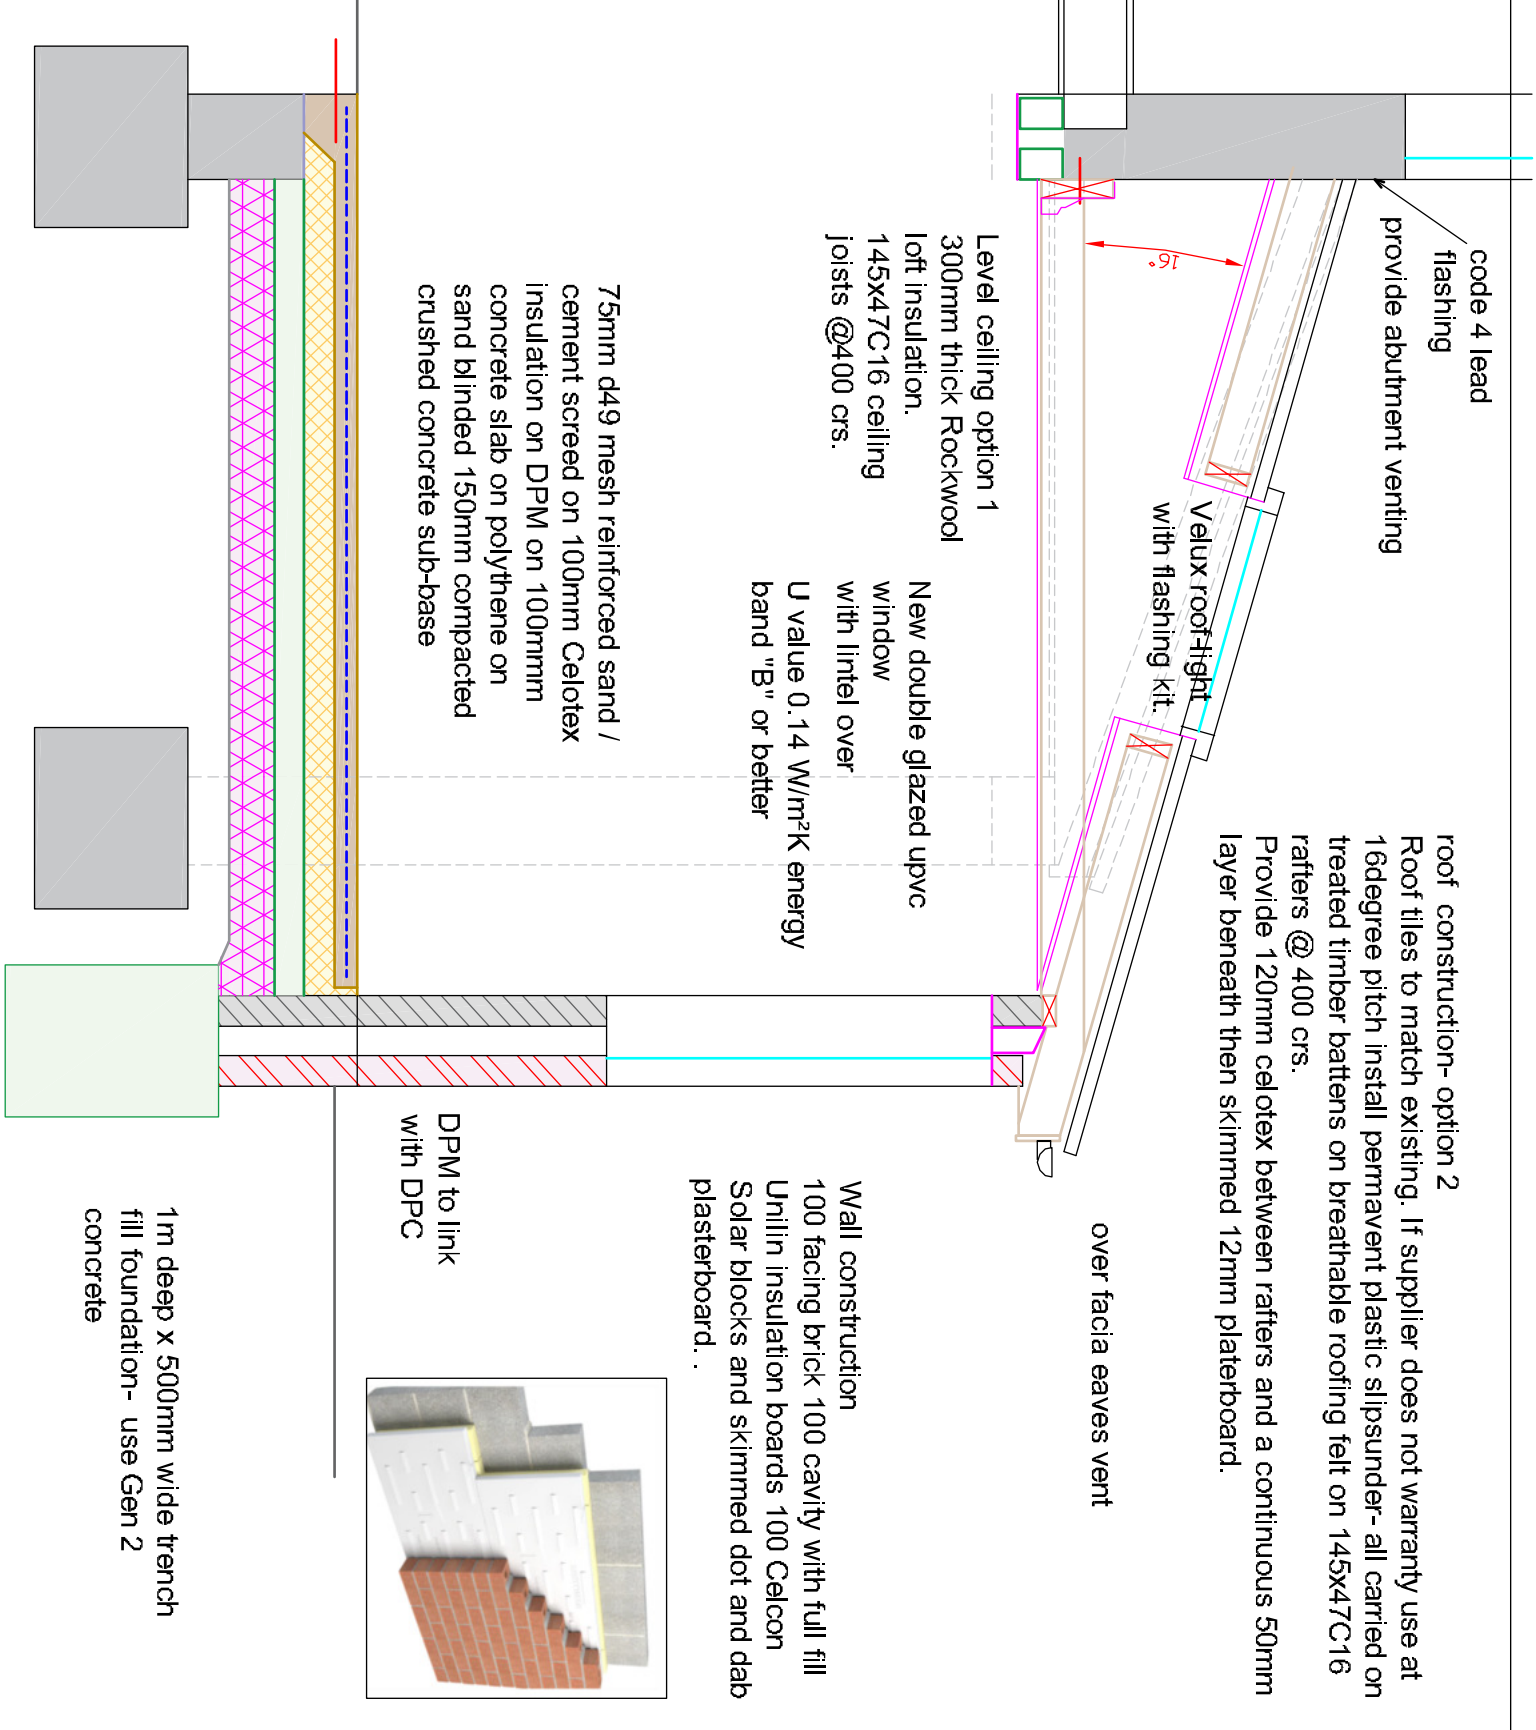
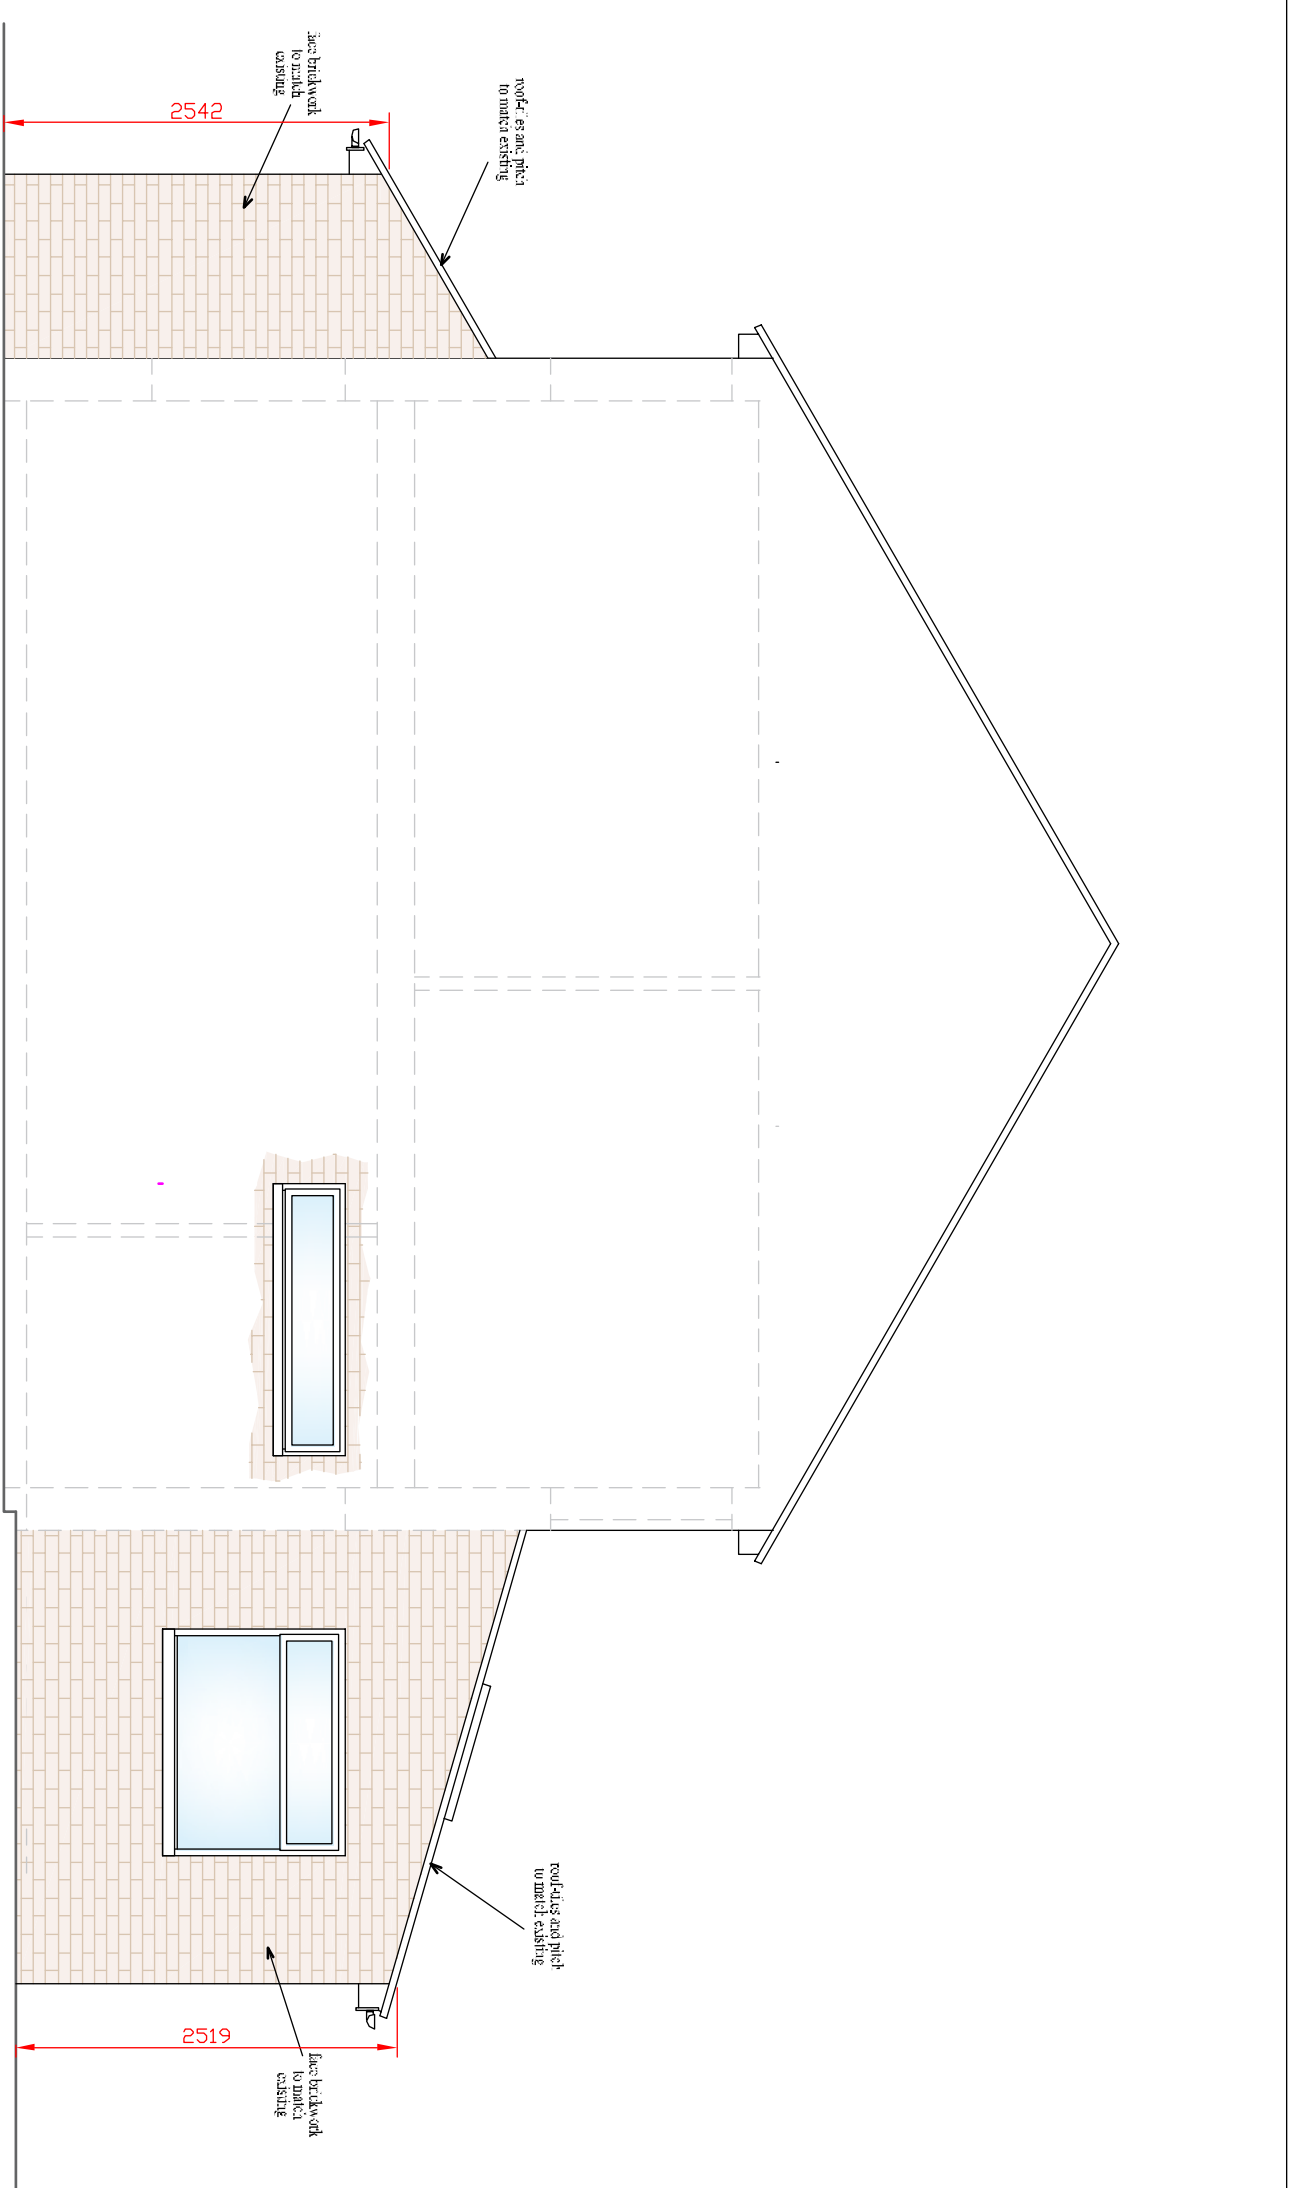


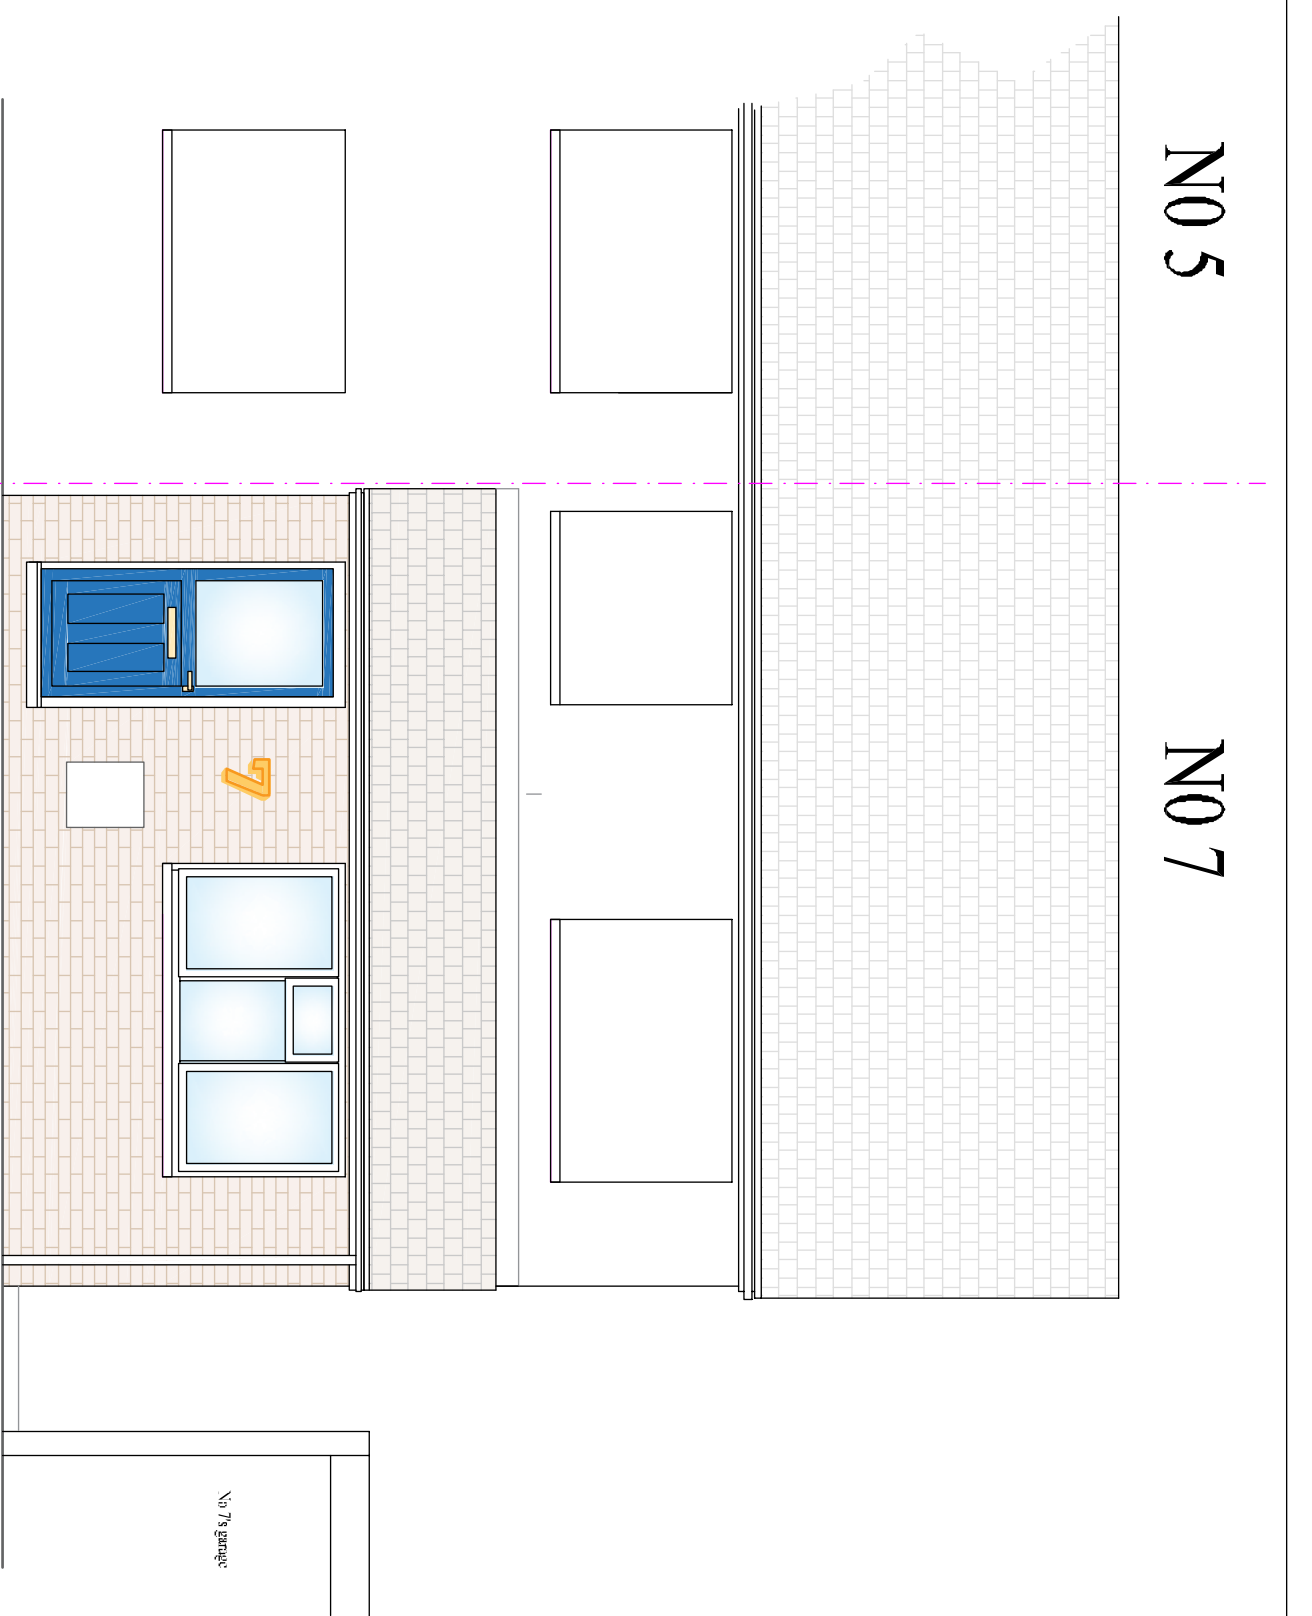

REVISION	DISCRIPTION	DATE	
DATE March 2026	CLIENT PROJECT Roger & Penny Causser.		
SCALE 1:50 & 1:10	7 Bramfield Hinchin, Herts. Home alterations.		Burton & Associates Ltd. 65 Shefford Road Clifton Beds. SG12 5AQ Tel. / Fax: 01462 660606
DRAWING STATUS <i>Preliminary</i>	DRAWING TITLE Existing and proposed elevations, and proposed sections		Ref:7054-1 02B
NO FINAL FORWARDED PRINTING OR DIGITAL SCANNING ALLOWED © COPYRIGHT 2005			