15 STOCKENS GREEN - KNEBWORTH - HERTS. Existing elevations scale 1:100 date NOV'2017 drawing no. HM-17497-03 (A3 sheet)

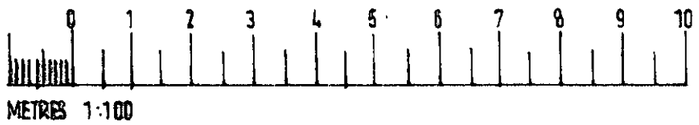

N.H.D.C.
21 MAR 2018

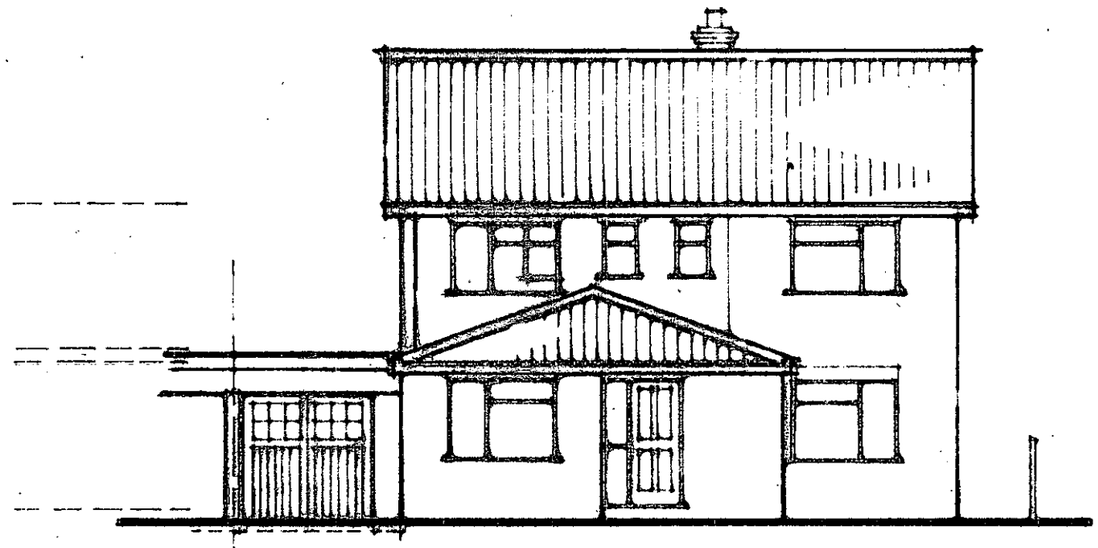

front

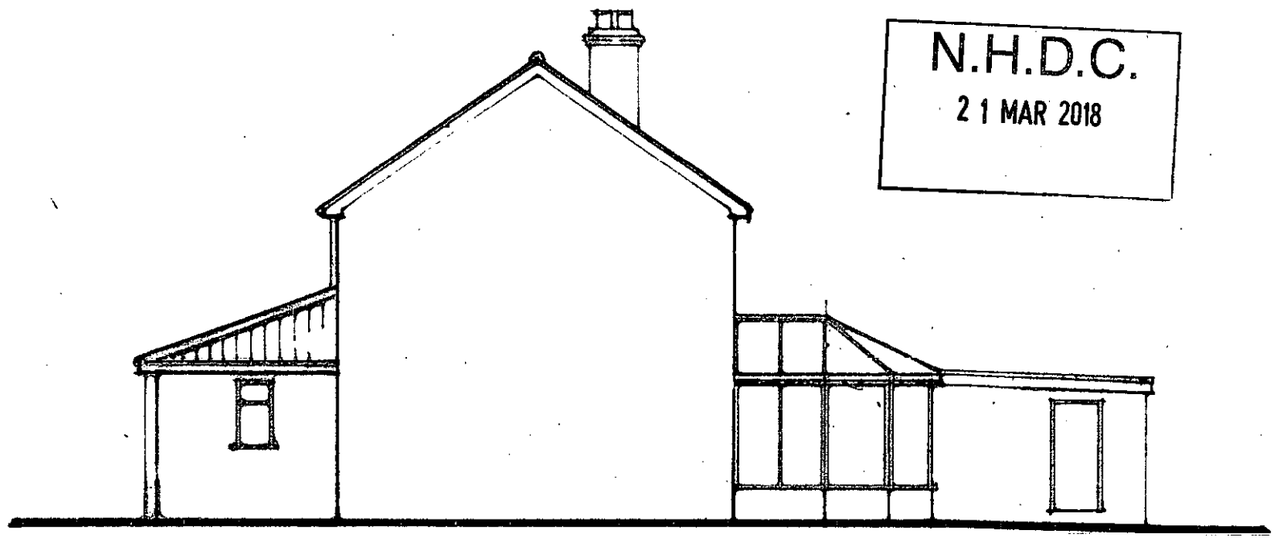

side



rear

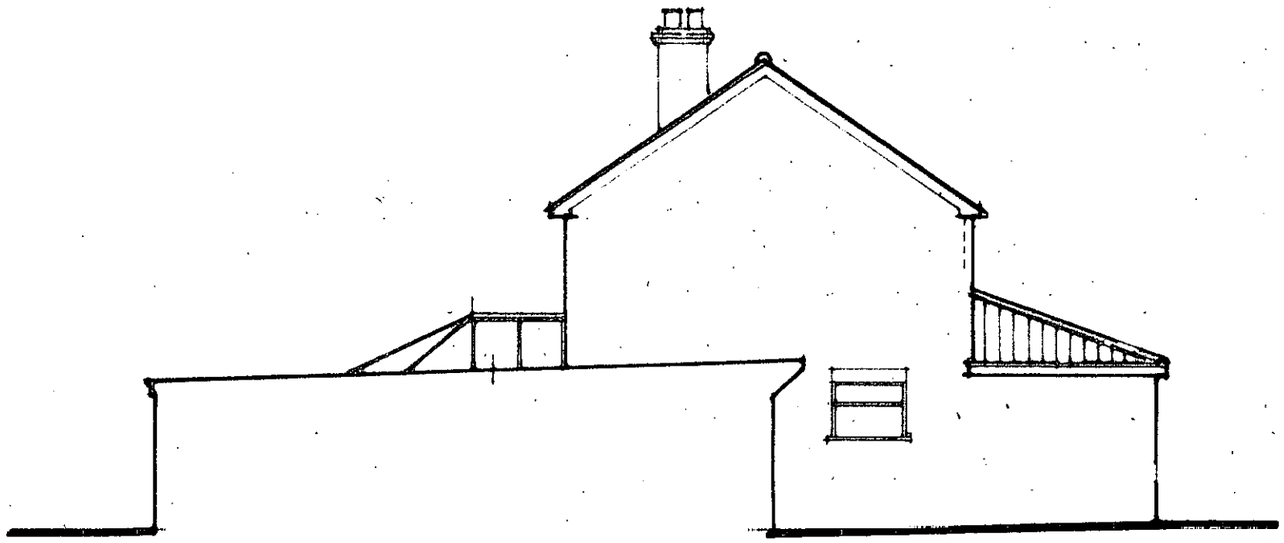

side