N.H.D.C.
21 MAR 2018

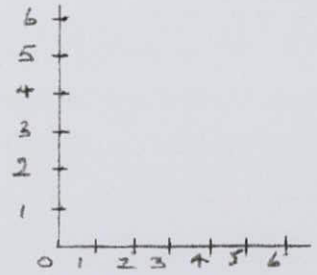

BAR SCALE



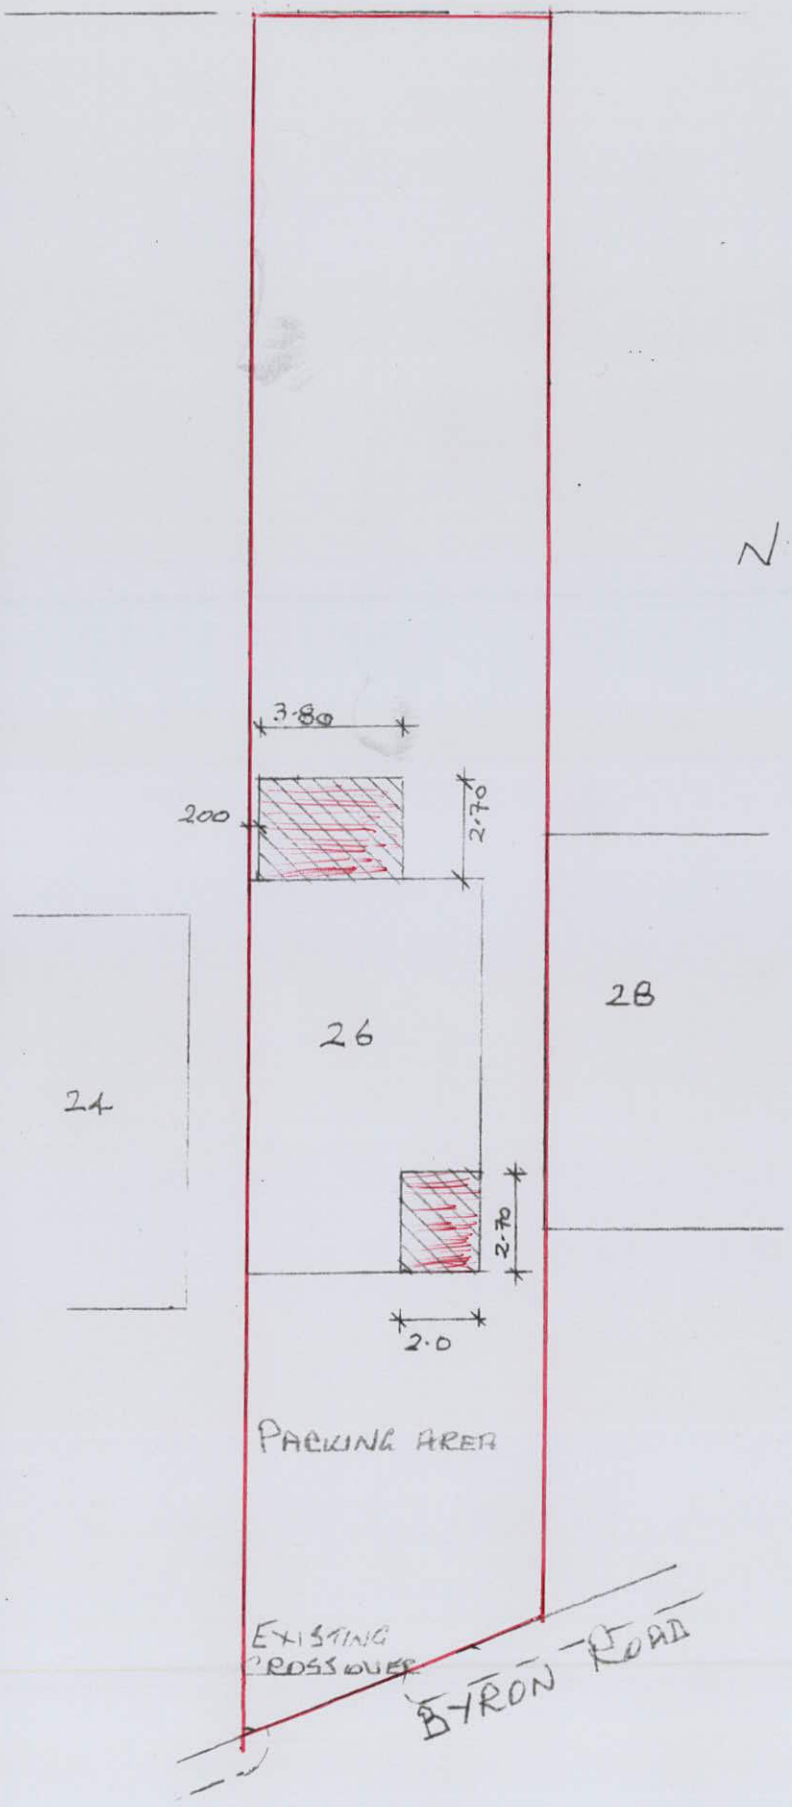

BLOCK PLAN 1:200

GARAGE CONVERSION AND
SINGLE STOREY FRONT AND
REAR EXTENSIONS
26 BYRON ROAD
ROYSTON
SCALE - 1:200
DRW'G N°. BR/09
DRW'G SIZE A1
DATE - SEPT 2017