

Drawings not to be copied without consent of D Pucknell
Contractor responsible for checking dimensions and angles on site

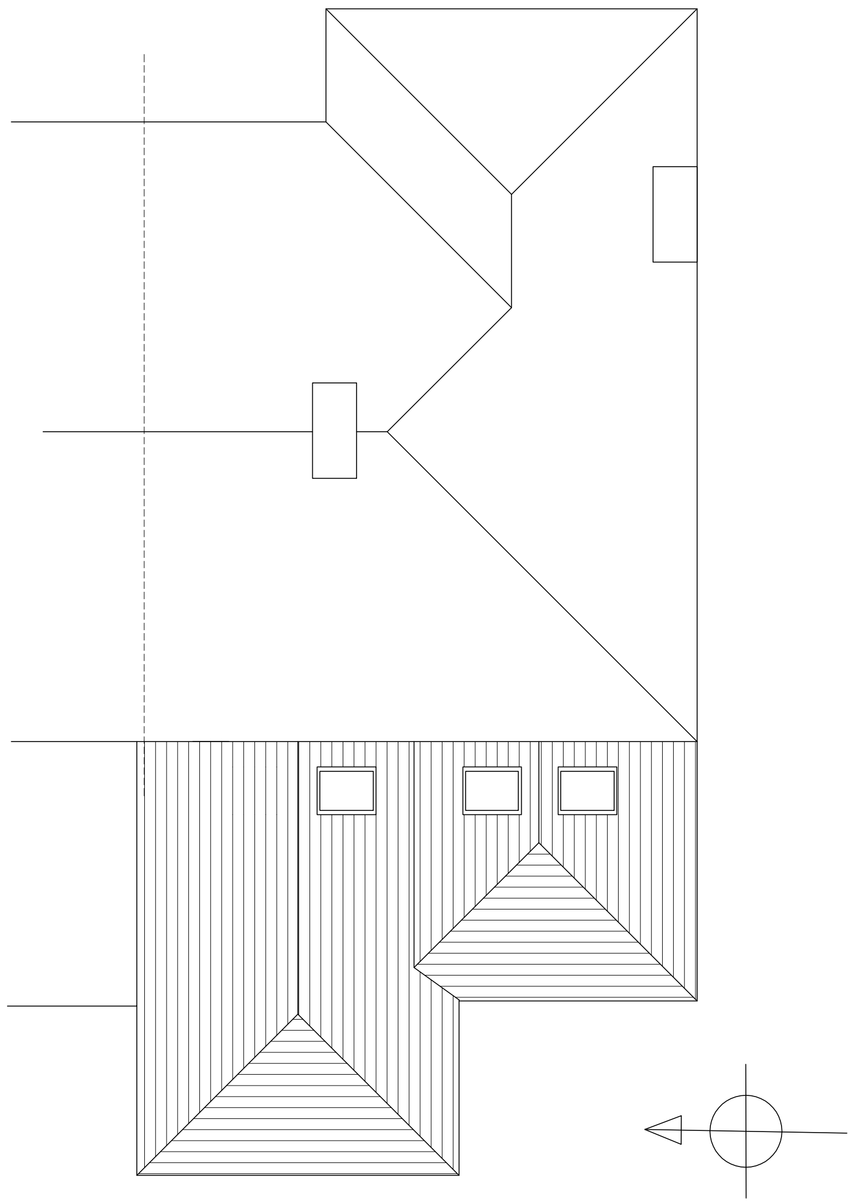

ROOF PLAN

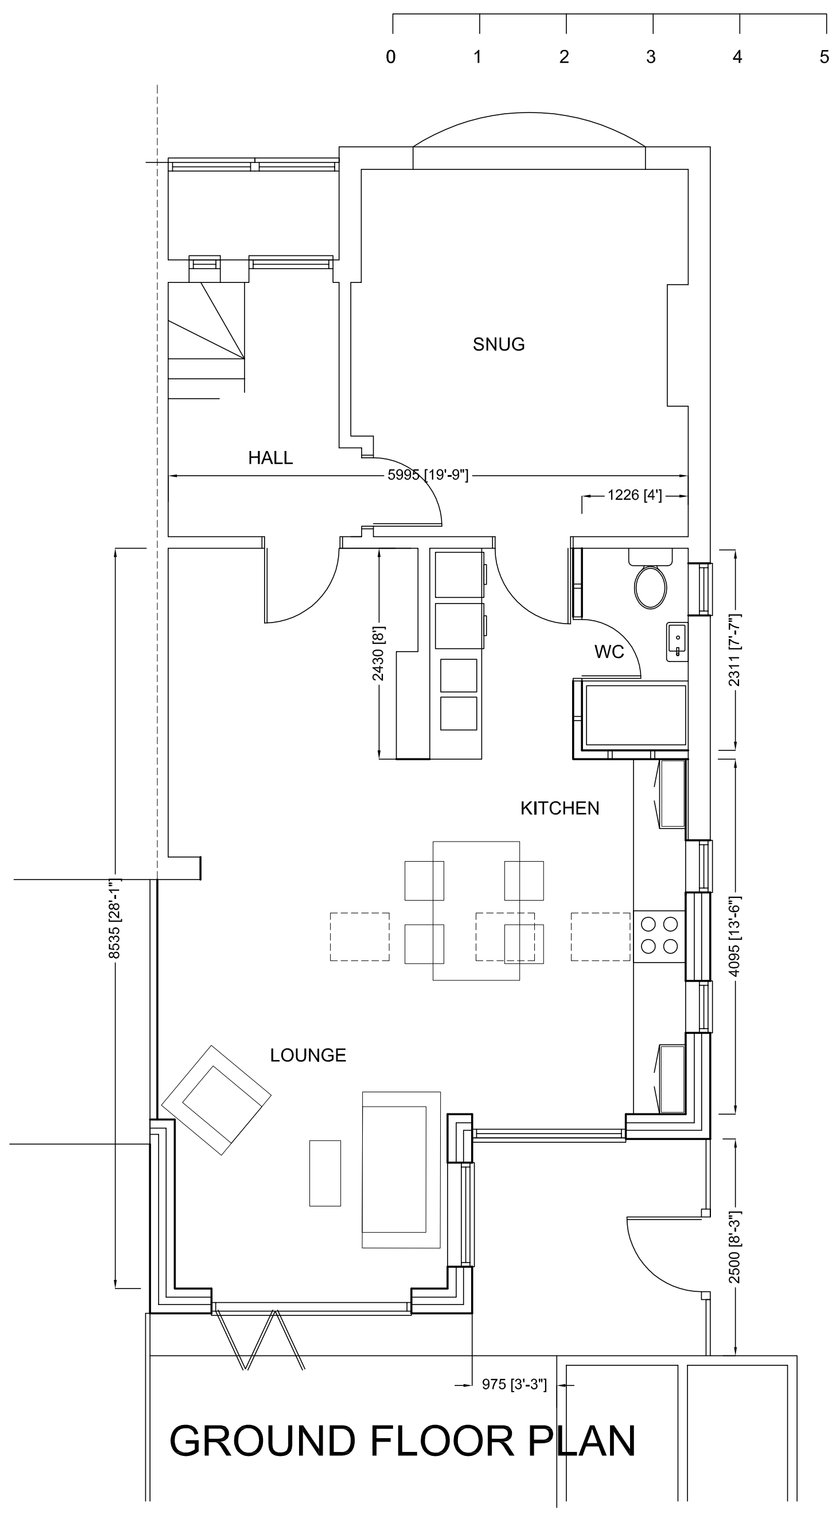




GROUND FLOOR PLAN




WEST ELEVATION

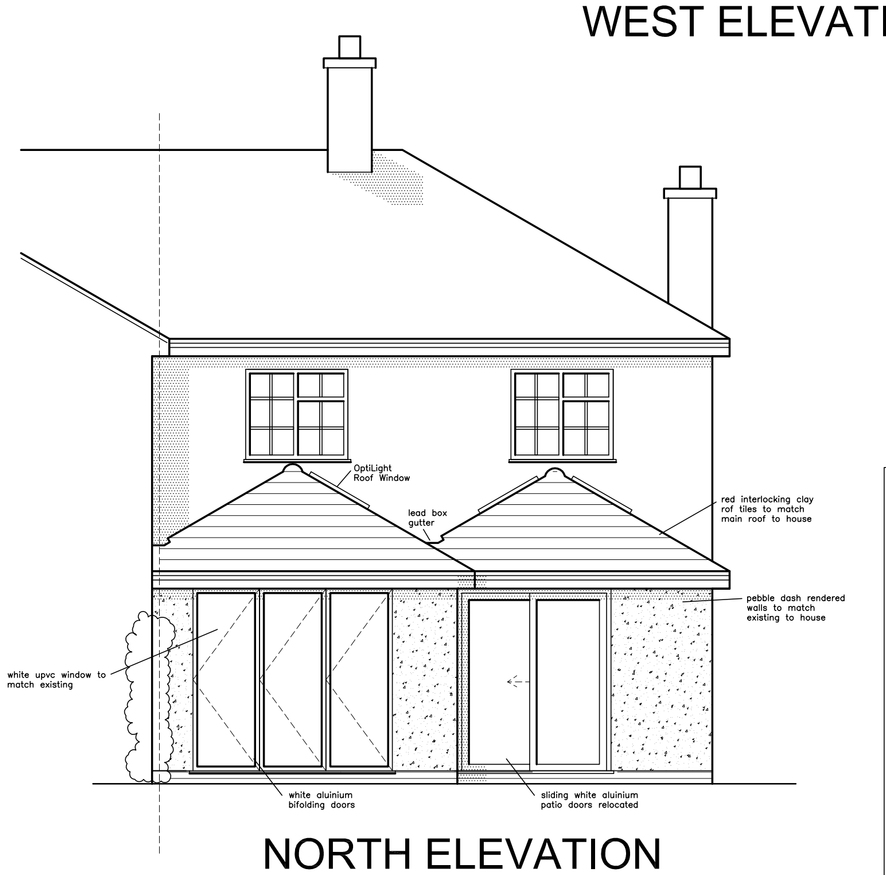



NORTH ELEVATION

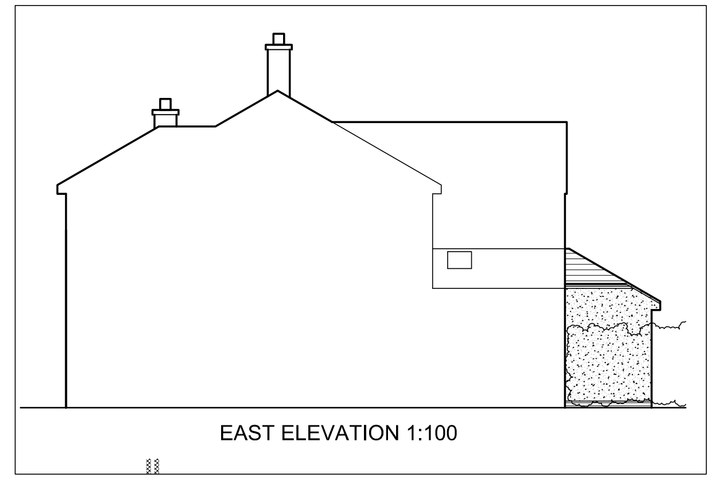


EAST ELEVATION 1:100


## EXISTING PLANS & ELEVATIONS 1:100

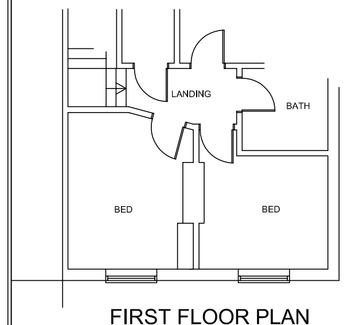


FIRST FLOOR PLAN

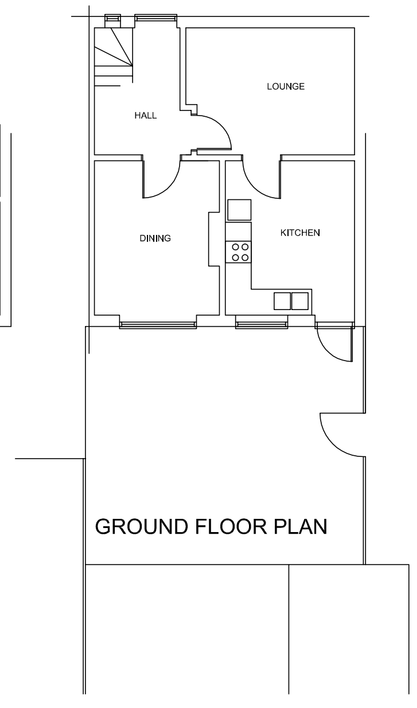



GROUND FLOOR PLAN

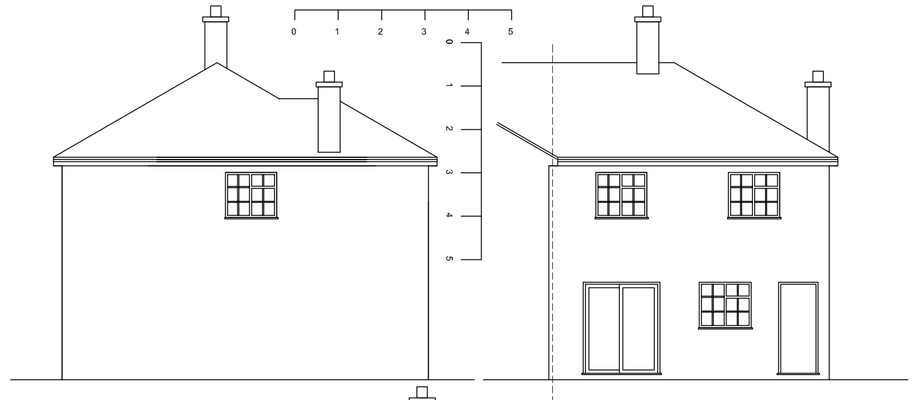


WEST ELEVATION

NORTH ELEVATION

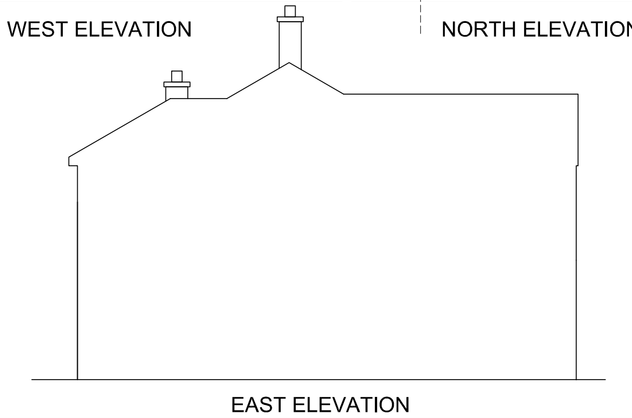

EAST ELEVATION

*C Client revisions 1/18*
*B Client revisions 1/18*
*A Client revisions 11/17*

*Complete Project Management*
68 Queen Street, Hitchin SG4 9TS 01462 436480
E-mail: david.pucknell@sky.com

Project
10 Pirton Rd
Hitchin
HertsSG5 2BD

Drawing Title
Rear single storey extension

| Scale | Date | Drawn by |
|---|---|---|
| 1:50 | 10/17 | DP |

Client
Mr Mrs Hartley

Dwg. No. DP 904/01

Rev. C