



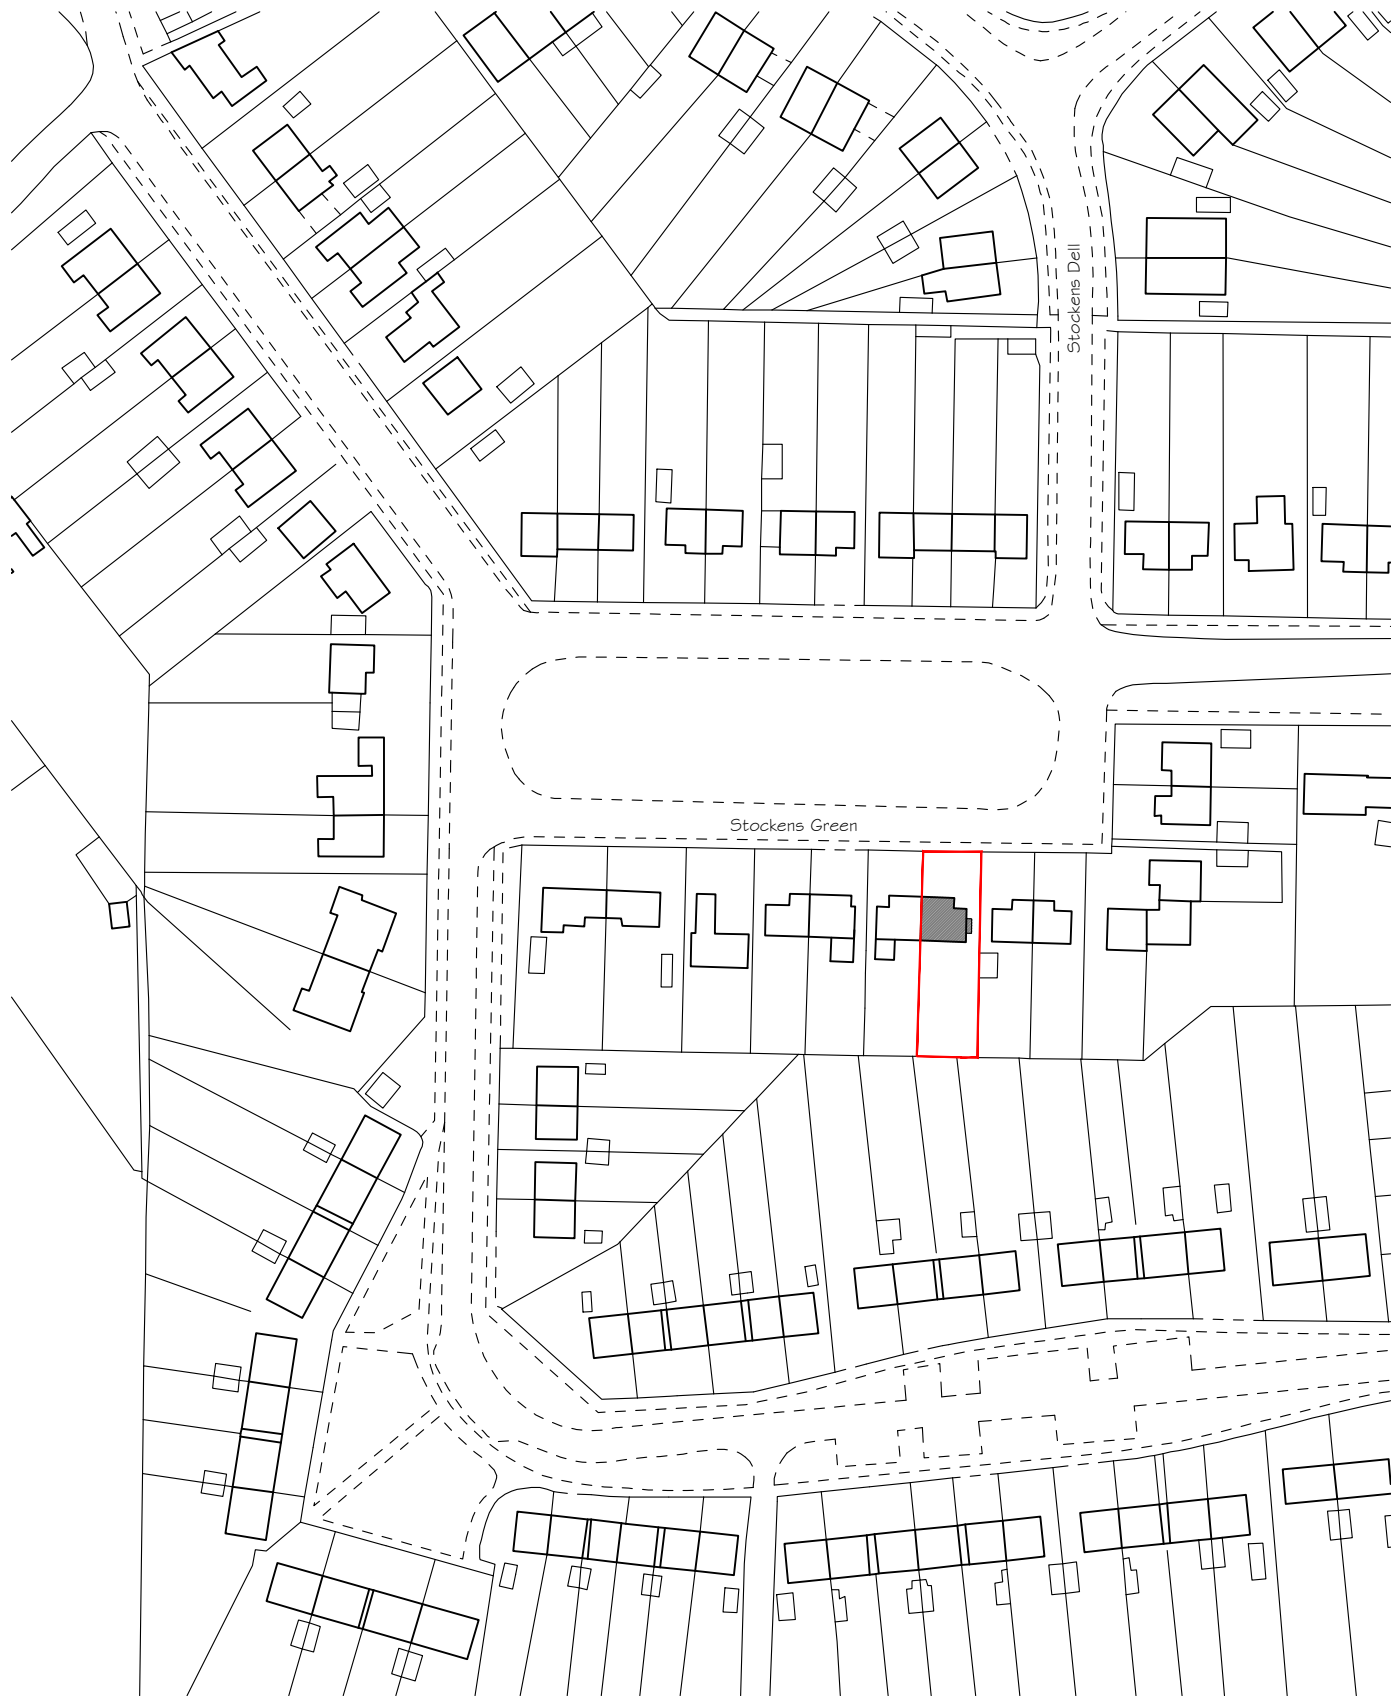

LOCATION PLAN 1:1250

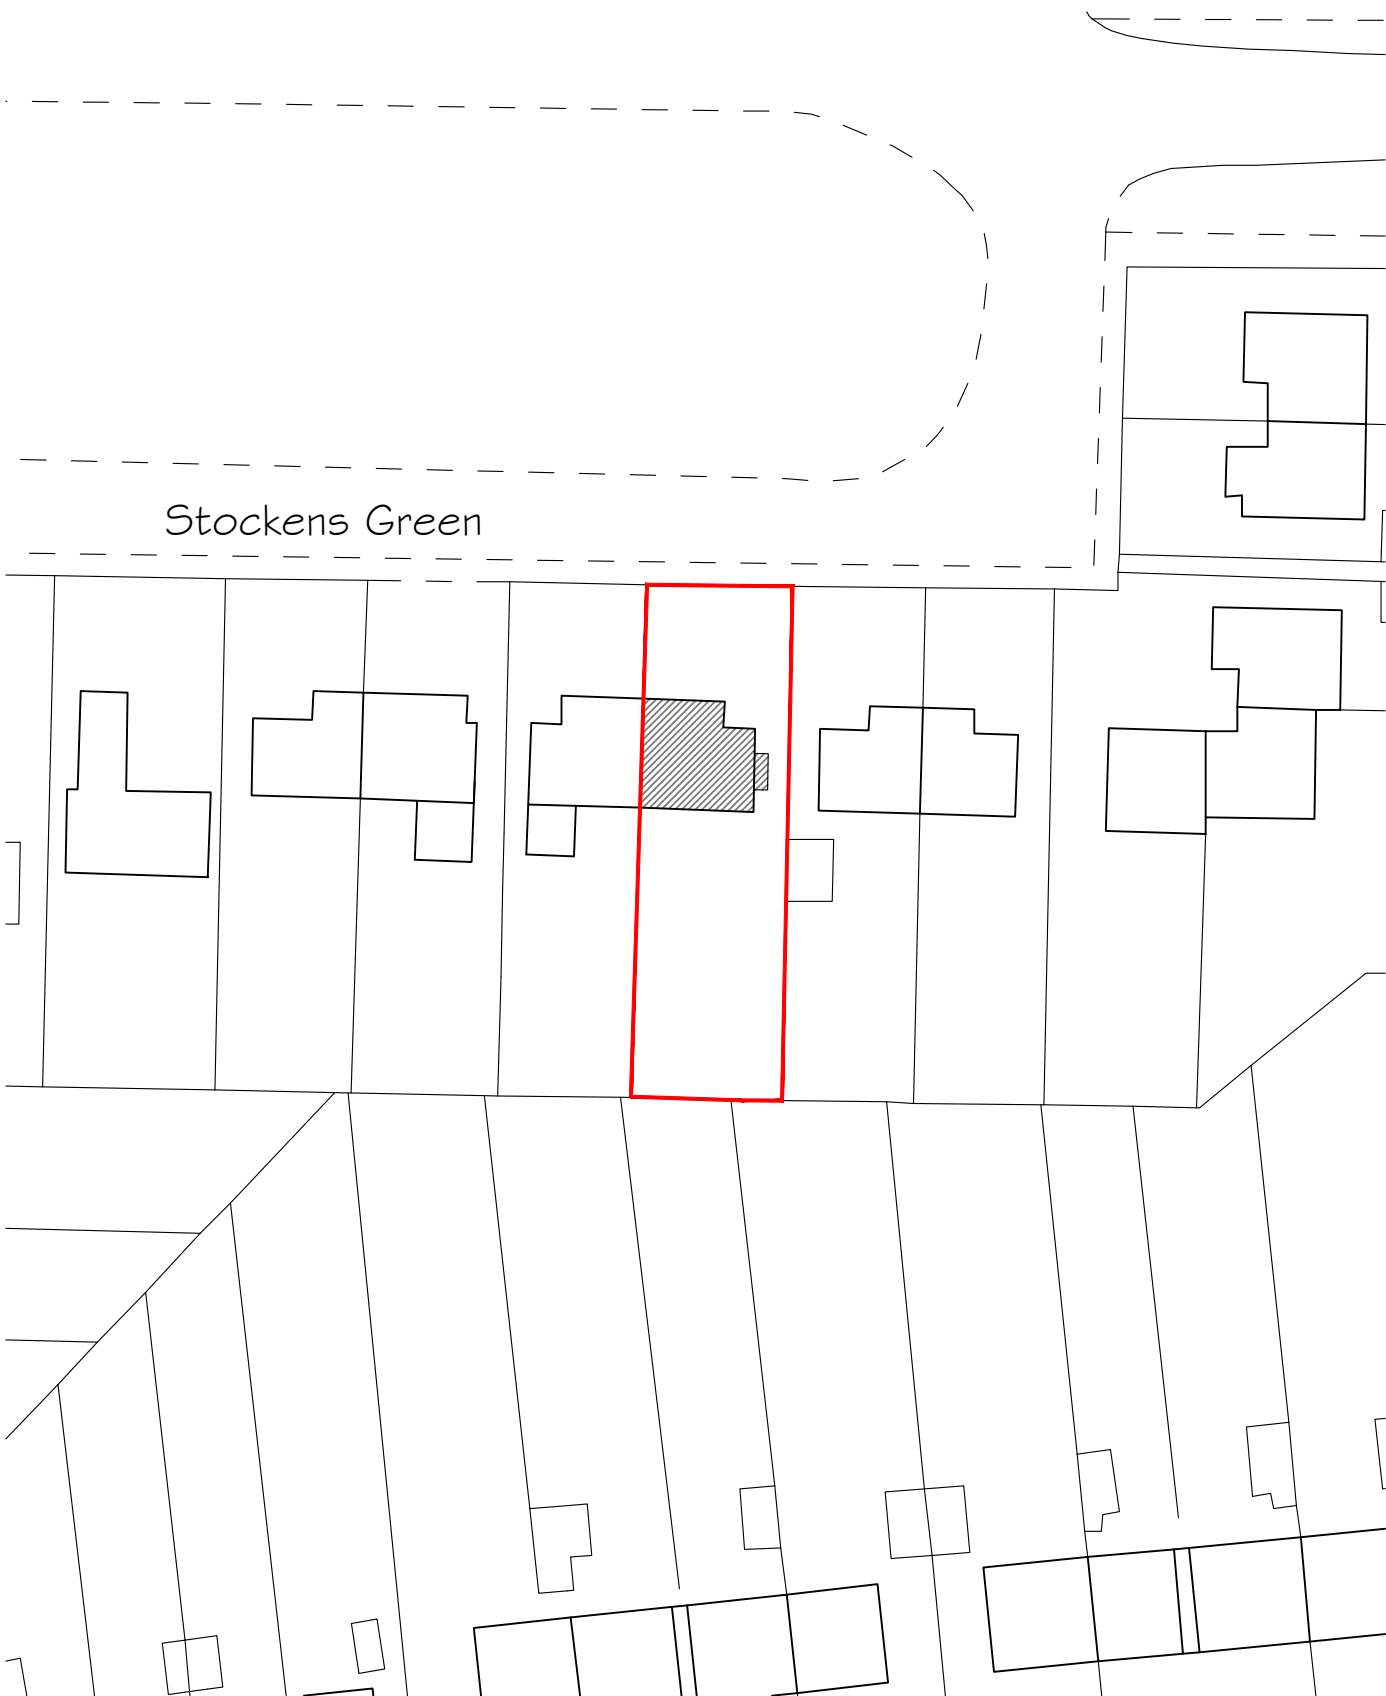

BLOCK PLAN 1:500



SCALE BAR

Project		Client		 Lines & Squares Ltd 81 London Road Knebworth Herts SG3 6HG		
37 Stockesn Green, Knebworth		Knebworth Tenants Ltd				
Title	Existing Location & Block Plans		Drawn	RF	Checked	
			Scale	1:100@A3	Approved	
			© Copyright reserved			
		Project No.		Drawing No.		Rev
		LS875		P01		-