

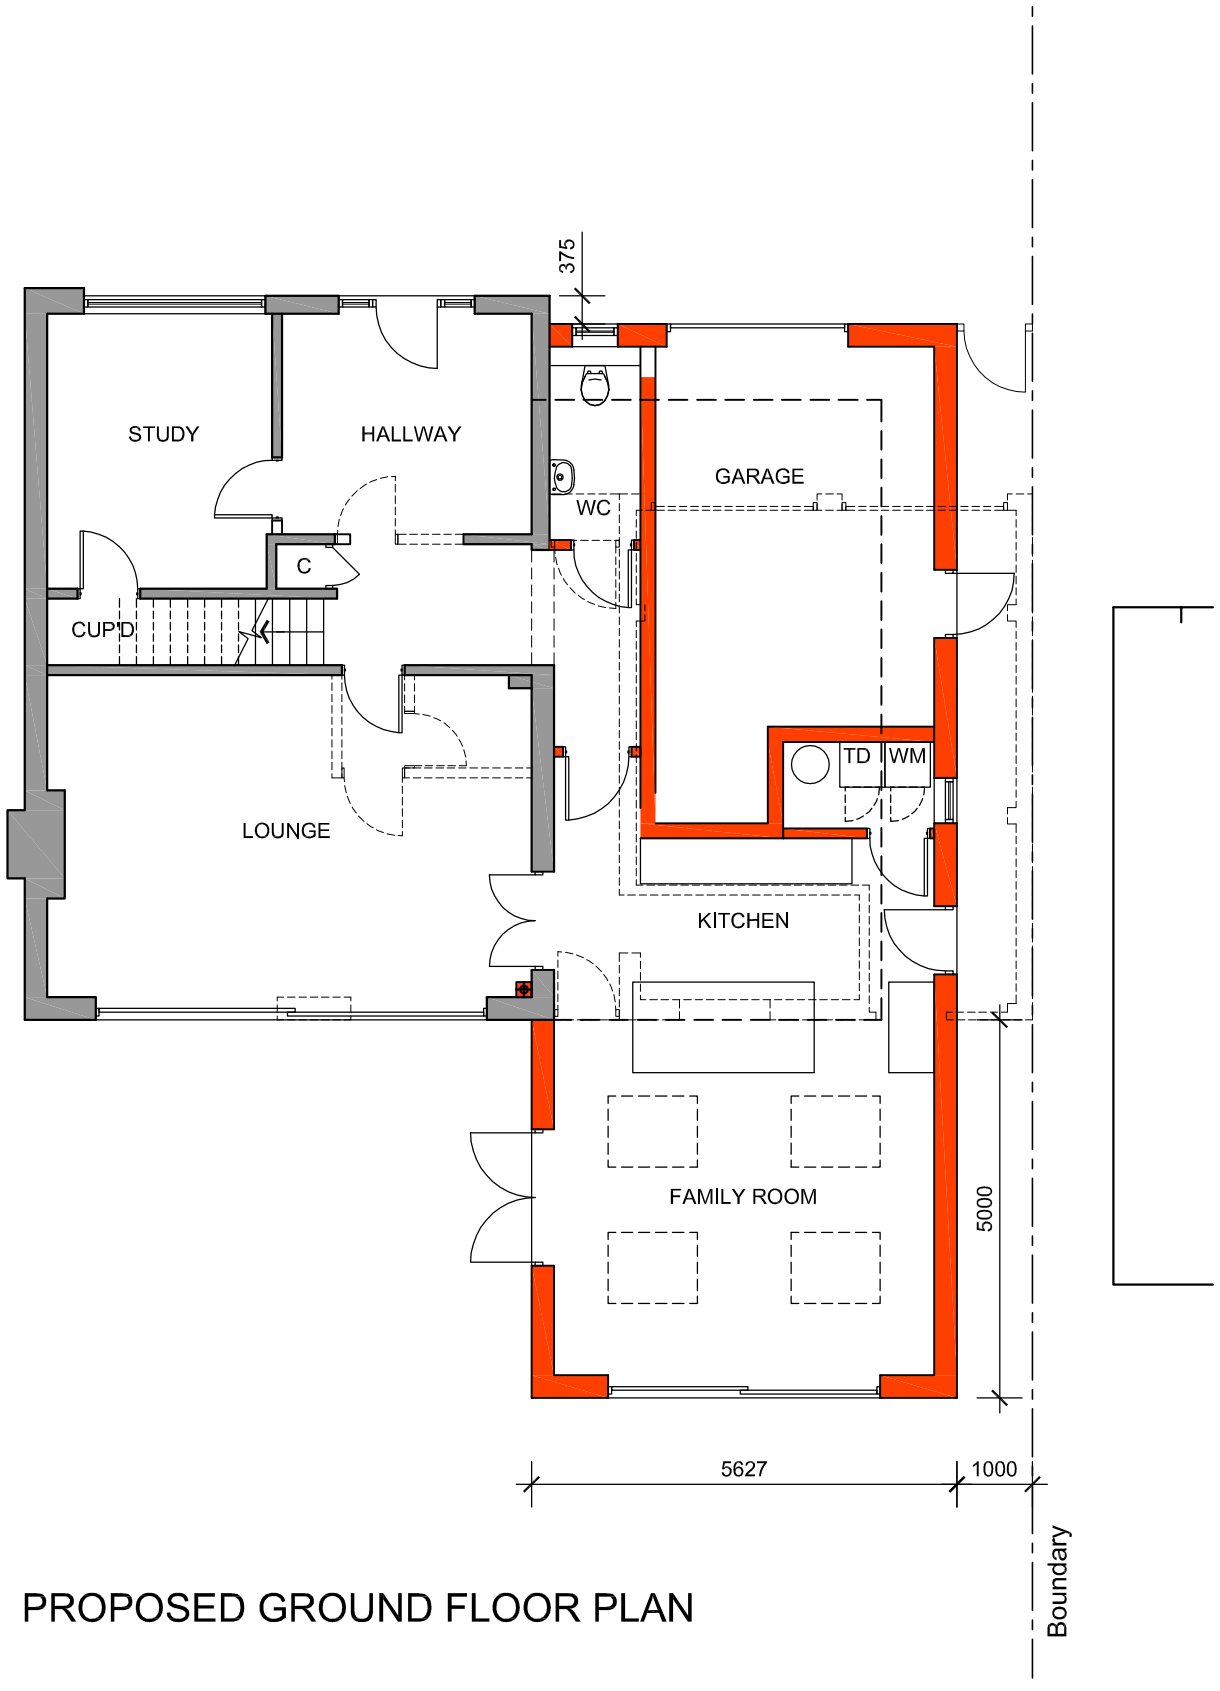


PROPOSED GROUND FLOOR PLAN

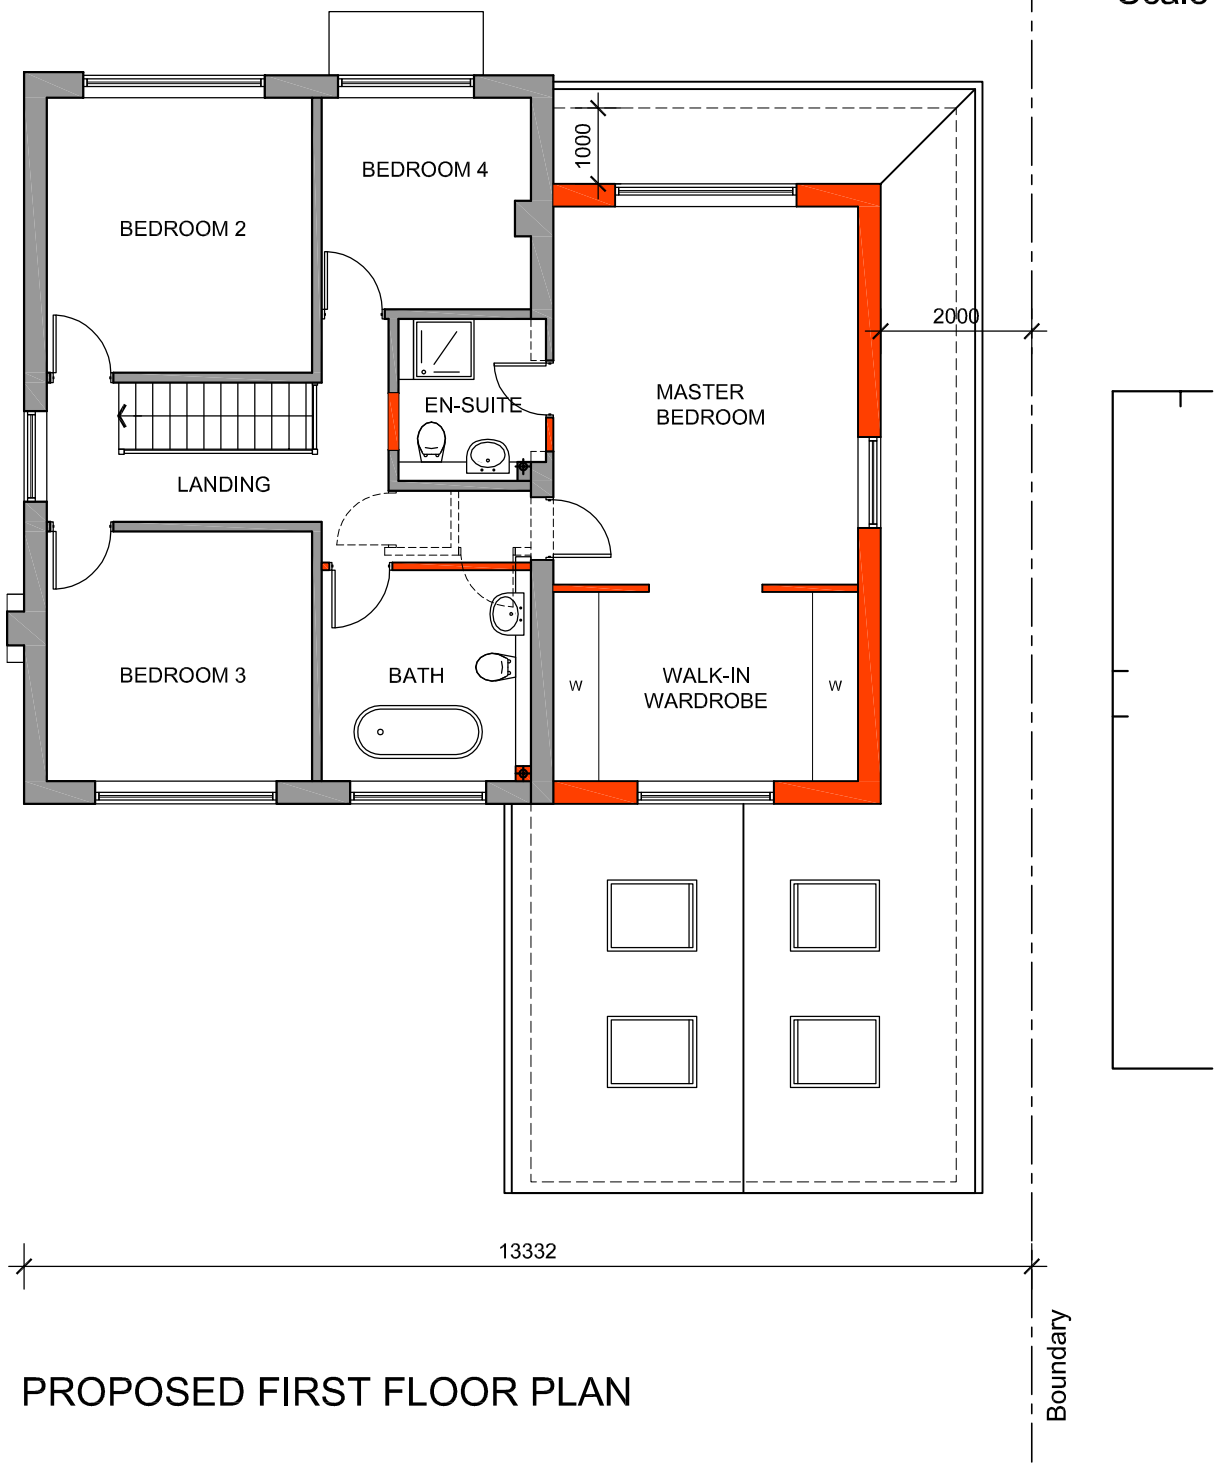

PROPOSED FIRST FLOOR PLAN

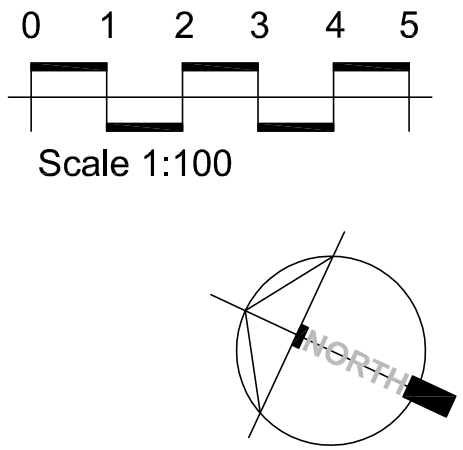

2-STOREY SIDE & SINGLE STOREY REAR EXTENSIONS AT: PROPOSED GROUND & FIRST FLOOR PLANS

23 CASHIO LANE, LETCHWORTH GC, HERTS SG6 1AY 1:100 @ A3 APR 2018 PL.05