



No.	Note
1	All dimensions to be verified on site by GENERAL CONTRACTOR prior to any work, setting out or shop drawings being prepared.
2	Drawings not to be scaled. Work to figured dimensions only.
3	© copyright SAUNDERS BOSTON LIMITED. All rights reserved. This drawing remains the property of SAUNDERS BOSTON LIMITED at all times and may not be reproduced or copied in whole or in part without their prior written consent.
4	This drawing and related specifications are for use only in the stated location.
5	This drawing is to be read in conjunction with all other Consultants drawings and specifications.
6	Drainage has not been surveyed and any/all pipe locations and below ground drainage runs are indicative.
7	It is assumed that all works will be carried out by a competent contractor who will be working, where appropriate, to an approved method statement.

Note - drawings based on existing building survey provided by Pinnacle Infotech

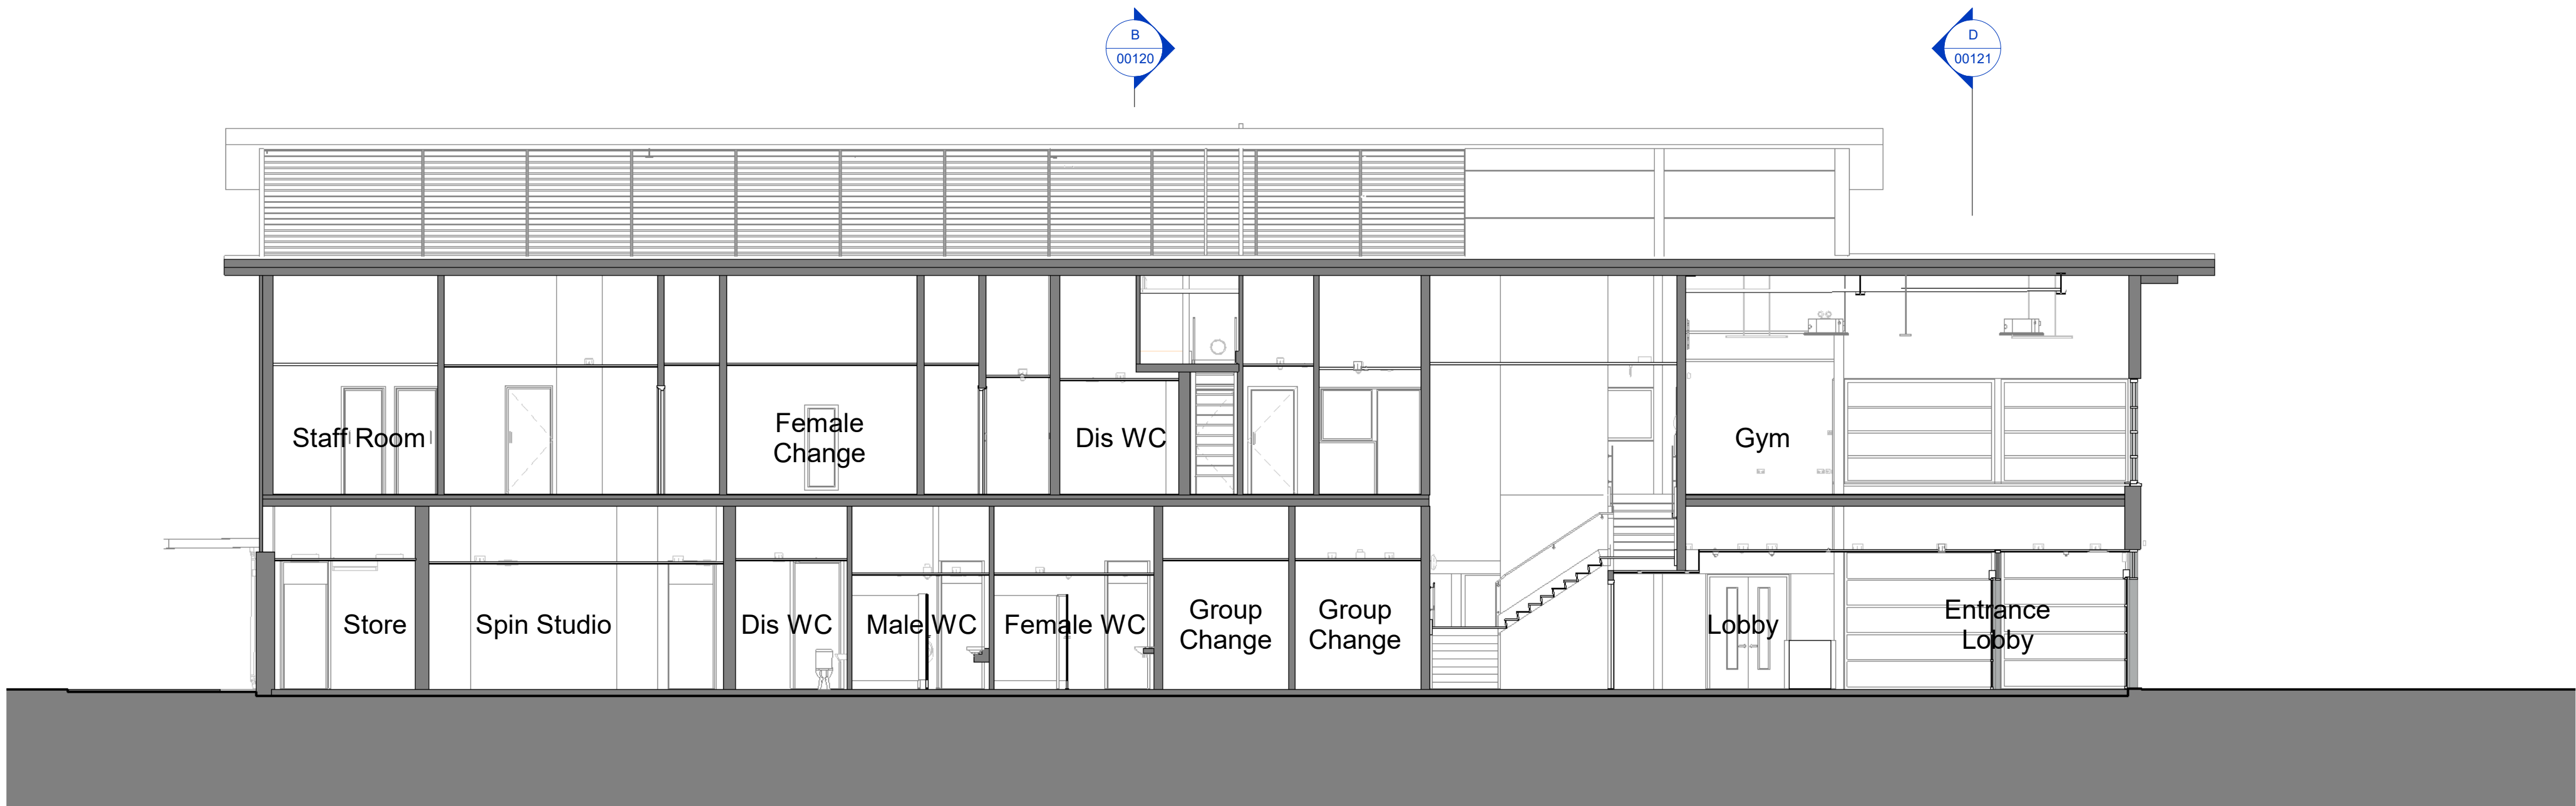


Section A - Existing
1 : 100

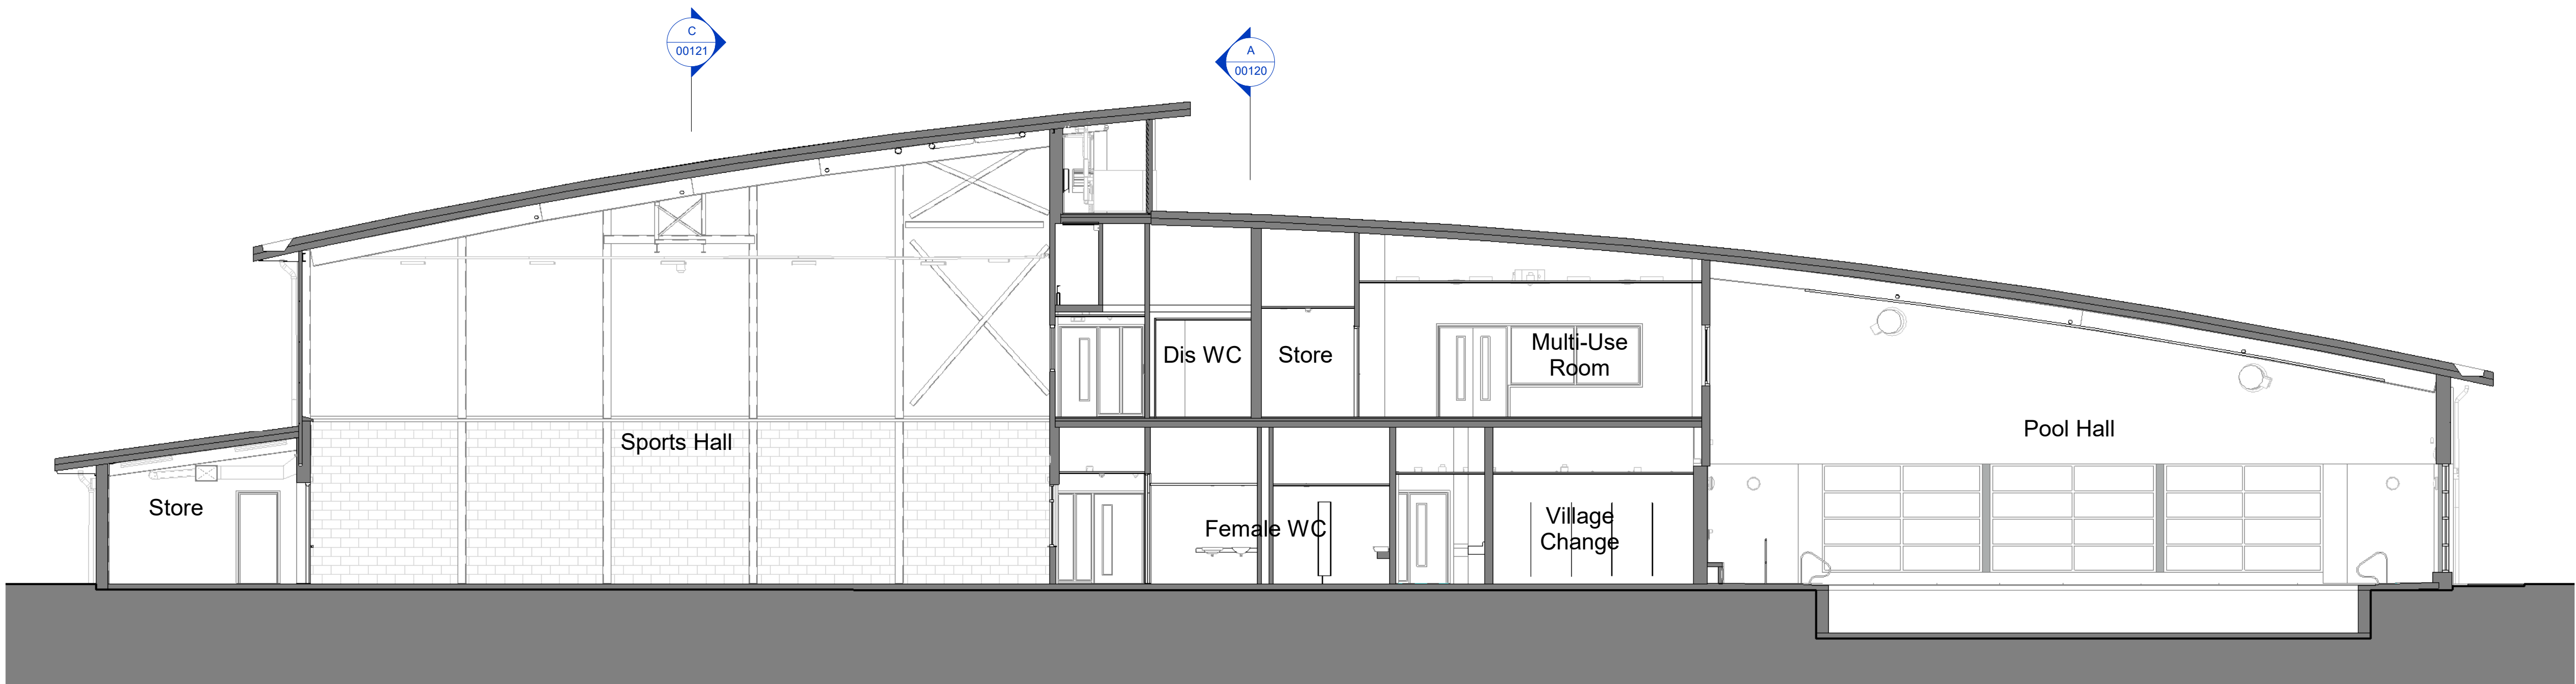

Section B - Existing
1 : 100

Scale 1:100
0 1 2 3 5m

P04	For Information	07.03.25	KP	CSM
P03	Issued for Information	17.01.25	KP	CSM
P02	Revised Stage 3 - graphical amendments	11.11.24	KP	CSM
P01	First Issue	16.10.24	KP	CSM
No.	Revision	Date	CHK	Auth

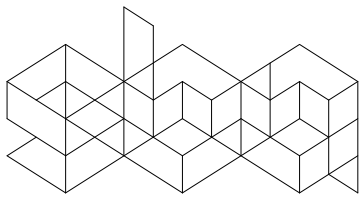

**Saunders
Boston
Architects**

Eastern Gate House, 119 Newmarket Road,
Cambridge CB5 8HA
T 01223 367733
office@saundersboston.co.uk

The Generator, The Gallery, King's Wharf
The Quay, Exeter EX2 4AN
T 01392 348627
www.saundersboston.co.uk

NHDC DECARBONISATION

SBA Project Code	Drawn	KP	Date	16/10/24
2090	Checked	ML		

Client
Willmott Dixon

Job
Royston Leisure Centre

Drawing
Existing GA Sections 1 of 2

Scale	Revision
1 : 100 @A1	P04

project originator zone level type role number
RLC-SBA-XX-XX-DR-A-00120