



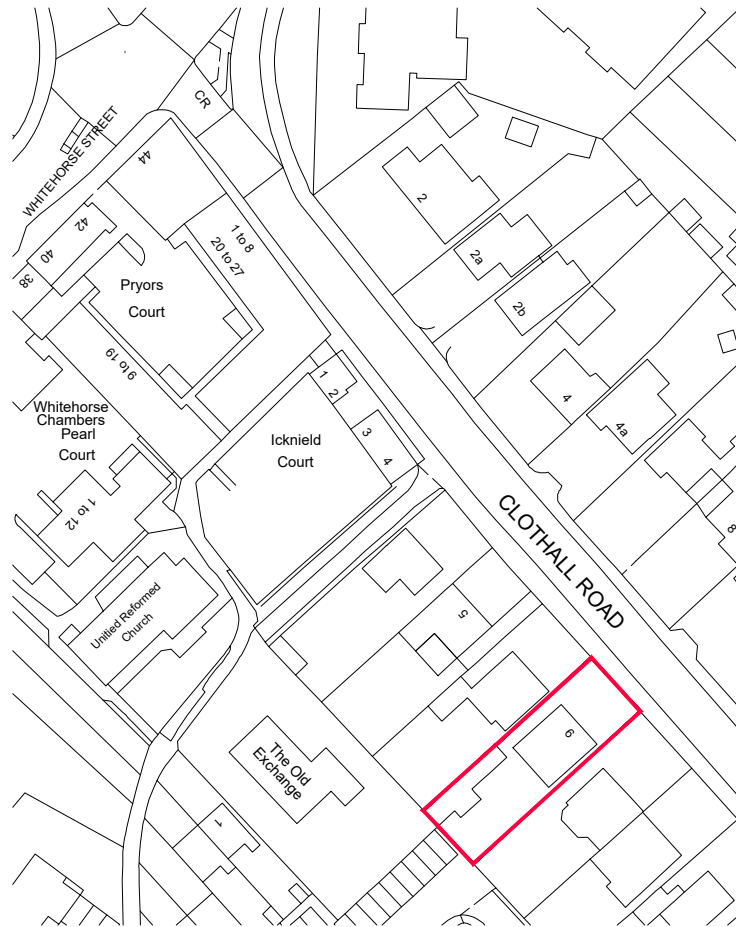


SITE LOCATION PLAN (1:1250)

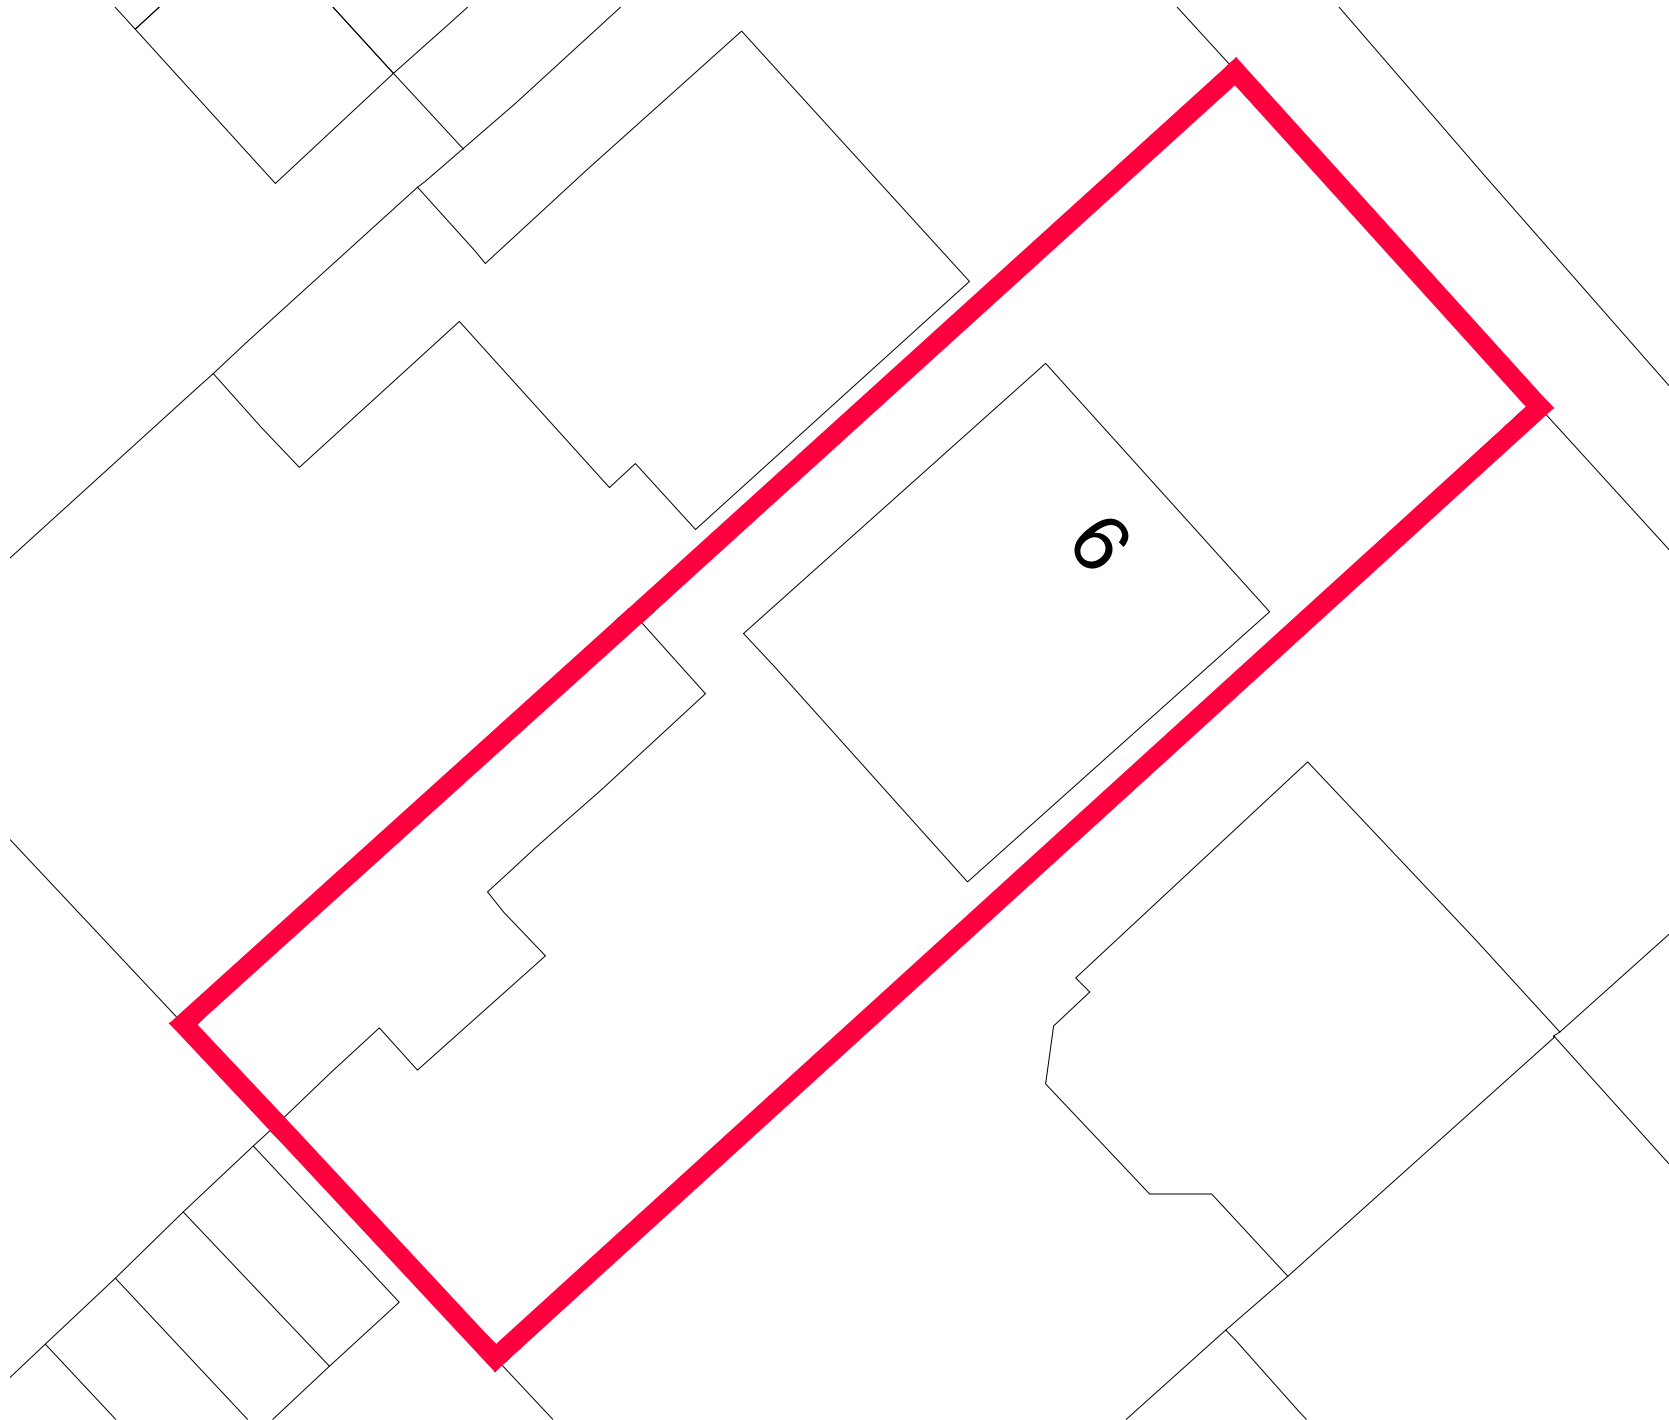

SITE BLOCK PLAN (1:200)



NOTES AND REVISIONS All stated dimensions must be verified on site. Lobs Design must be advised of any discrepancies. This drawing must be read together with the specification/Bill of Quantities and related drawings. This drawing is for the purpose of obtaining Planning & Building Regulations Approval only. Should the contractor use them to build from then they assume full responsibility for the design.						Client 9 Clothall Road Baldock SG7 6PB	Drawing Title Location & Block Plan				 Lobs Design Architectural Services Devonshire B.C. Works Road, Letchworth Garden City Hertfordshire, SG6 1GJ T: 01462 488212 M: 07960 006077 E: info@lobs-design.co.uk
						Project Single Story Rear Extension	Scale As Shown	Date Mar 2025	Drawn ipl	Checked	
						Project No LD768	Drawing No E01	Revision			
	REV	DESCRIPTION	DRWN	CHKD	DATE						

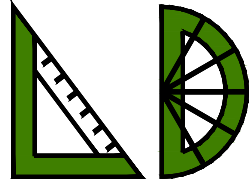

LGCHF Garden City
Heritage Awards
Winning Designer

Lobs Design
Architectural Services
Devonshire B.C.
Works Road,
Letchworth Garden City
Hertfordshire, SG6 1GJ
T: 01462 488212
M: 07960 006077
E: info@lobs-design.co.uk