



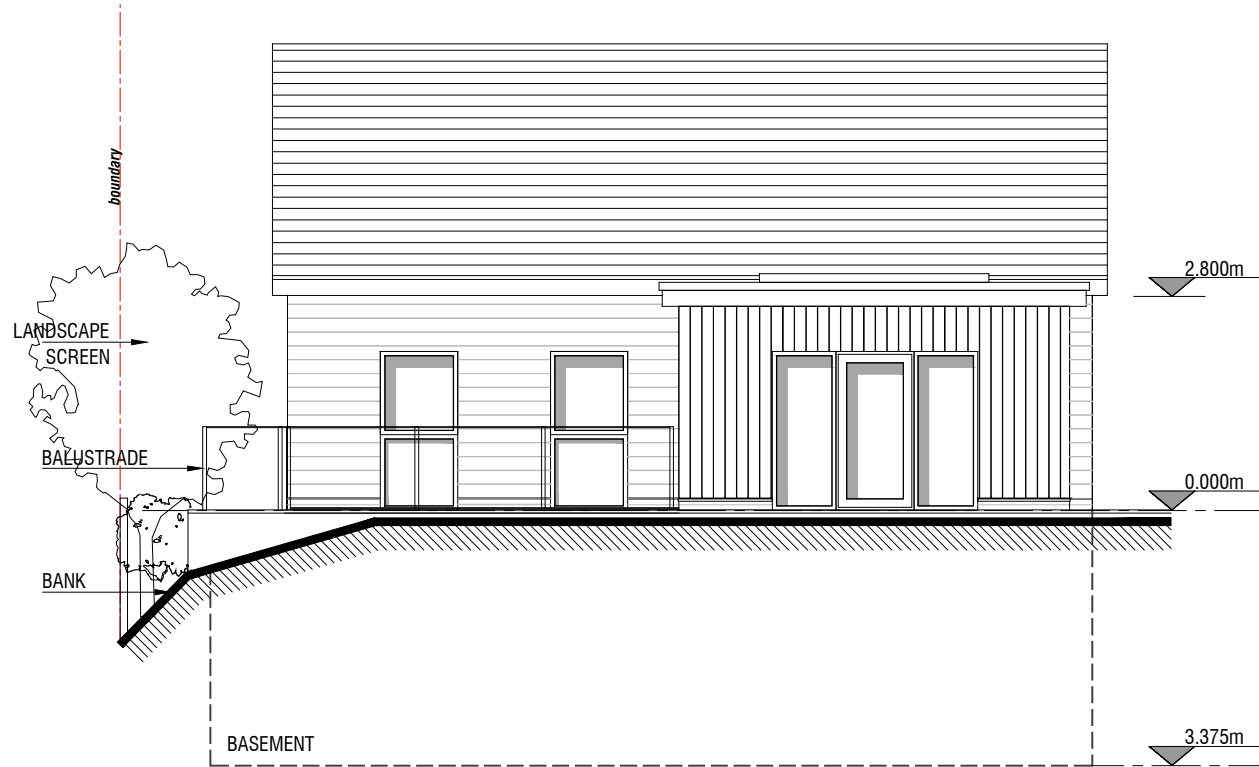

REAR ELEVATION/ NORTH EAST
Proposed | 1:100

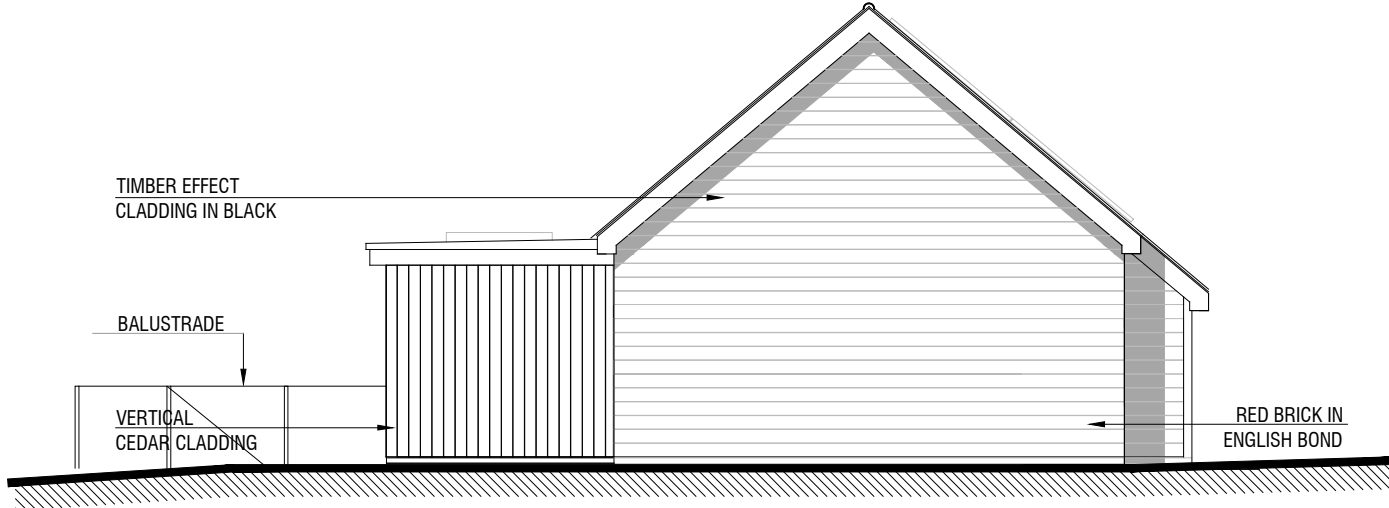

SIDE ELEVATION/ NORTH WEST
Proposed | 1:100


Scale in Metres

1:2500	250
1:1250	125
1:500	50
1:200	20
1:100	10
1:50	5

50	100	150	200	250	1:2500
25	50	75	100	125	1:1250
10	20	30	40	50	1:500
4	8	12	16	20	1:200
2	4	6	8	10	1:100
1	2	3	4	5	1:50



FRONT ELEVATION/ SOUTH WEST
Proposed | 1:100

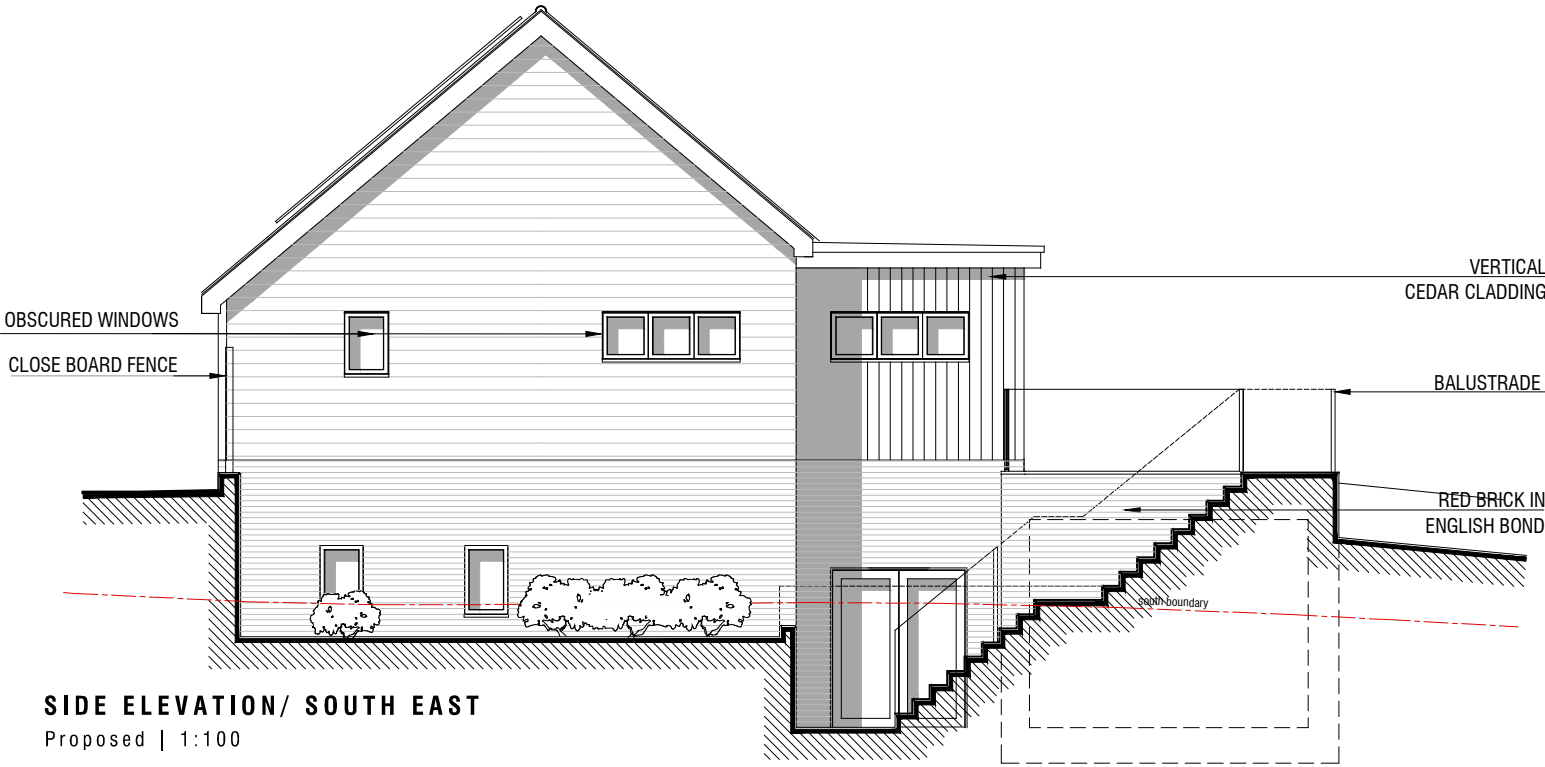

SIDE ELEVATION/ SOUTH EAST
Proposed | 1:100

LIST OF PROPOSED CHANGES to
22/01841/S73 APPROVED PLANS

- Stairs from sunken terrace reconfigured
- North East corner of basement slightly above ground
- Side retention wall removed - not required due to existing levels lower than expected
- Parking spaces adjusted
- Canopy added to front door

No dimensions are to be scaled from this drawing

A 29.10.2024 Amend stairs and levels to rear garden

AR

Land adjacent to Orchard Barn
Hexton Road, Lilley
Hertfordshire LU2 8NA

PROPOSED ELEVATIONS

Kirby . Cove . Architects

Studio 10 Dimsdale House Hertford SG14 1BY 01992 538088

2377

302

A

drawn

AR

date

January 2025

chk A

chk B

scale

1:100 @ A3