
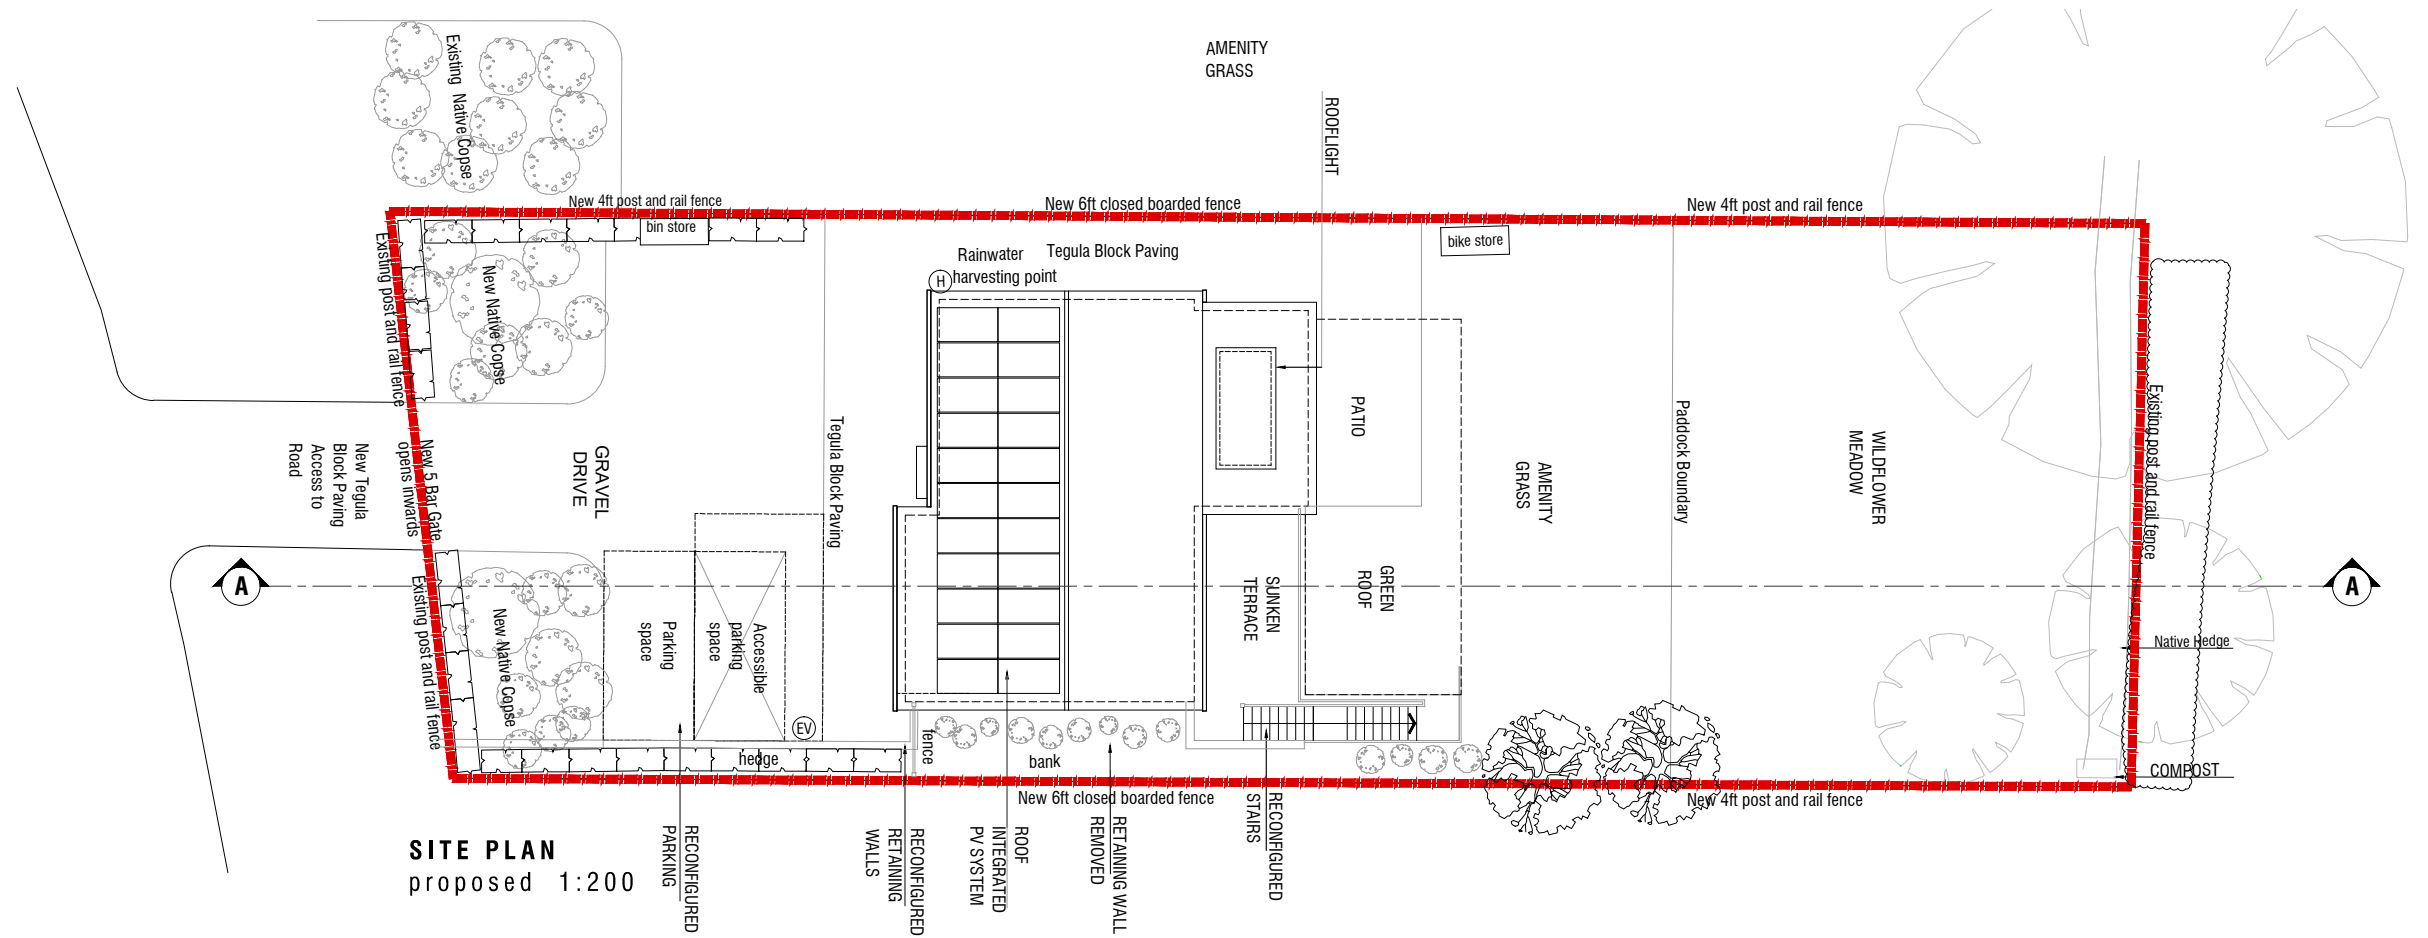
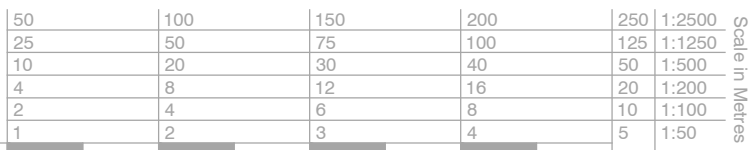


- Stairs from sunken terrace reconfigured
- North East corner of basement slightly above ground
- Side retention wall removed - not required due to existing levels lower than expected
- Parking spaces adjusted
- Canopy added to front door

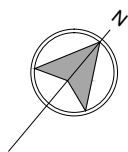

1:2500	250	200	150	100	50
1:1250	125	100	75	50	25
1:500	50	40	30	20	10
1:200	20	16	12	8	4
1:100	10	8	6	4	2
1:50	5	4	3	2	1

AR
Name