

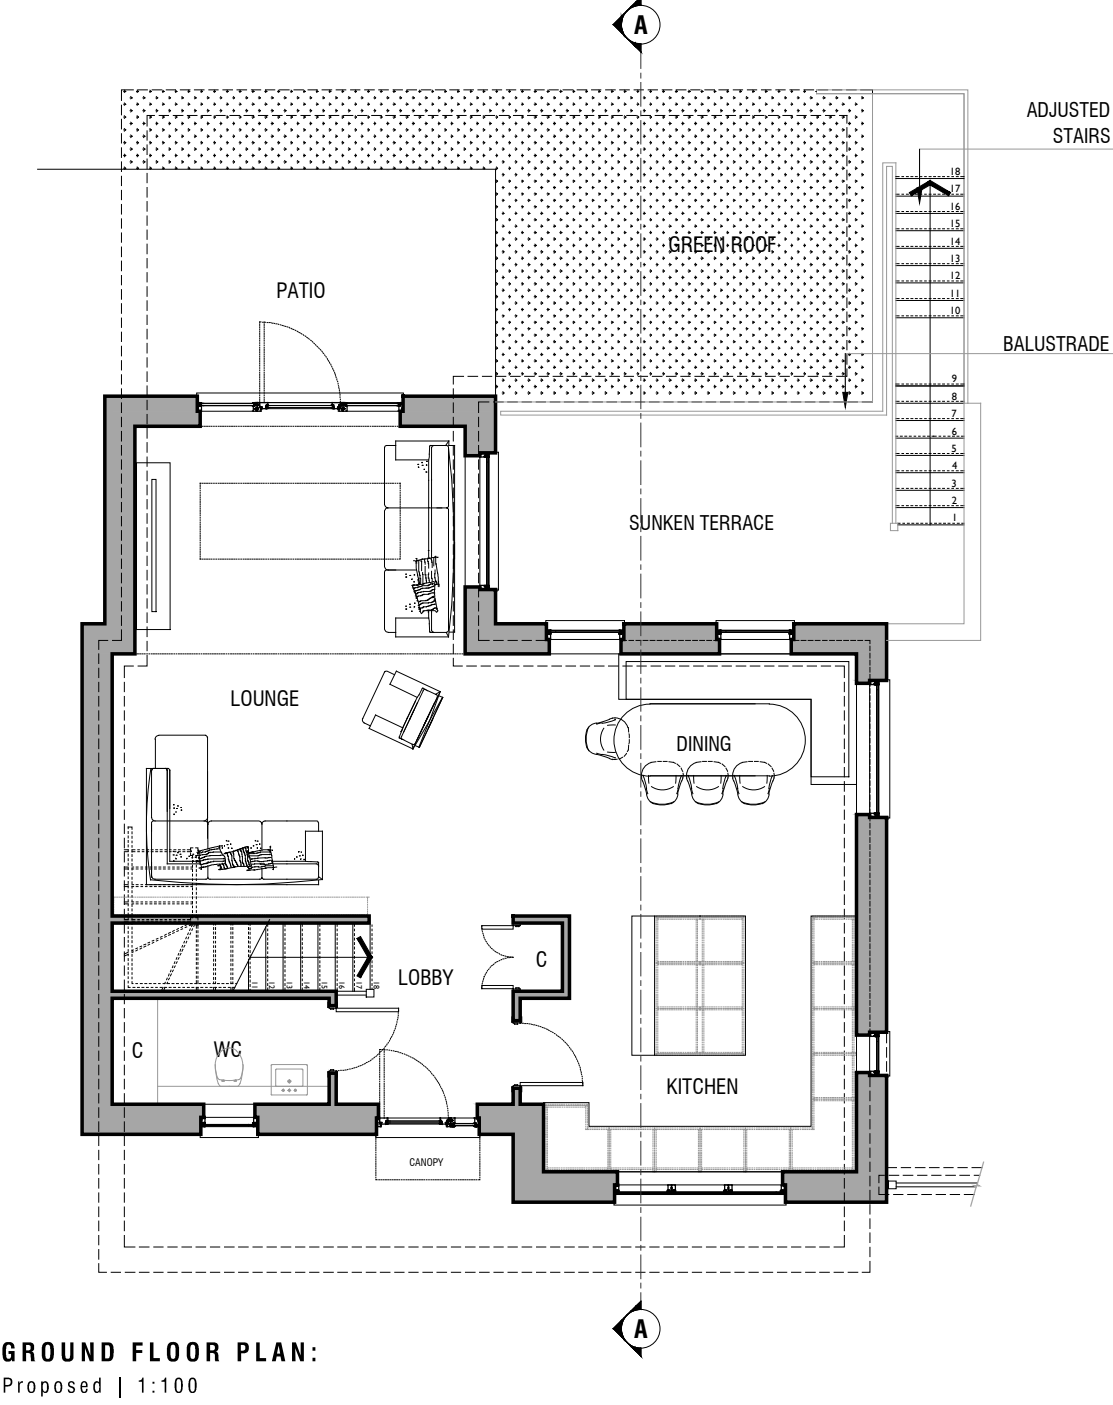
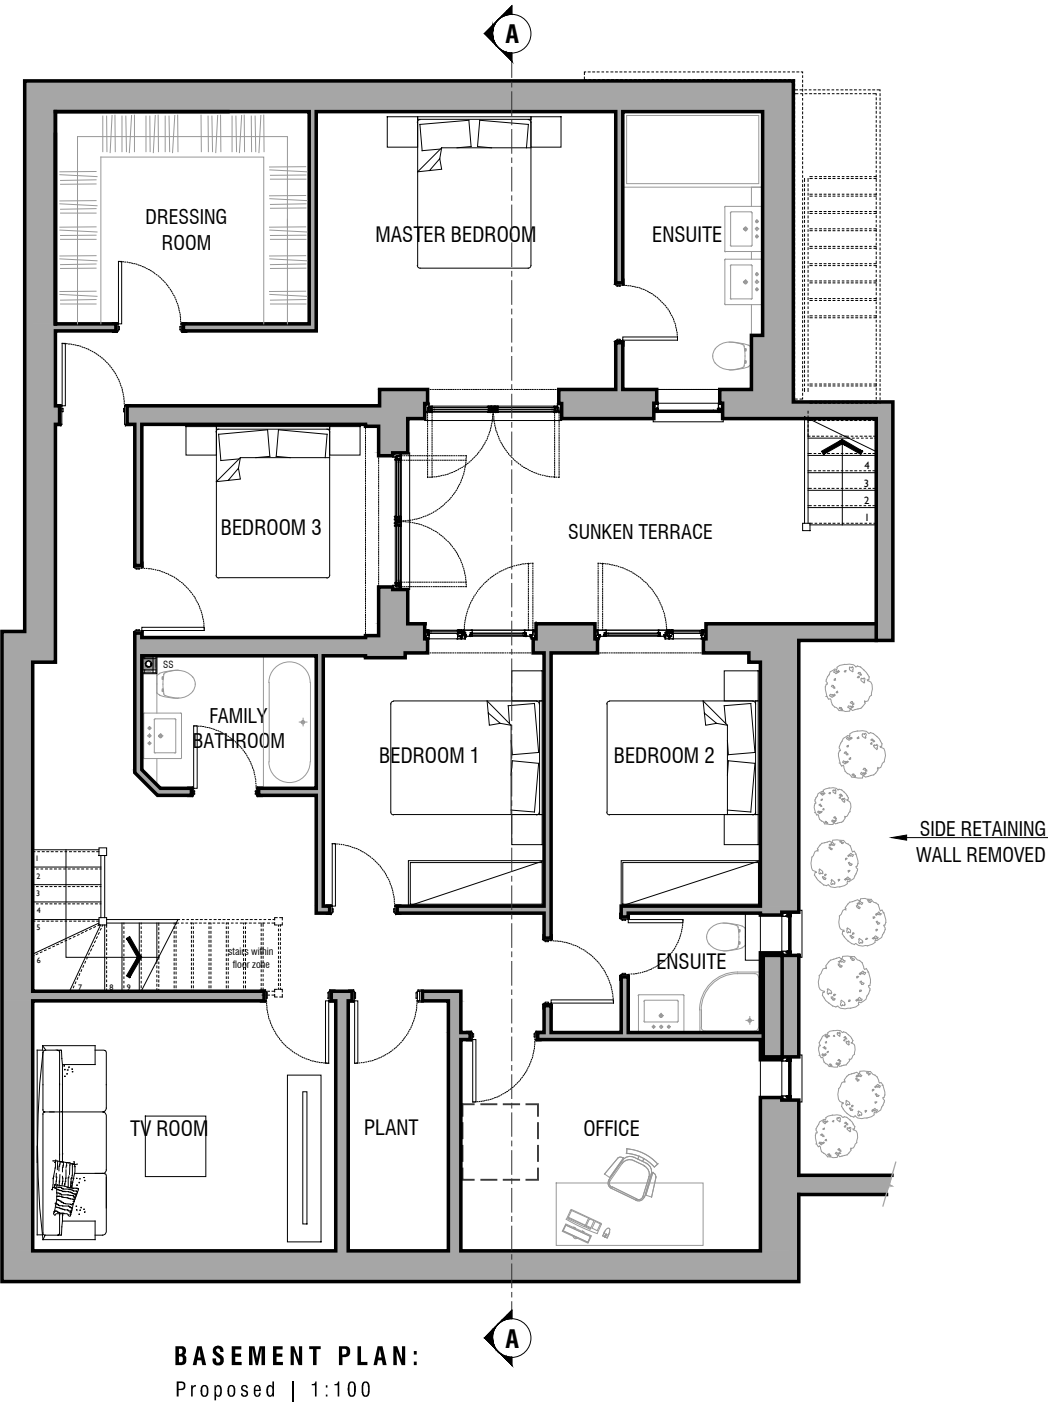


LIST OF PROPOSED CHANGES to
22/01841/S73 APPROVED PLANS

- Stairs from sunken terrace reconfigured
- North East corner of basement slightly above ground
- Side retention wall removed - not required due to existing levels lower than expected
- Parking spaces adjusted
- Canopy added to front door

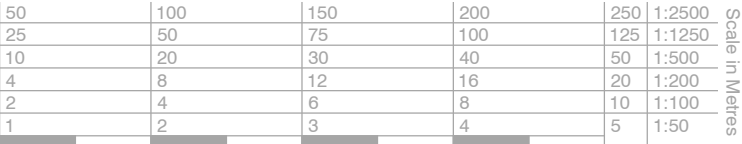

Scale in Metres

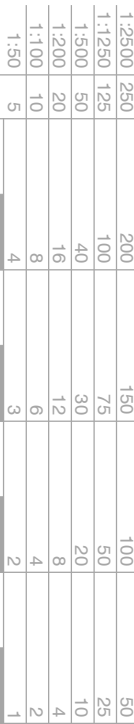

No dimensions are to be scaled from this drawing

A 29.10.2024 Amend stairs and levels to rear garden

AR

Land adjacent to Orchard Barn
Hexton Road, Lilley
Hertfordshire LU2 8NA

PROPOSED PLANS

Kirby . Cove . Architects

Studio 10 Dimsdale House Hertford SG14 1BY 01992 538088

2377

301

A

drawn

AR

date

January 2025

chk A

chk B

scale

1:100 @ A3