


JEREMY WILLIAMS LEROY
RIBA CHARTERED ARCHITECT

NO 1 THE LIMES, HITCHIN, HERTS SG5 2AY
TEL/FAX 01462 624740

46 BEDFORD ROAD
LEITCHWORTH
REAR EXTENSION

EXISTING FIRST FLOOR PLAN
SEPT 2025 1.50@A3

E2

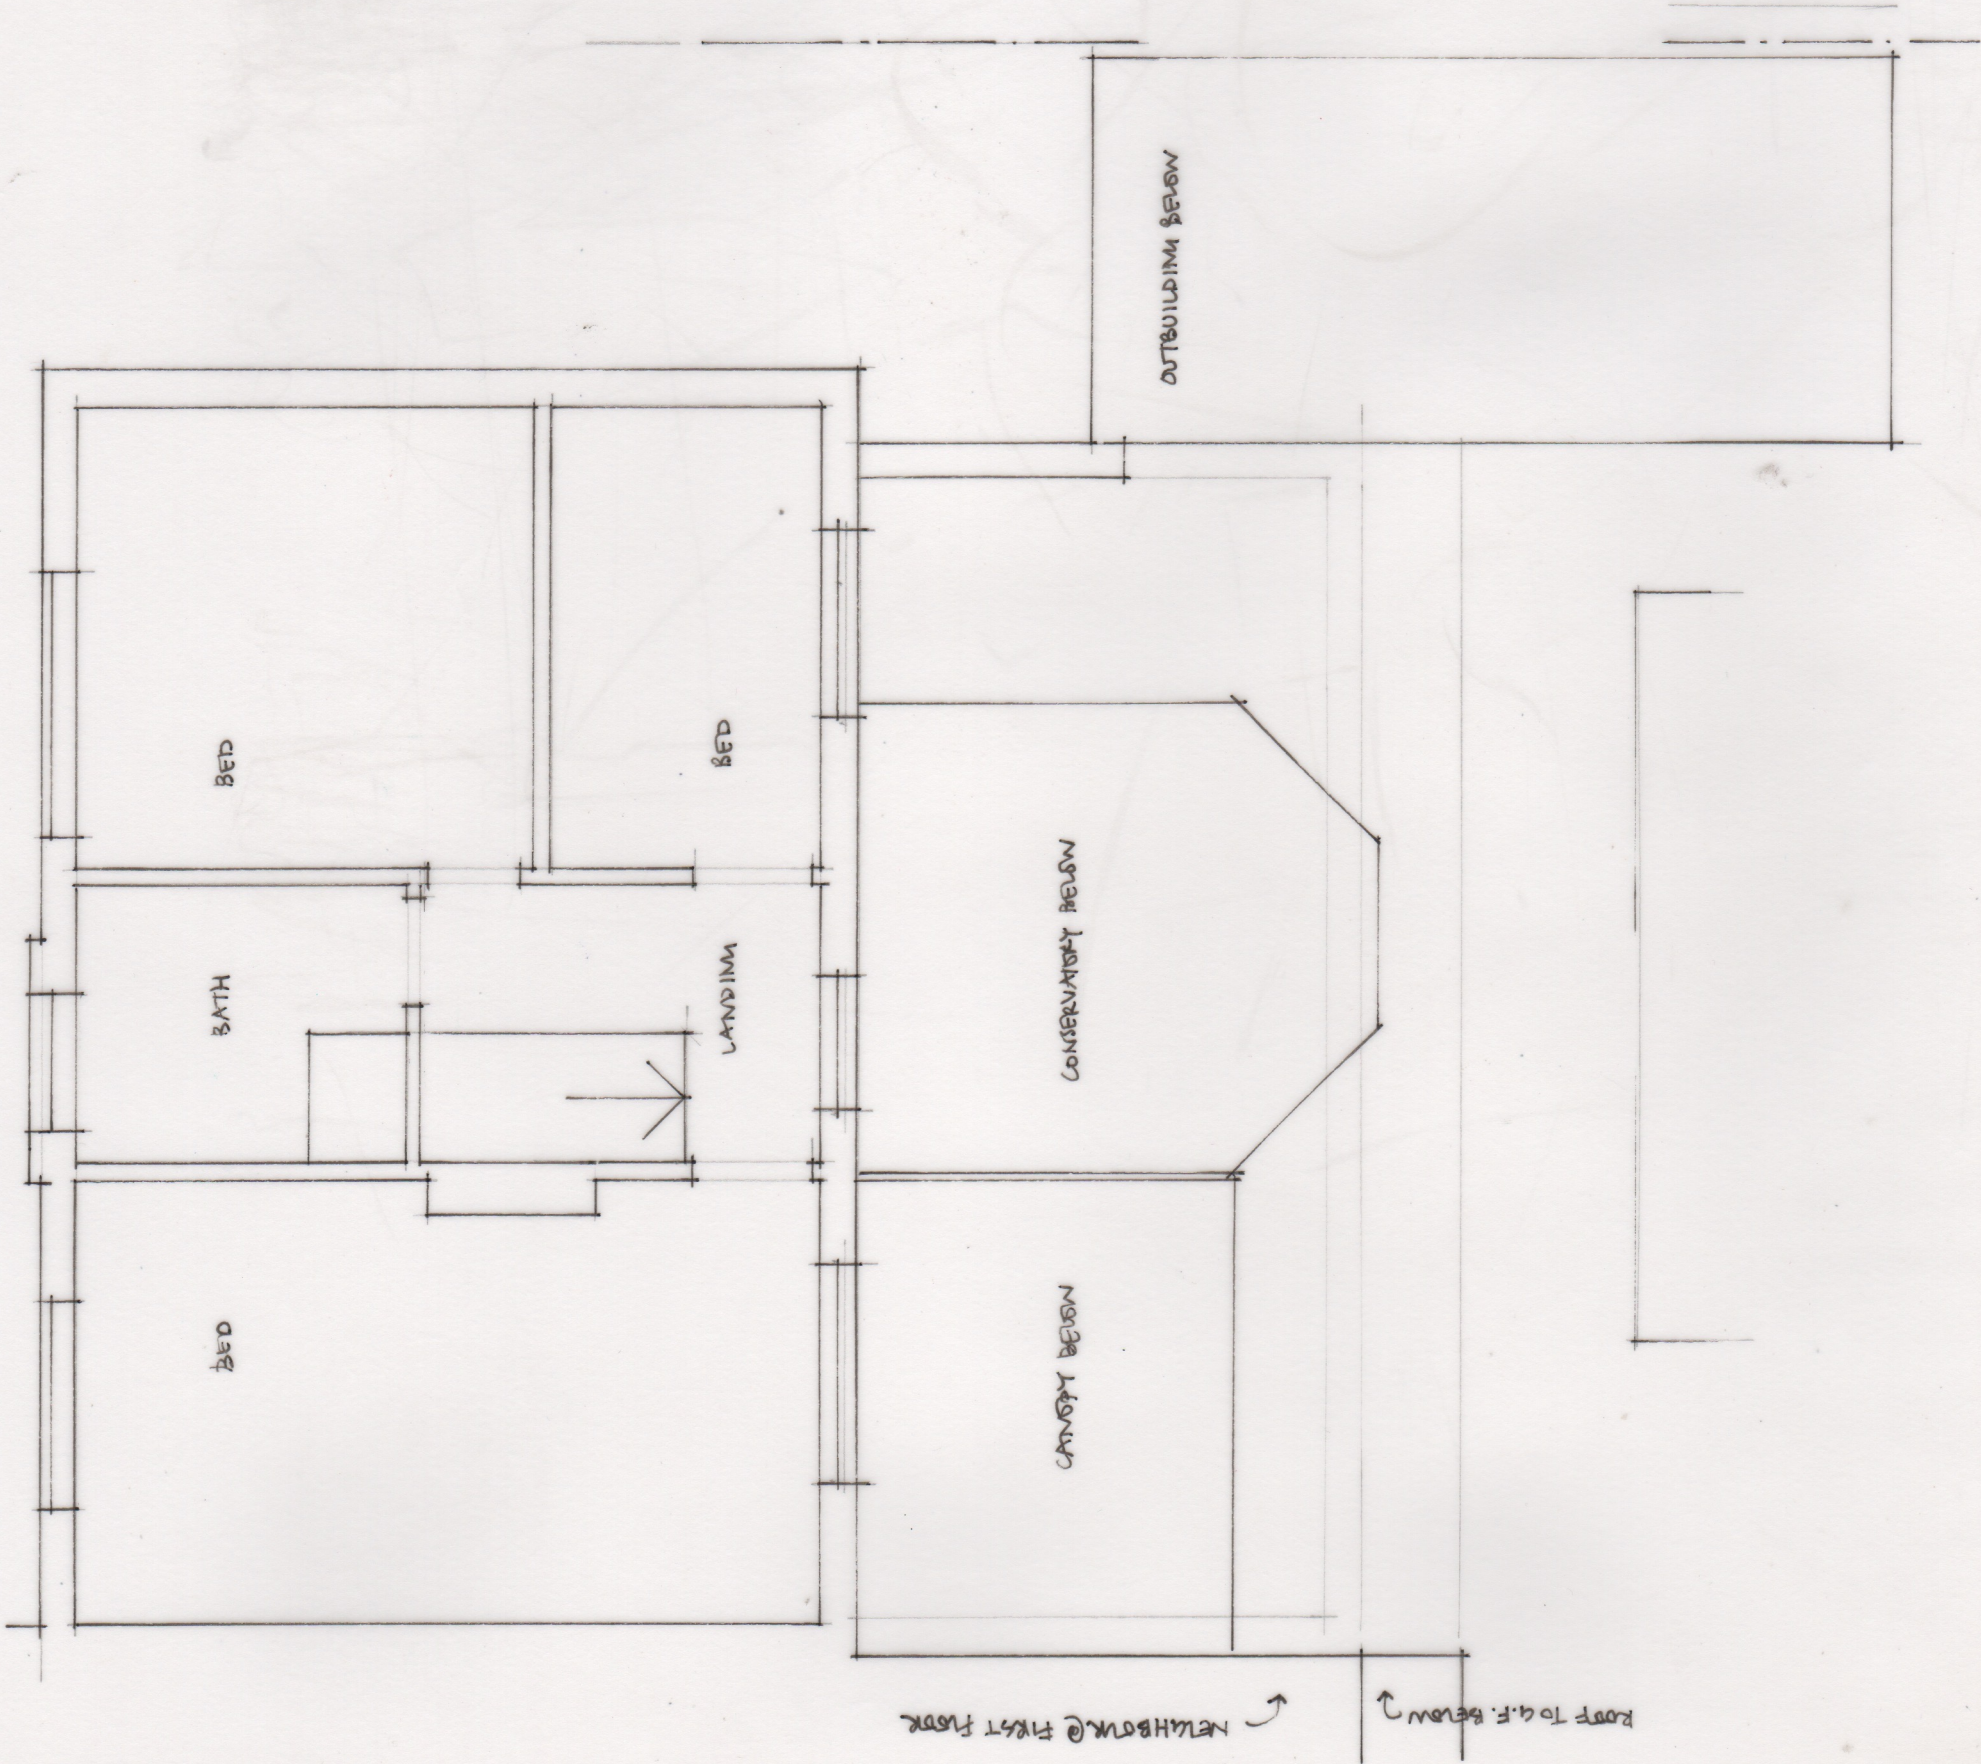

0 1 2m

↑ ROOF TO G.F. BELOW
↑ NEWLAMB @ FIRST FLOOR