

46 BEDFORD ROAD
LETCHWORTH

REAR EXTENSION


EXISTING FRONT ELEVATION
SEPT 2025 1.50@A3

E5

JEREMY WILLIAMS LEROY
RIBA CHARTERED ARCHITECT

NO 1 THE LIMES, WITCHAMBERTS SG5 2AY
TEL/FAX 01462 624740

0 1 2m

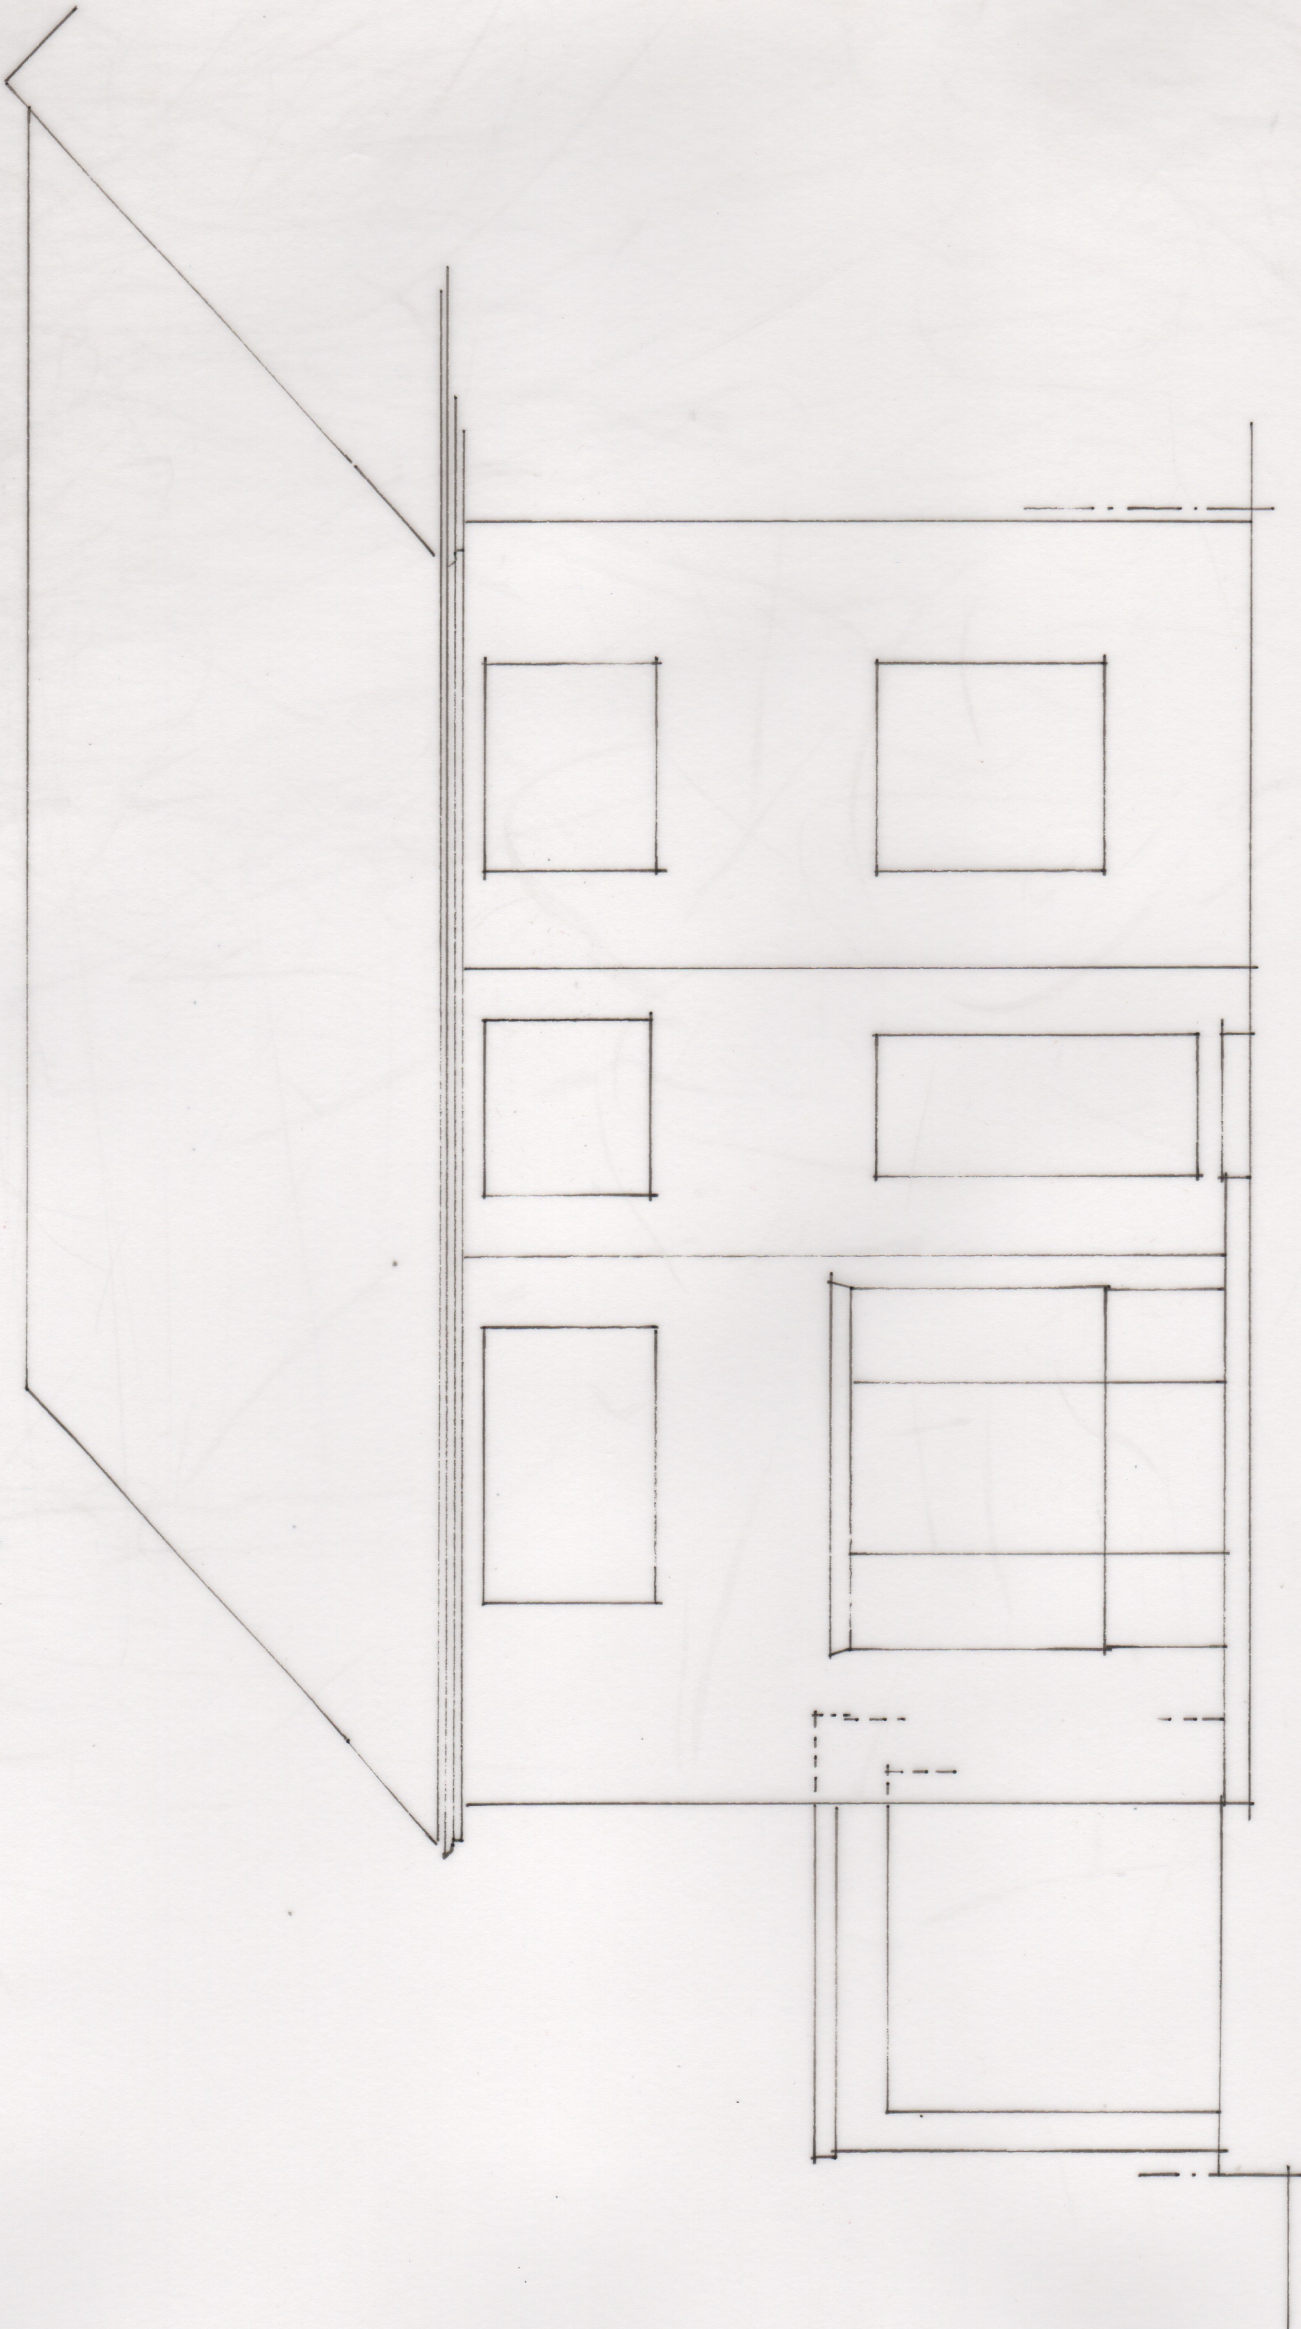

MAIN HOUSE

FORMER GARAGE BEHIND HOUSE