

46 BEDFORD ROAD
LEITCHWORTH

REAR EXTENSION


PROPOSED FRONT ELEVATION
SEPT 2025 1.50@A3

P5

JEREMY WILLIAMS LEROY
RIBA CHARTERED ARCHITECT

NO 1 THE LIMES HITCHIN, HERTS SG5 2AY
TEL/FAX 01462 824740

0 1 2m

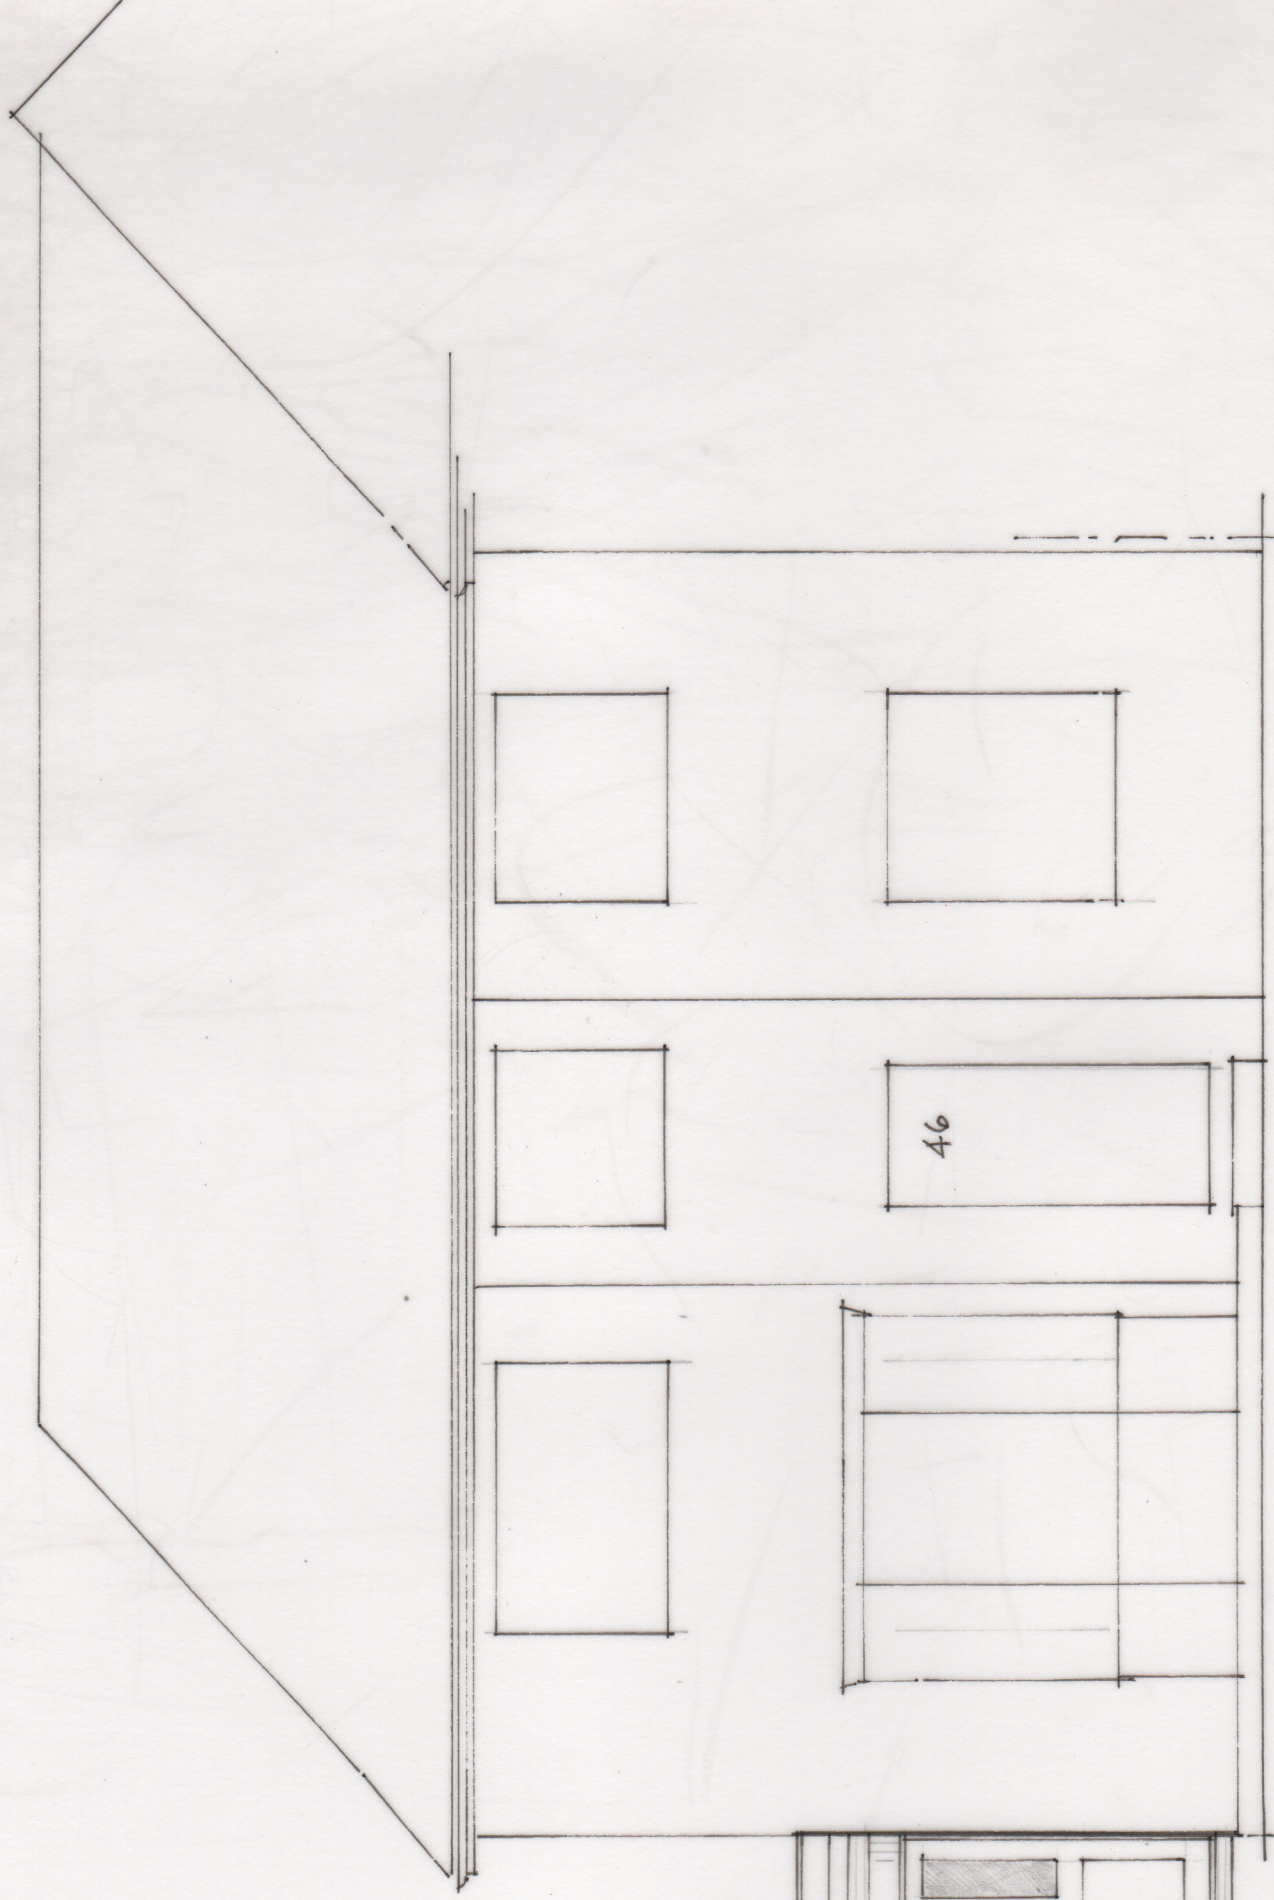

FEET FLAT ROOF WITH TWO STAGE WHITE FACIA

WHITE UPVC WINDOW

RED BRICK TO MATCH HOUSE

EXISTING HOUSE UNALTERED

SIDE EXTENSION @ REAR OF HOUSE