


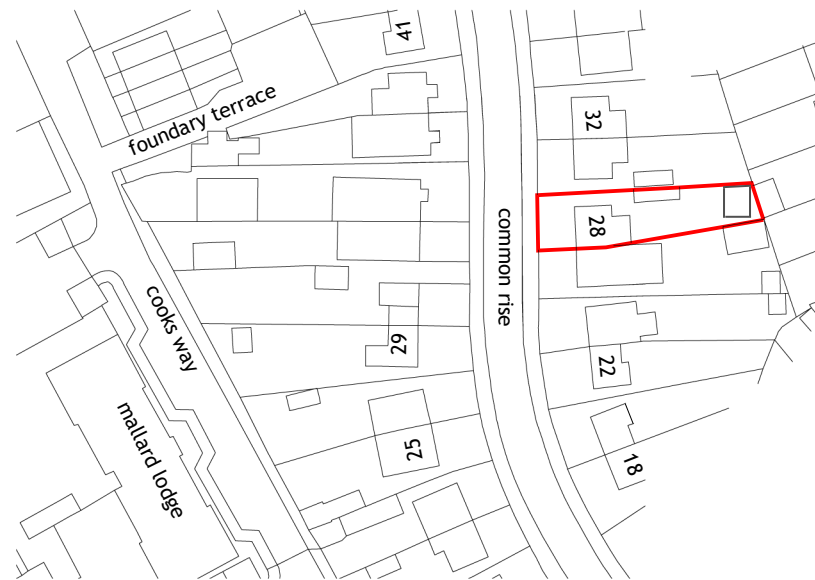


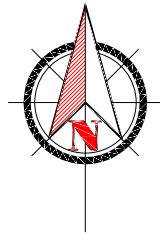

location plan
scale 1:1250

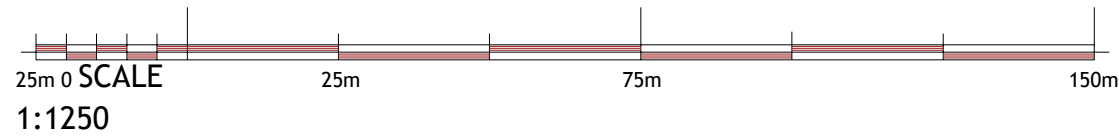

block plan
scale 1:500

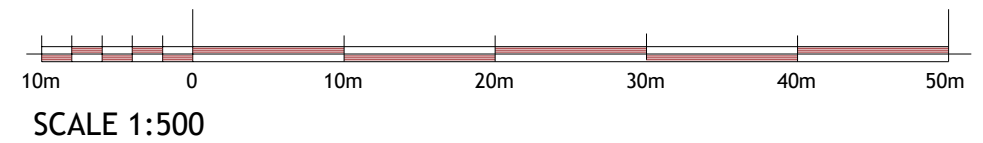

ADDRESS: 28 COMMON RISE, HITCHIN ,SG4 0HN

TITLE: LOCATION AND BLOCK PLAN

PROJECT: TWO STOREY REAR EXTENSION

DATE	21/10/2025	DWG NO.	03BR
DRAWN BY		SCALE	1:1250, 1:500

A3