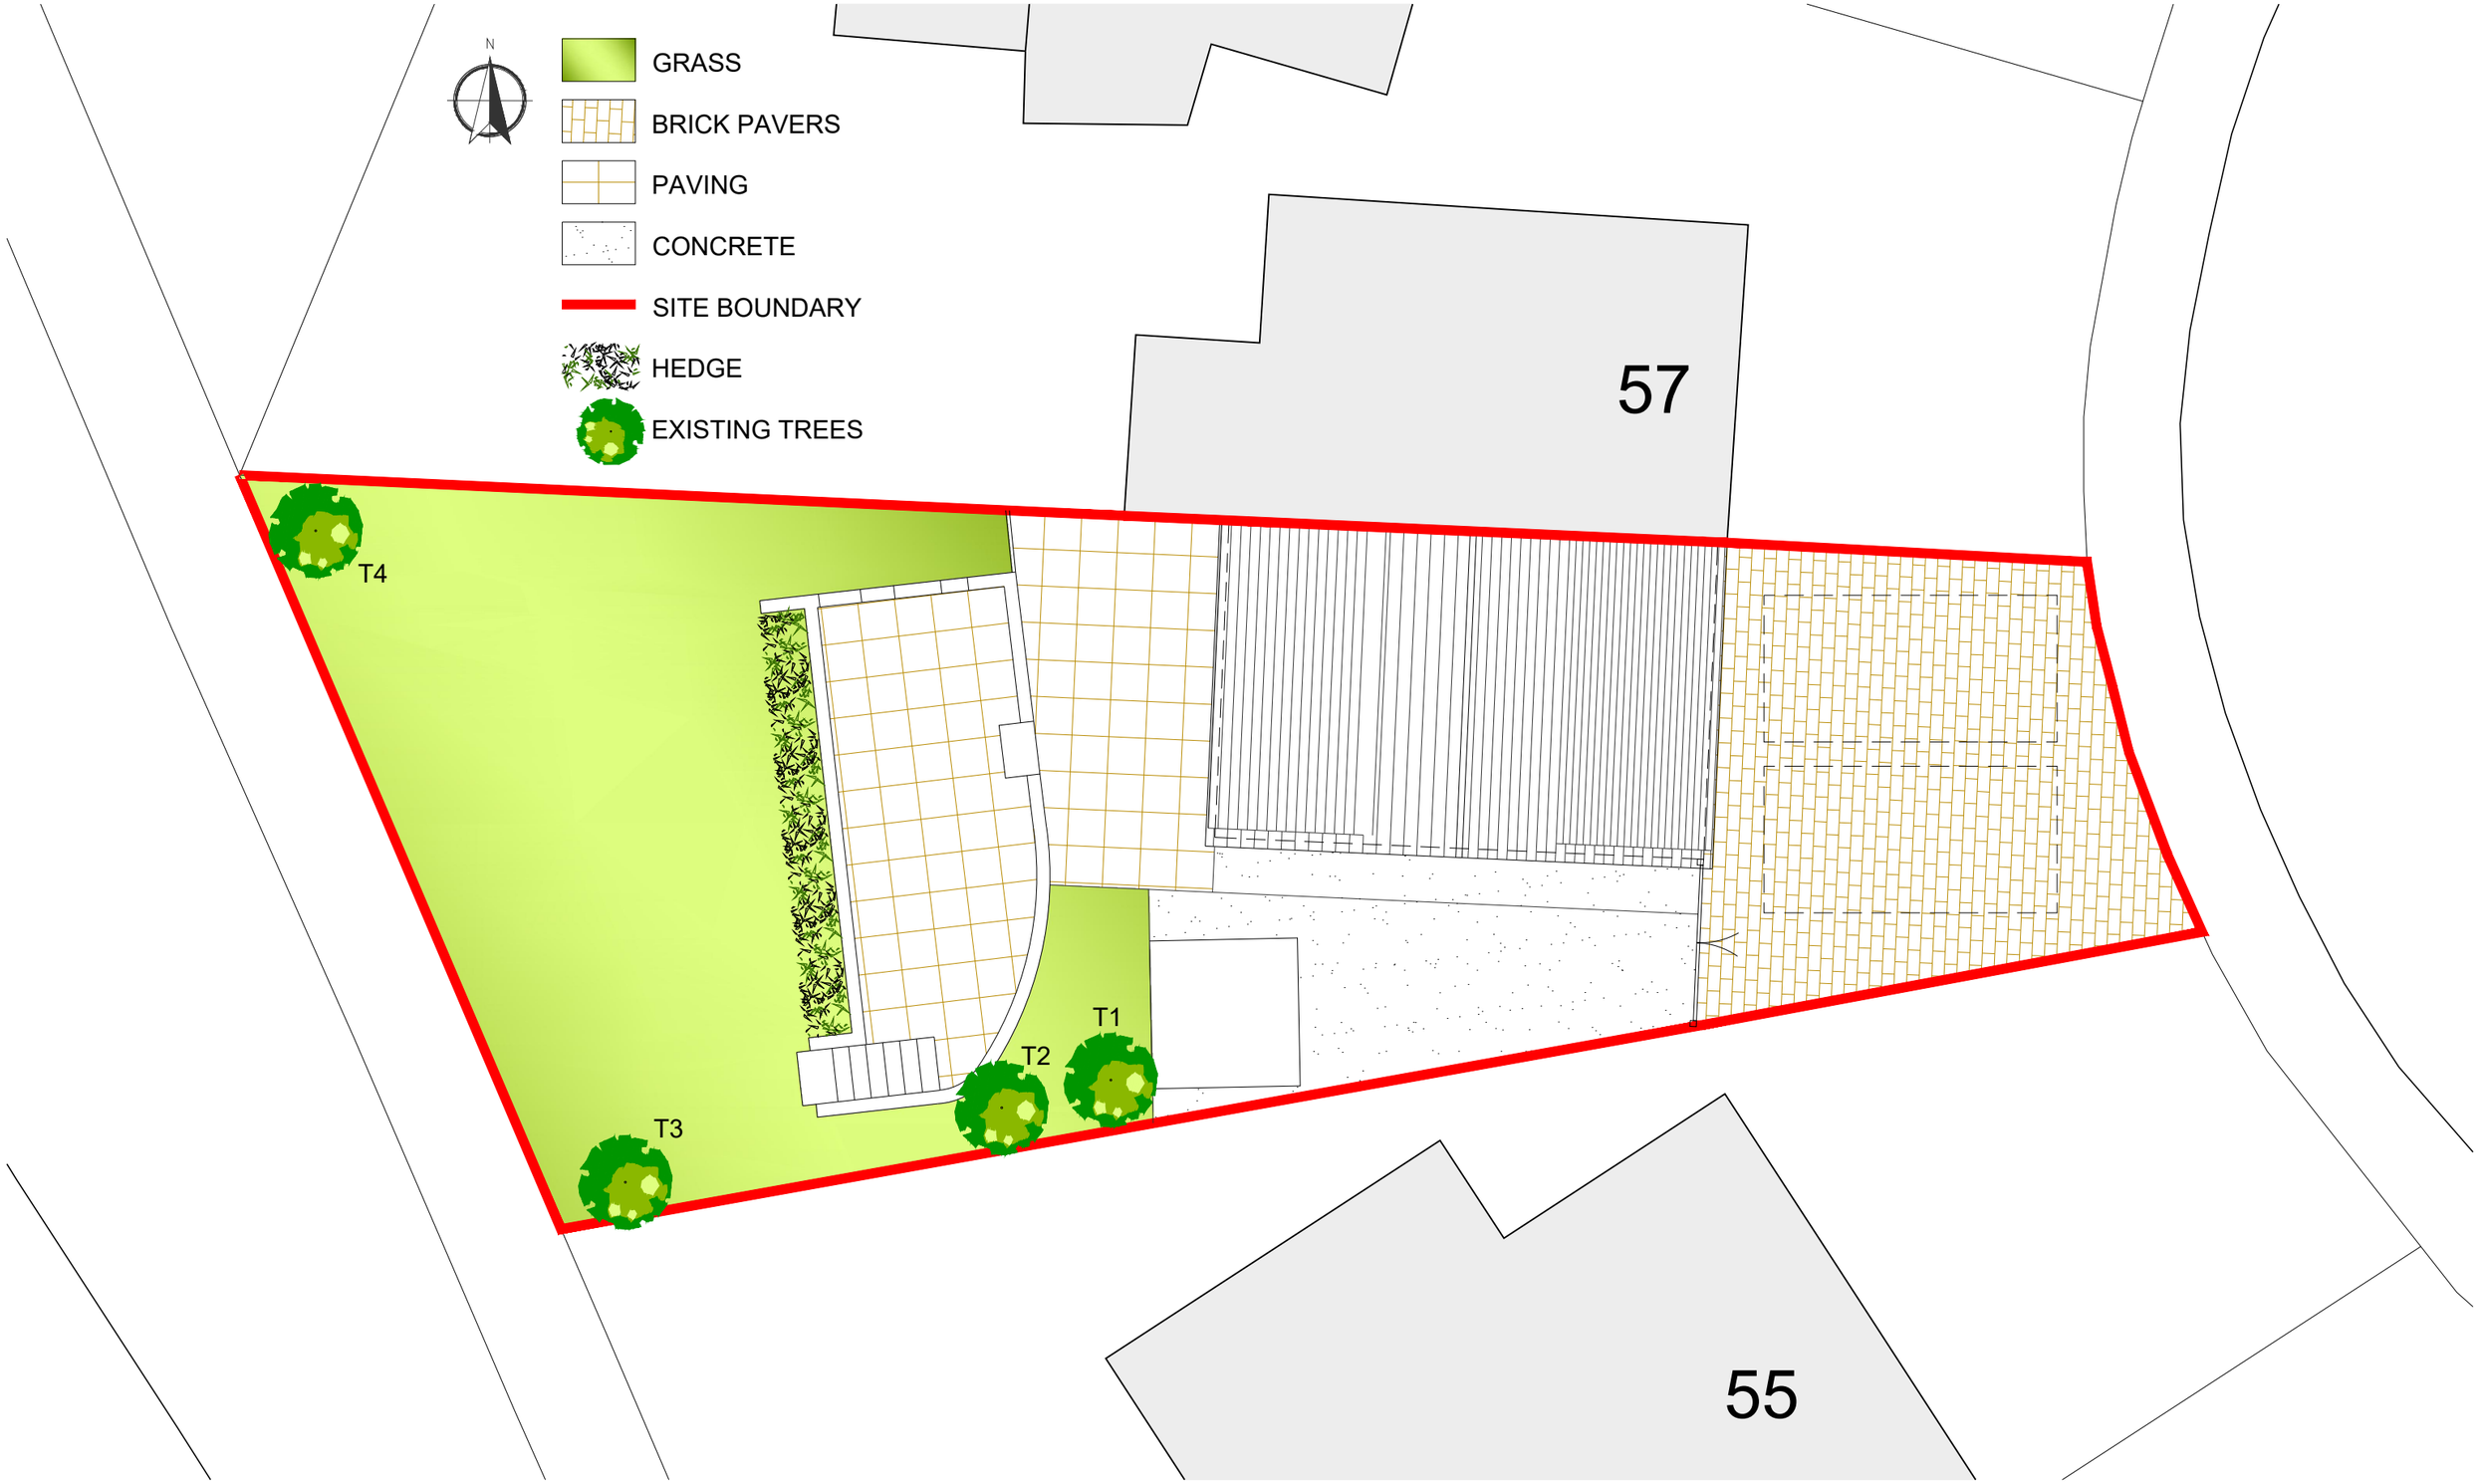

0 1 2 3 4 5 6 7 8 9 10

SCALE BAR (METRES)

EXISTING PLANS: SITE PLAN

17140/01-3

CLIENT: ADEN HOPKINS & TRUDI CLARK
DATE: NOVEMBER 2017
SCALE: 1:50 @ A1 1:100 @ A3

56 BROWNING DRIVE
HITCHIN
SG4 0QR

REVISIONS
A

lawteydesign
ARCHITECTURAL SERVICES
RACHAEL@LAWTEYDESIGN.CO.uk | 07964 745856

WORK TO FIGURED DIMENSIONS ONLY. DO NOT SCALE FROM THIS DRAWING. CHECK DIMENSIONS ON SITE BEFORE COMMENCING WORK. ANY DISCREPANCIES TO BE REPORTED. © RACHAEL LAWTEY DRAWING NOT TO BE COPIED OR REPRODUCED WITHOUT PRIOR CONSENT.