




Smart Structural Calculations Ltd
108 Glencoe Road
Coventry, CV31GP

Proposed Roof plan

Customer:
Site address: 31 Rosecomb_SG8 9FL

Drawing scale: 1/100  0 100 200 300 400 500 CM

Page number: 6

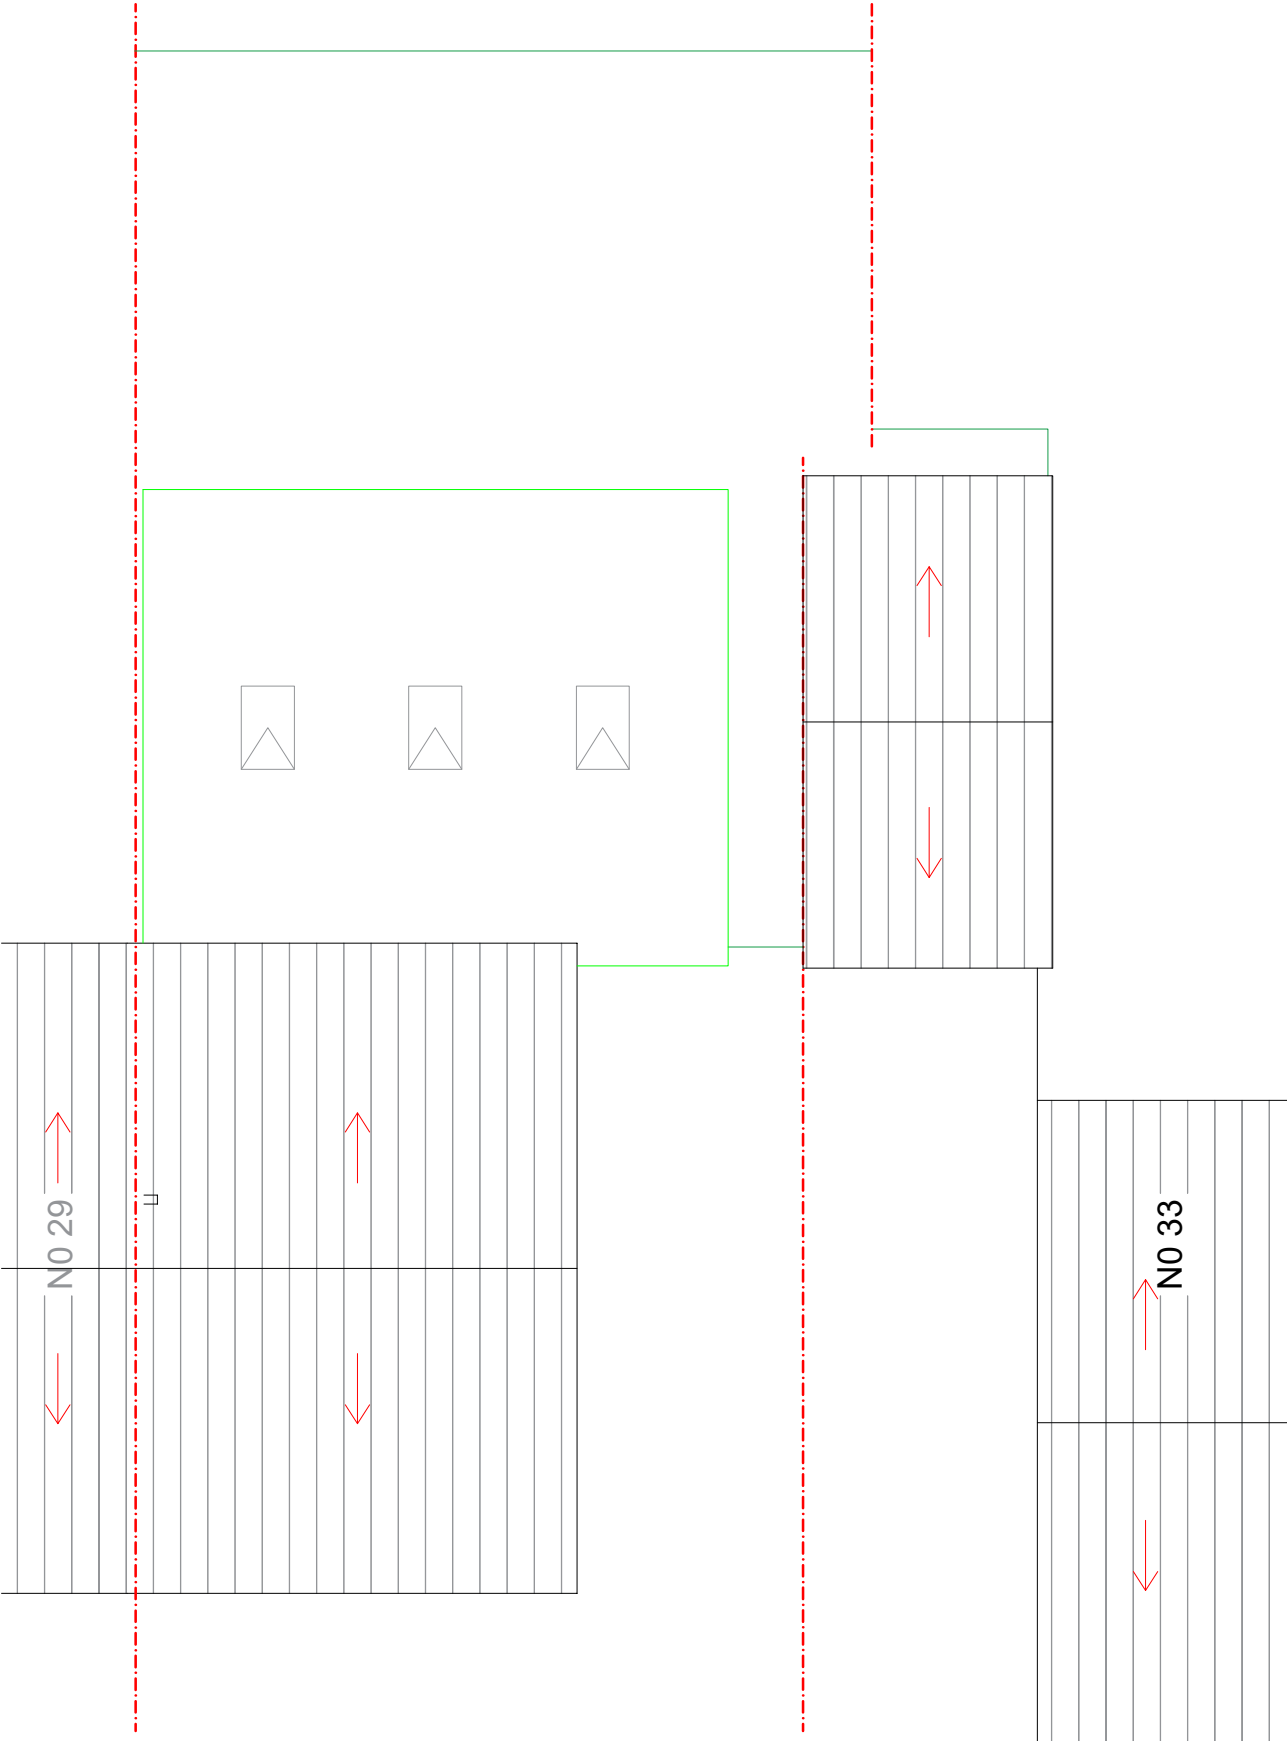

proposed roof plan