




Smart Structural Calculations Ltd
108 Glencoe Road
Coventry, CV31GP

Proposed first floor plan

Customer:
Site address: 31 Rosecomb_SG8 9FL

Drawing scale: 1/100
Page number: 4

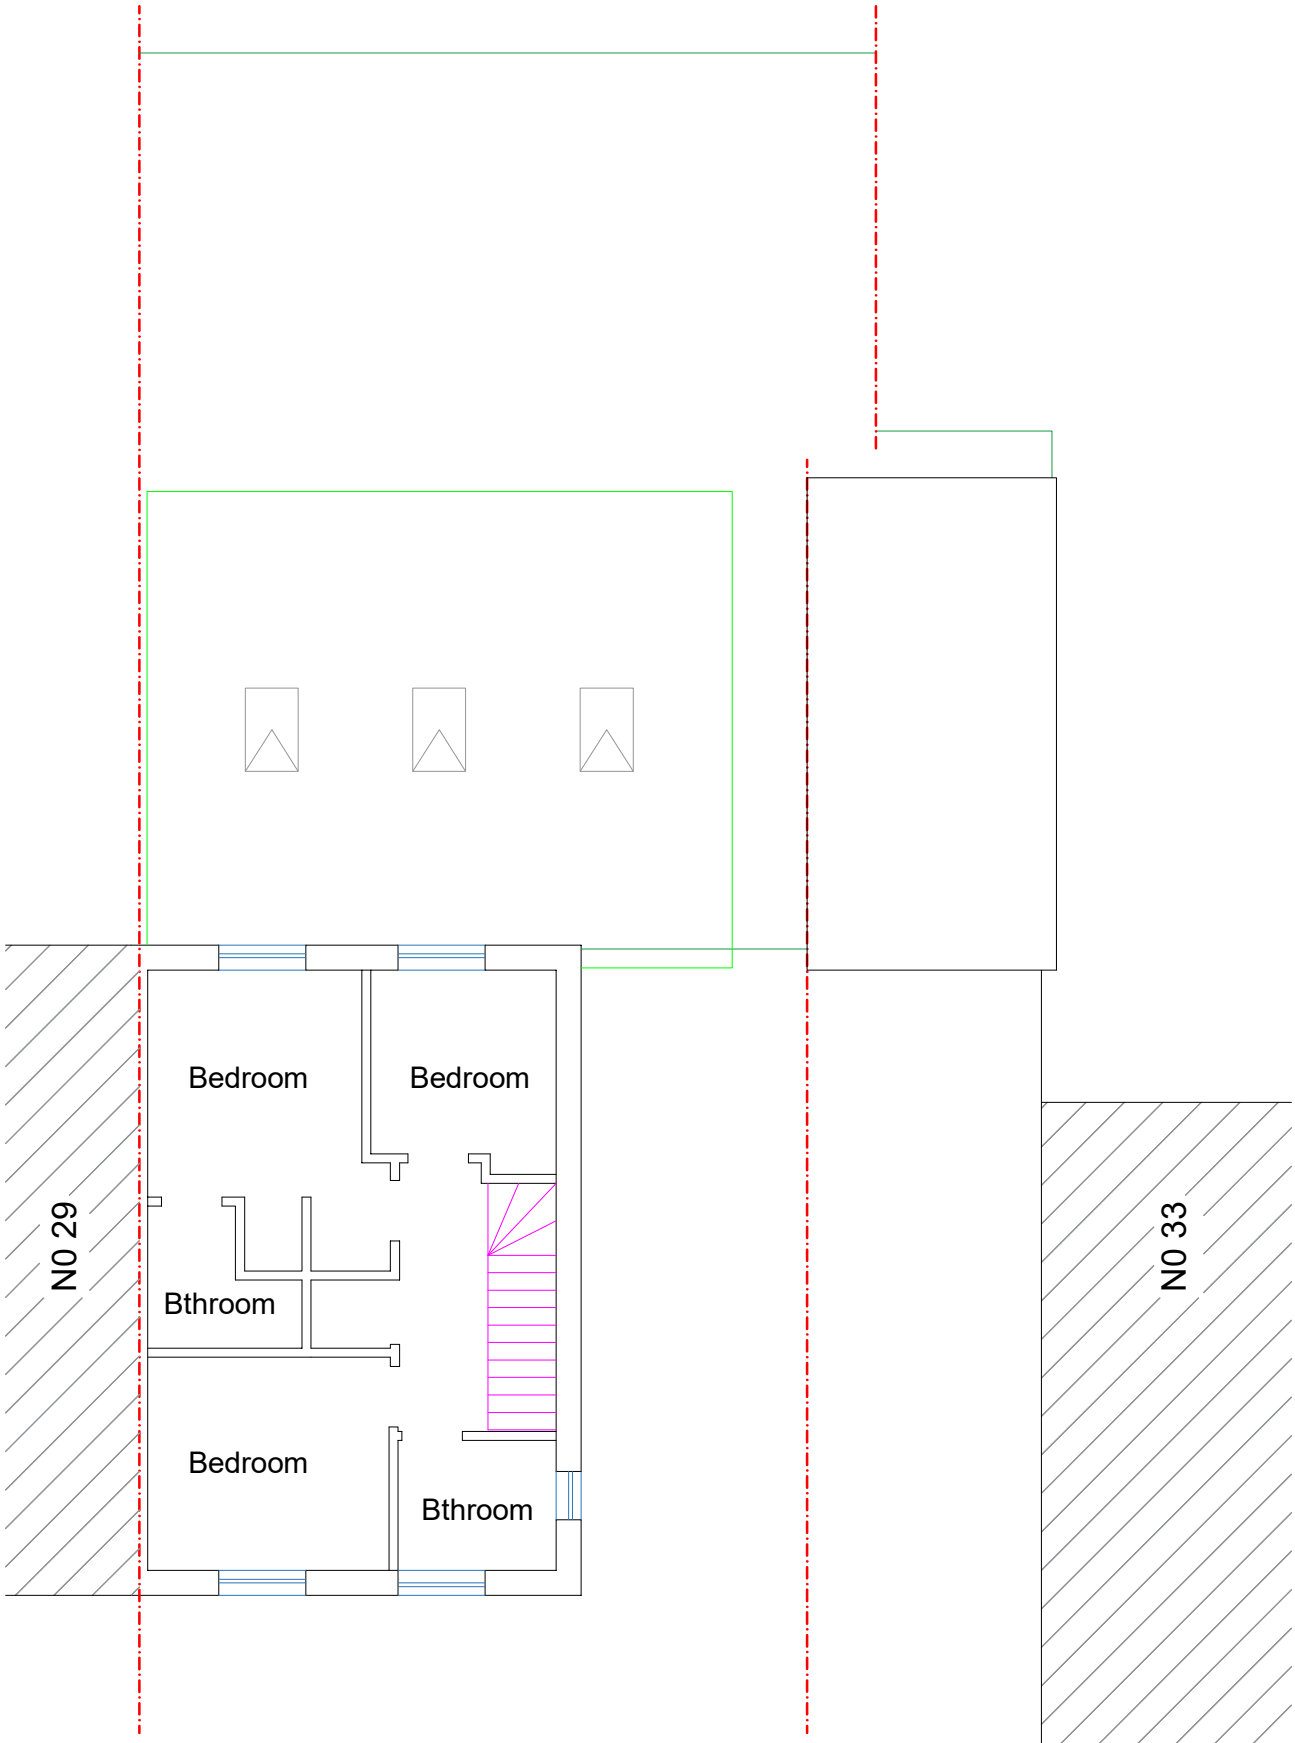

Proposed first floor plan