



Smart Structural Calculations Ltd

108 Glencoe Road
Coventry, CV31GP


Proposed ground floor plan

Customer:

Site address: 31 Rosecomb_SG8 9FL

Drawing scale: 1/100

Page number: 3

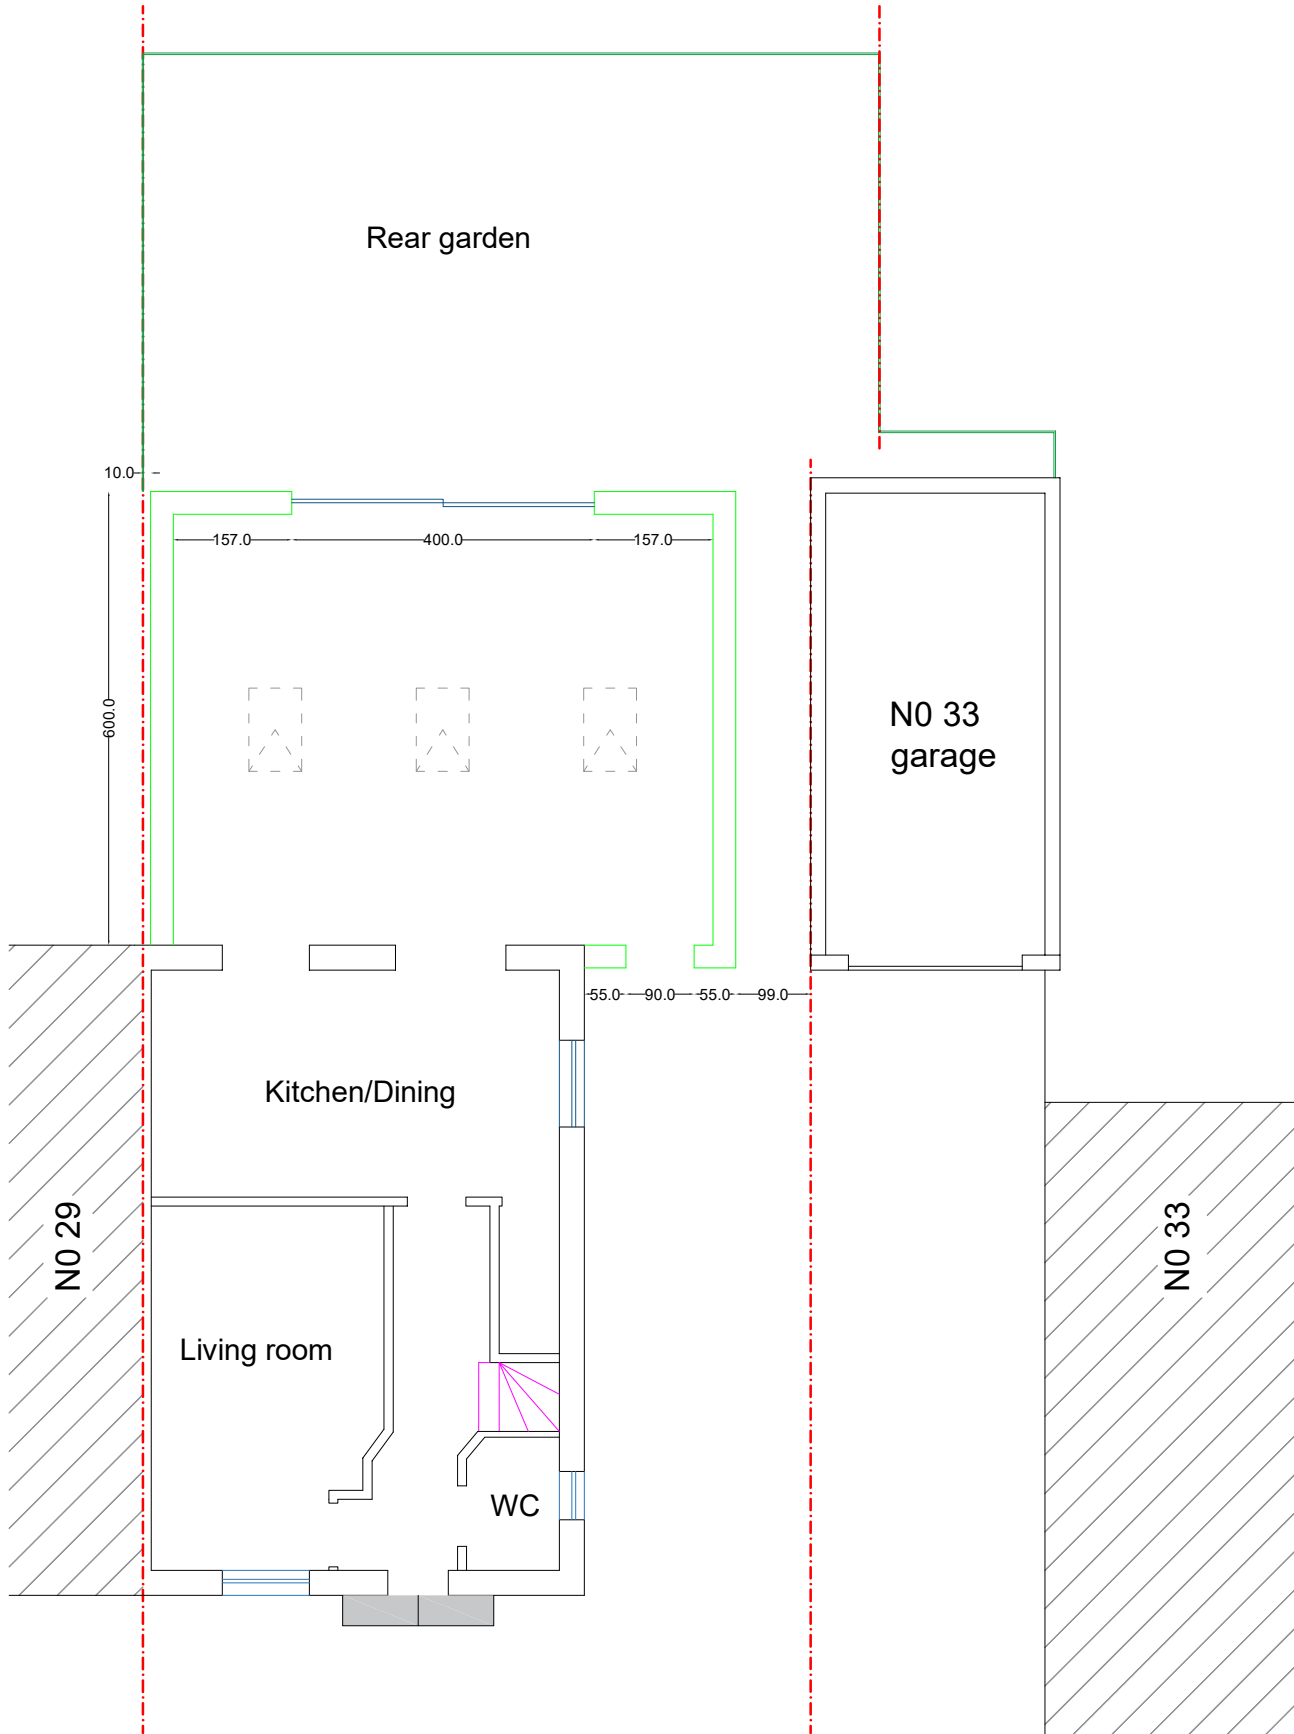

Proposed Ground floor plan