




Smart Structural Calculations Ltd
108 Glencoe Road
Coventry, CV31GP

Existing Roof plan

Customer:
Site address:31 Rosecomb_SG8 9FL

Drawing scale:1/100
Page number:5

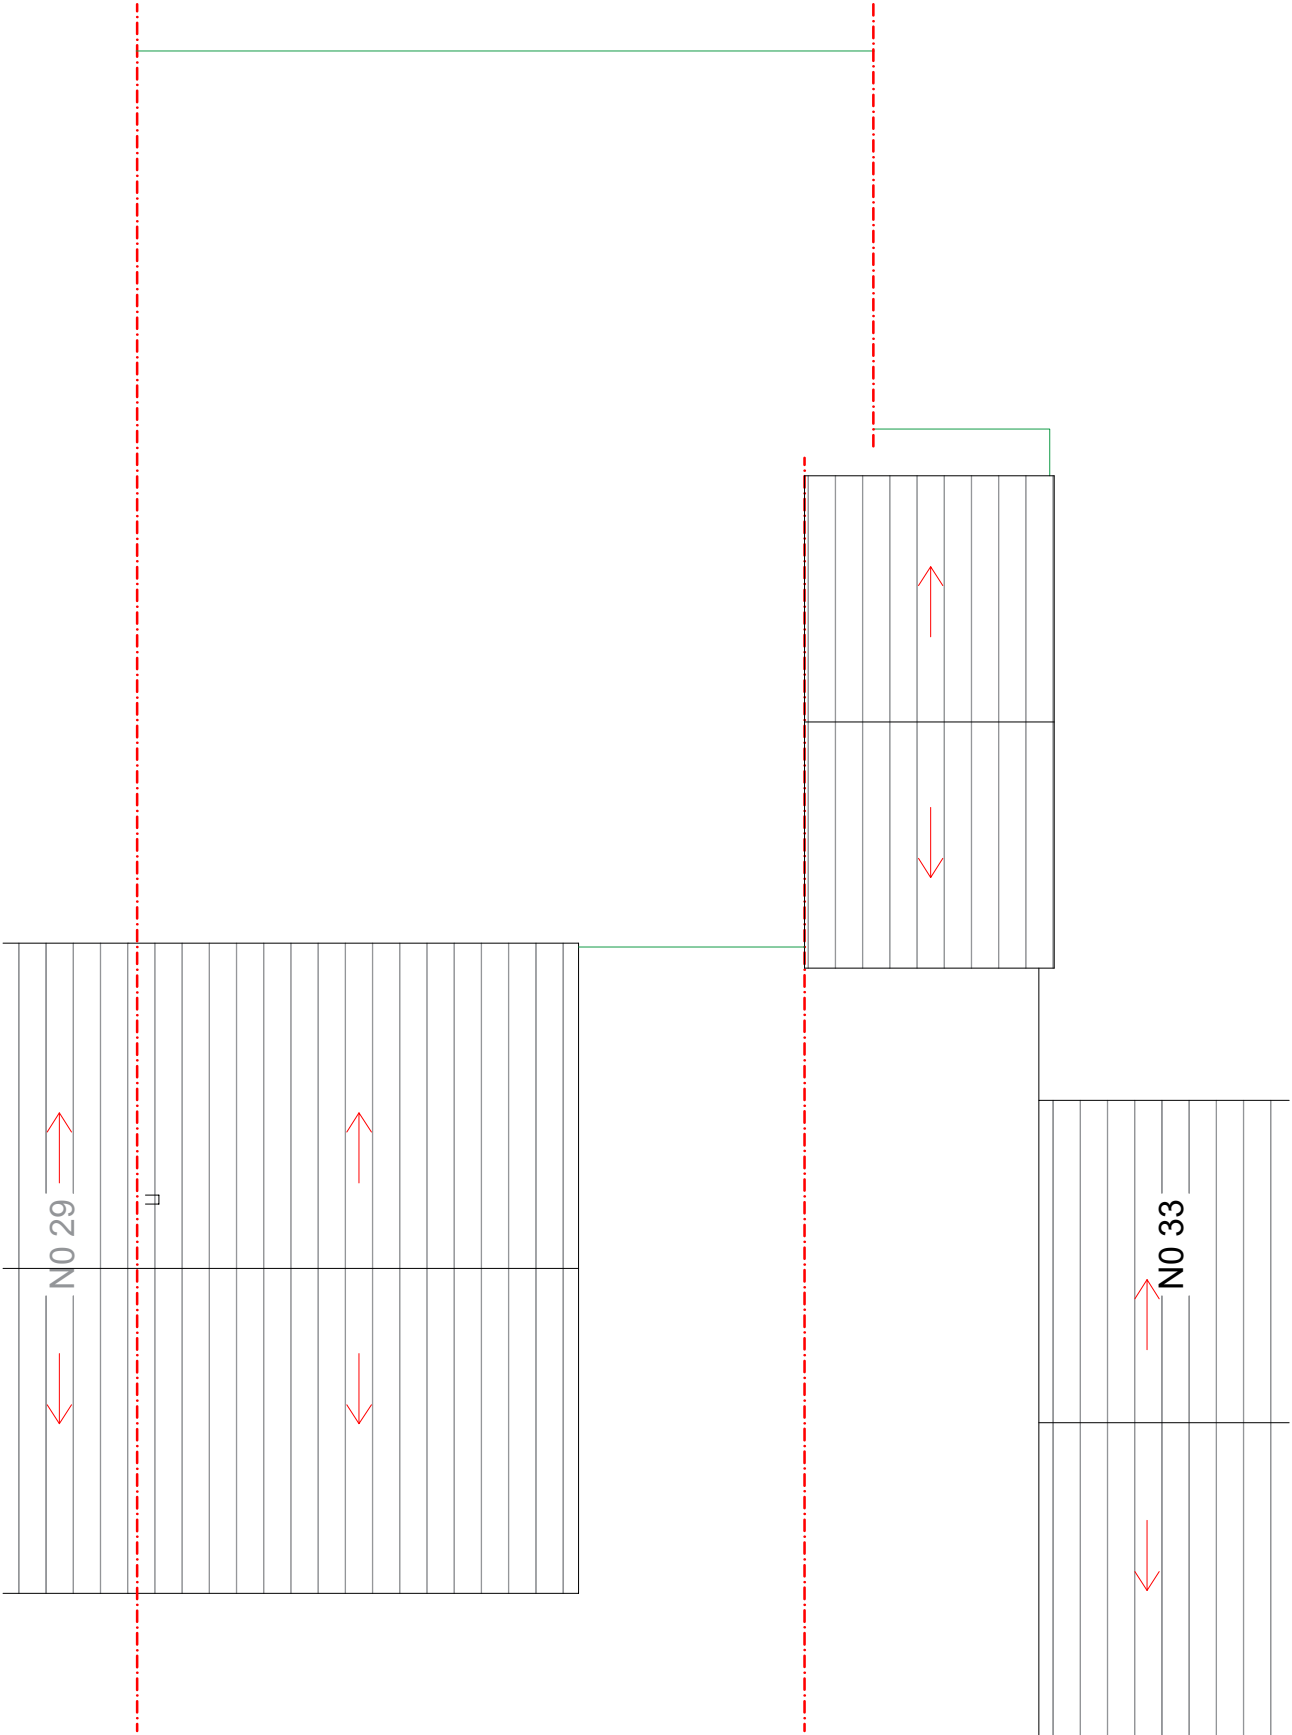

Existing roof plan