



Smart Structural Calculations Ltd

108 Glencoe Road
Coventry, CV31GP

Existing ground floor plan


Customer:

Site address: 31 Rosecomb_SG8 9FL

Drawing scale: 1/100



Page number: 1

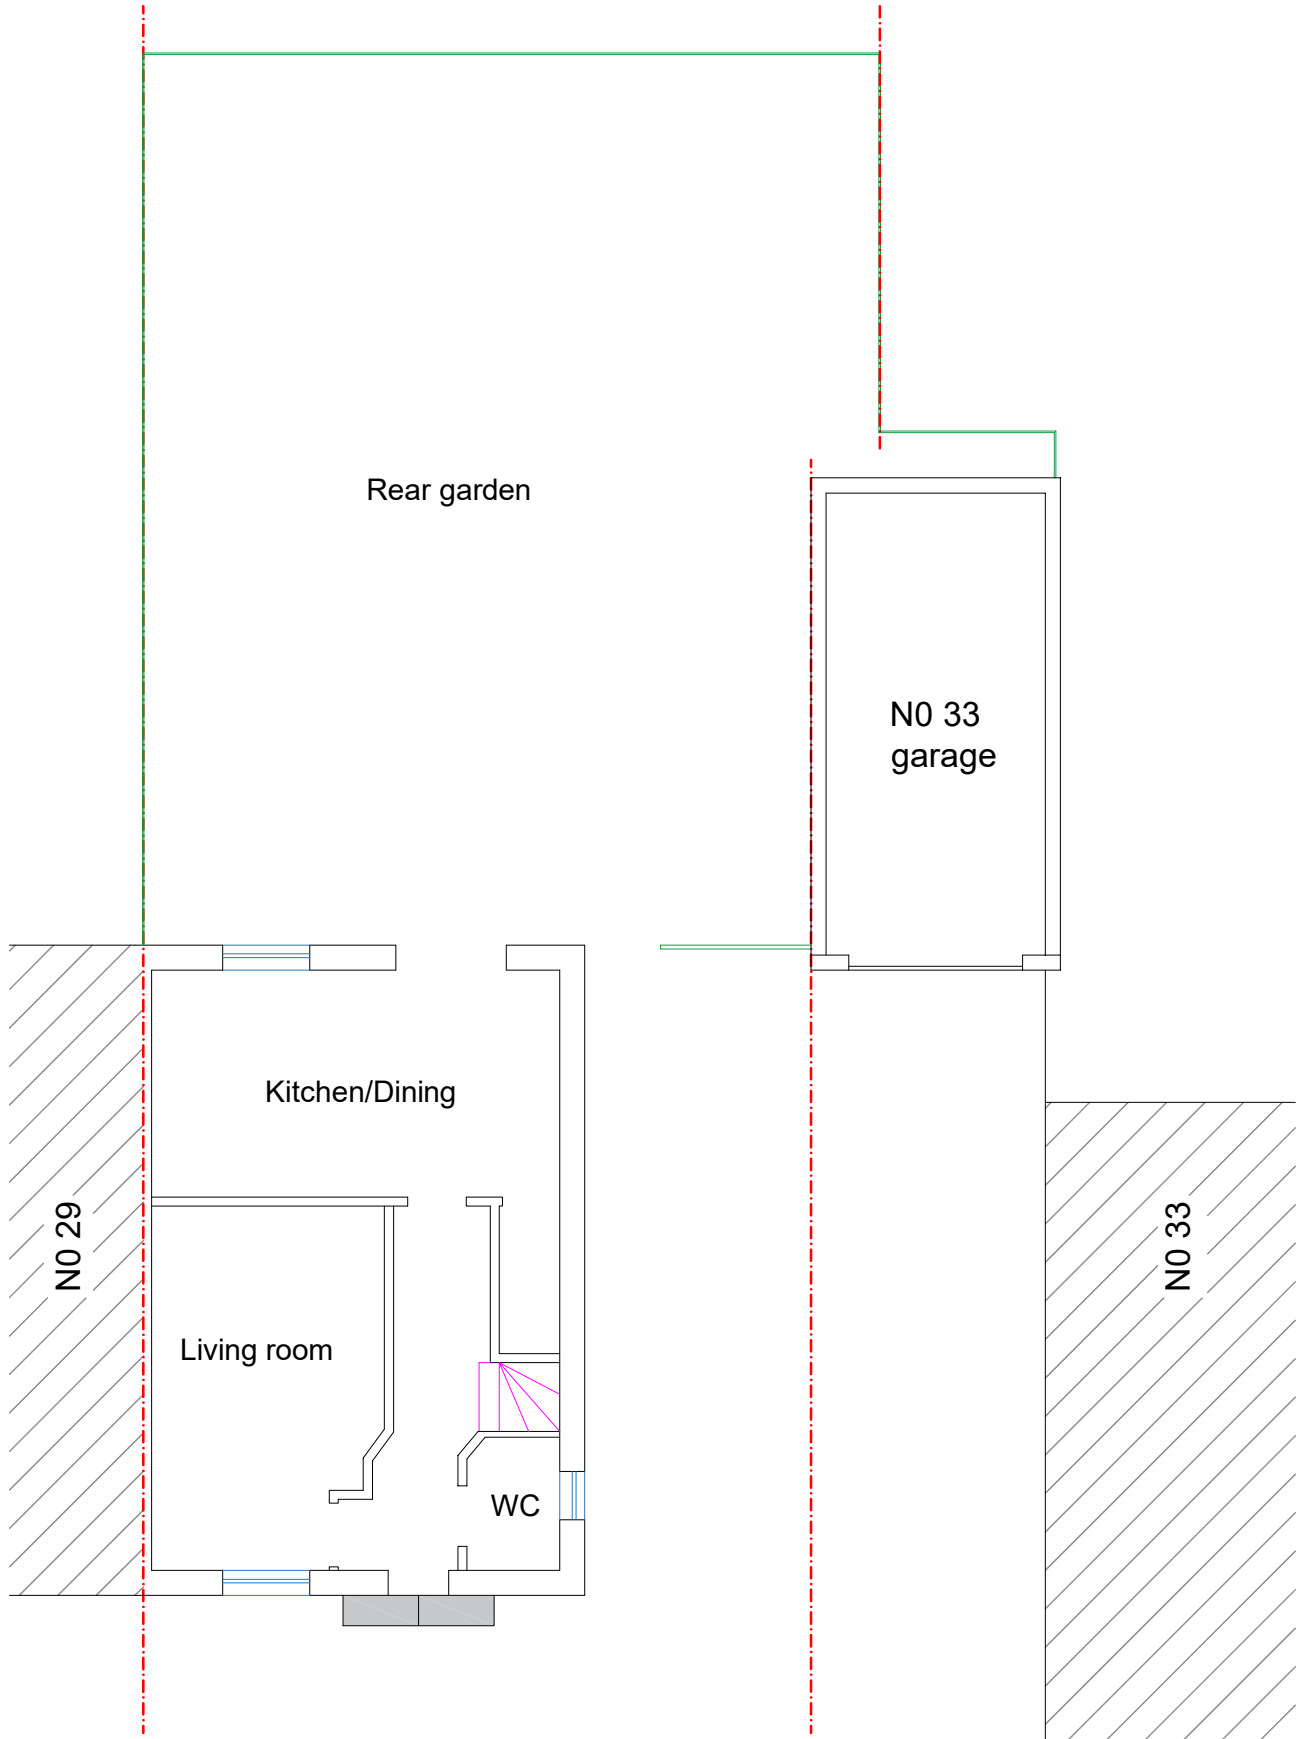

Existing Ground floor plan