


Location Plan

Site Address: 7, Church End, Bennetts Lane, Rushden, SG9 0SG

Date Produced: 23-Oct-2023

Scale: 1:1250 @A4

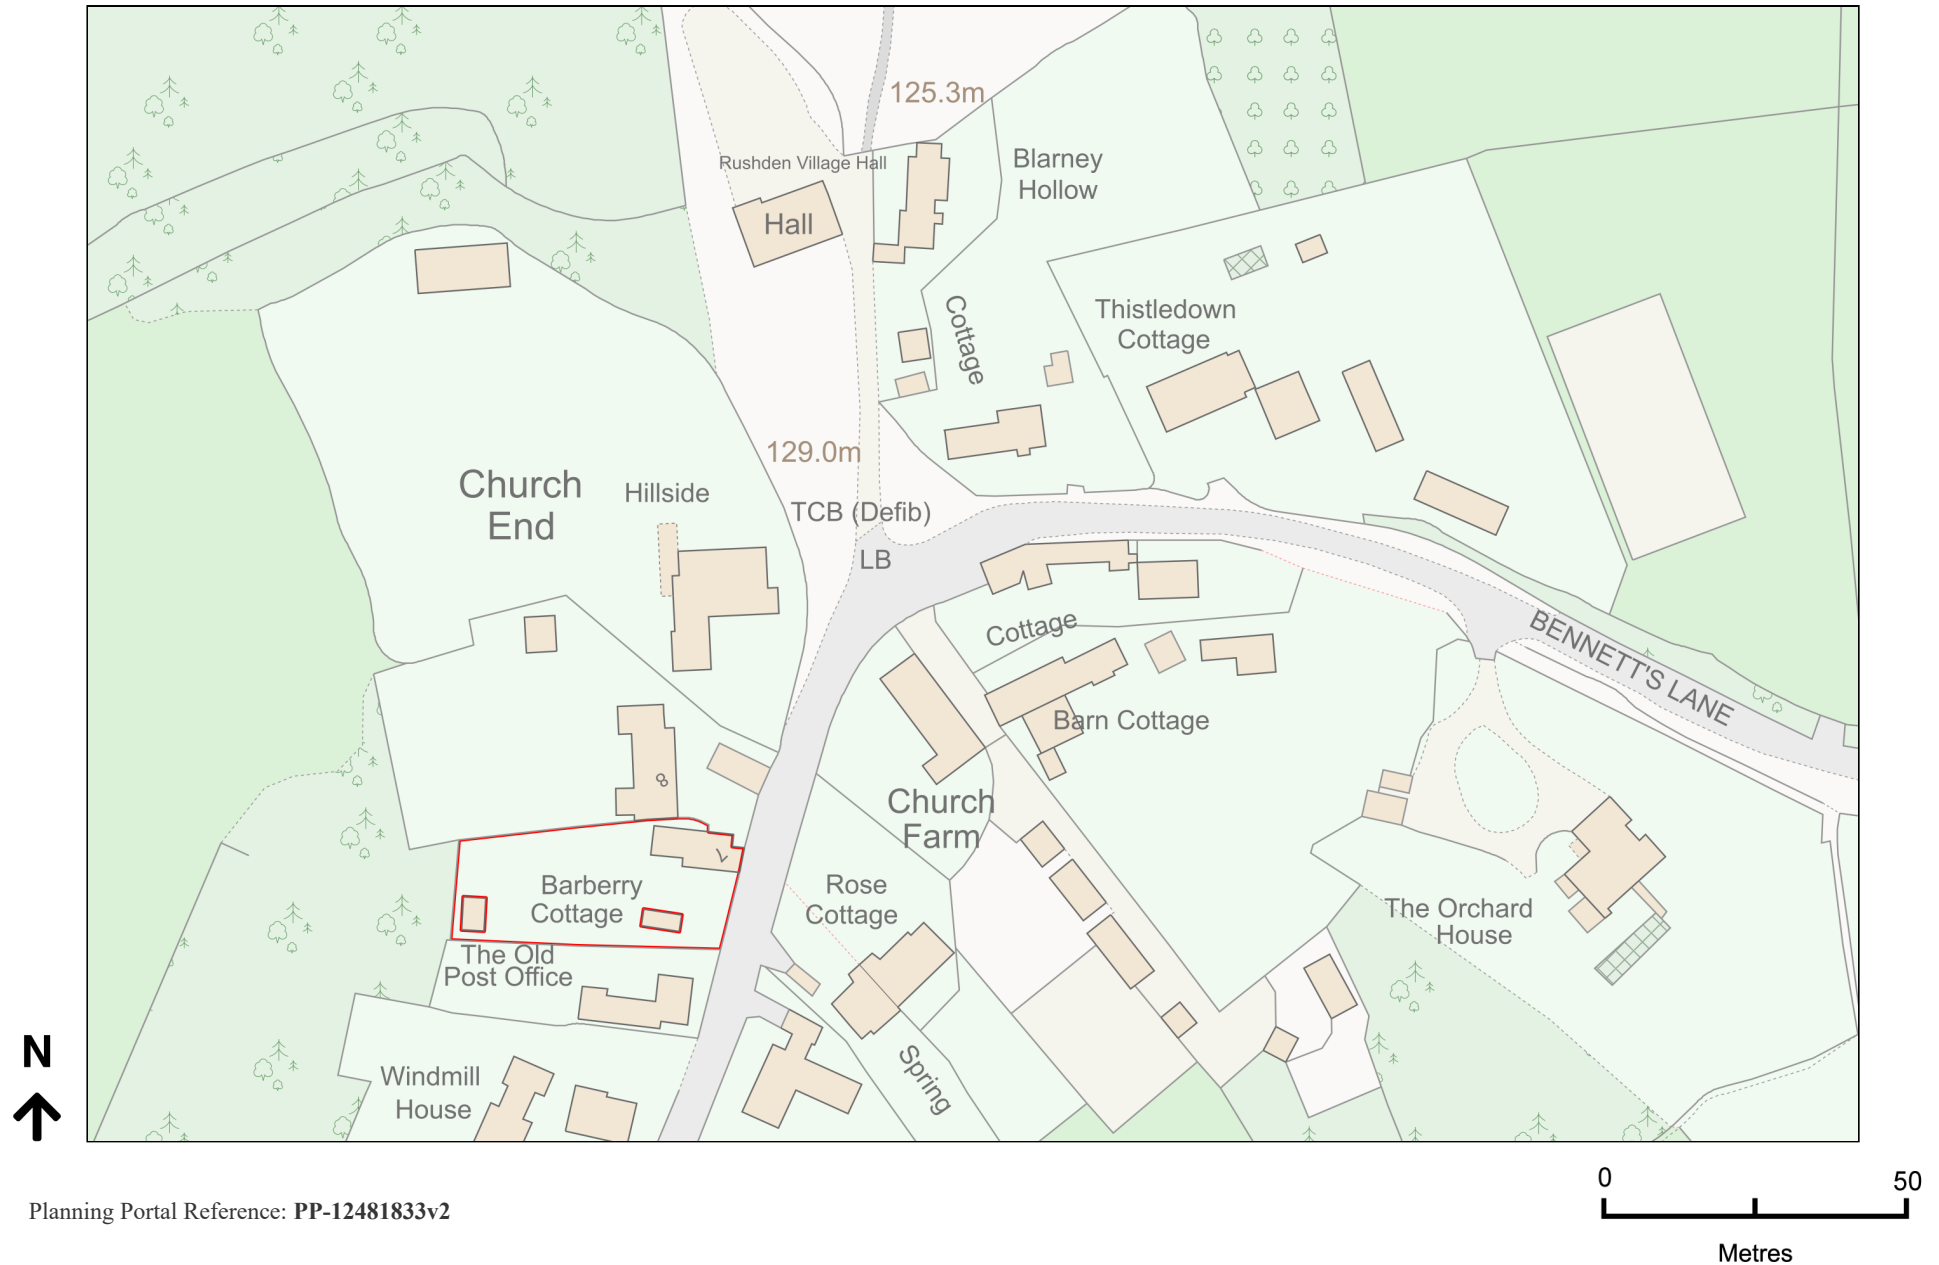

Planning Portal Reference: PP-12481833v2