




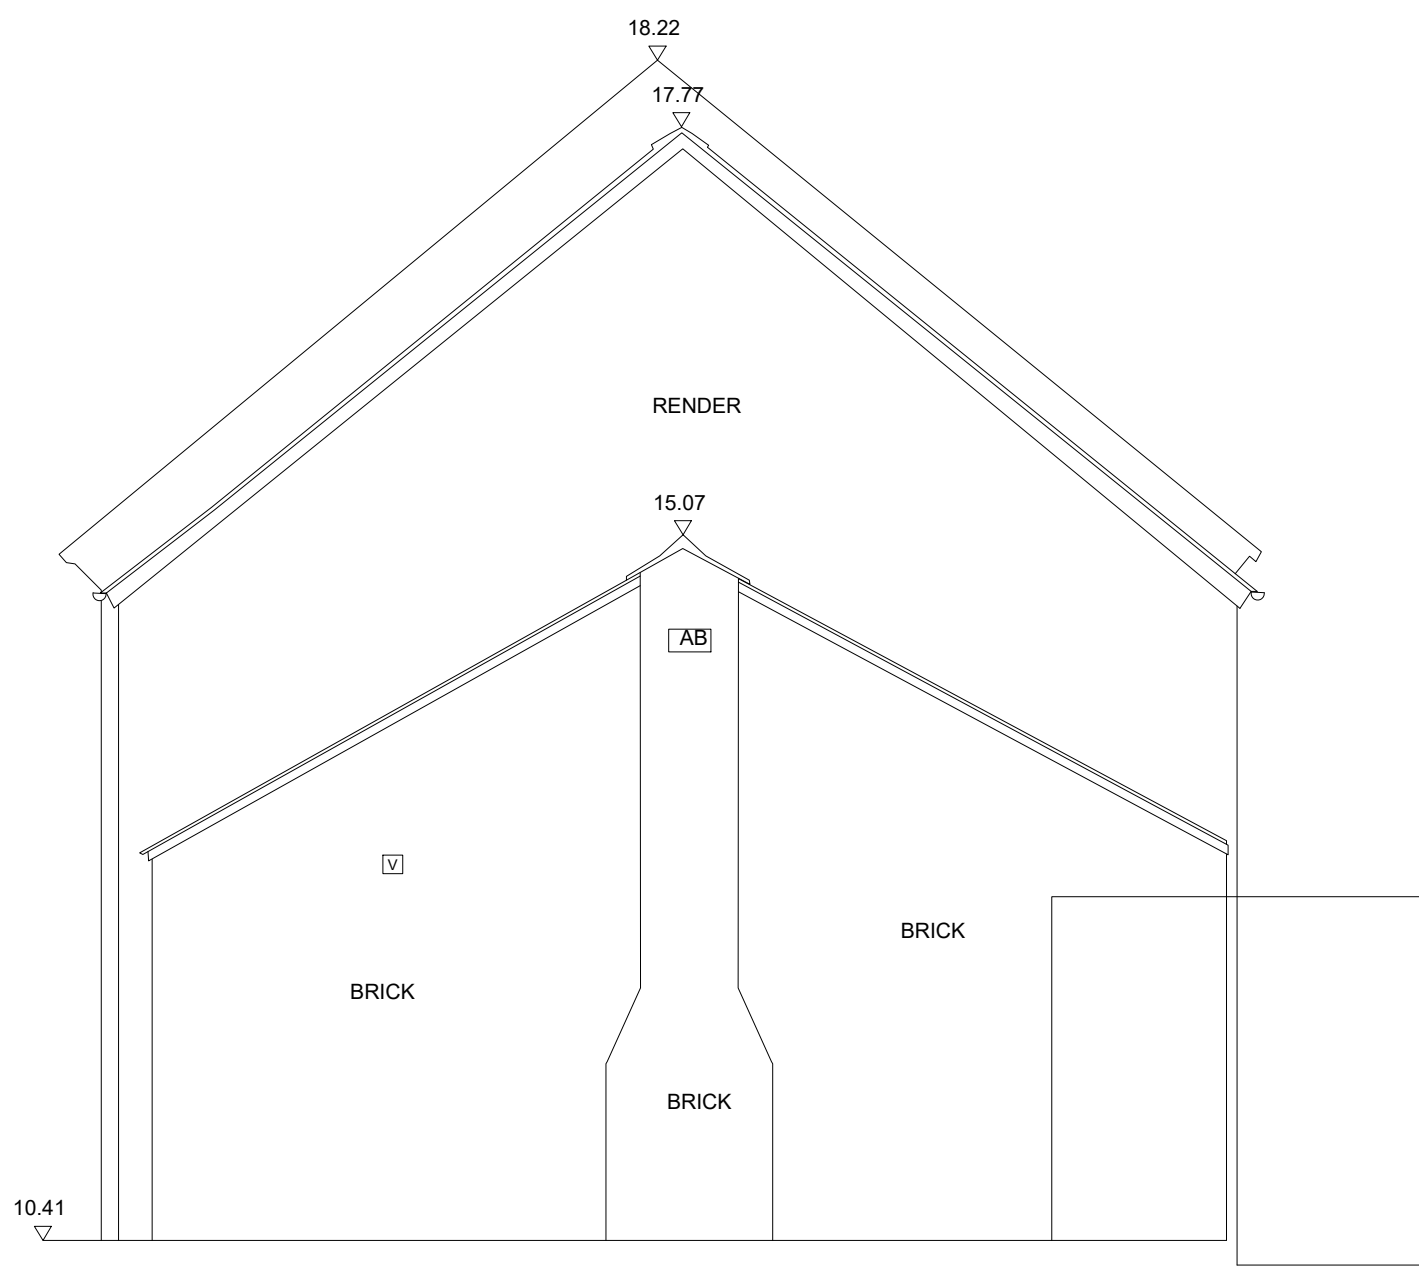


EXISTING SOUTH-WEST FACING (REAR) ELEVATION
ELEVATION 1
scale 1 to 50@A1

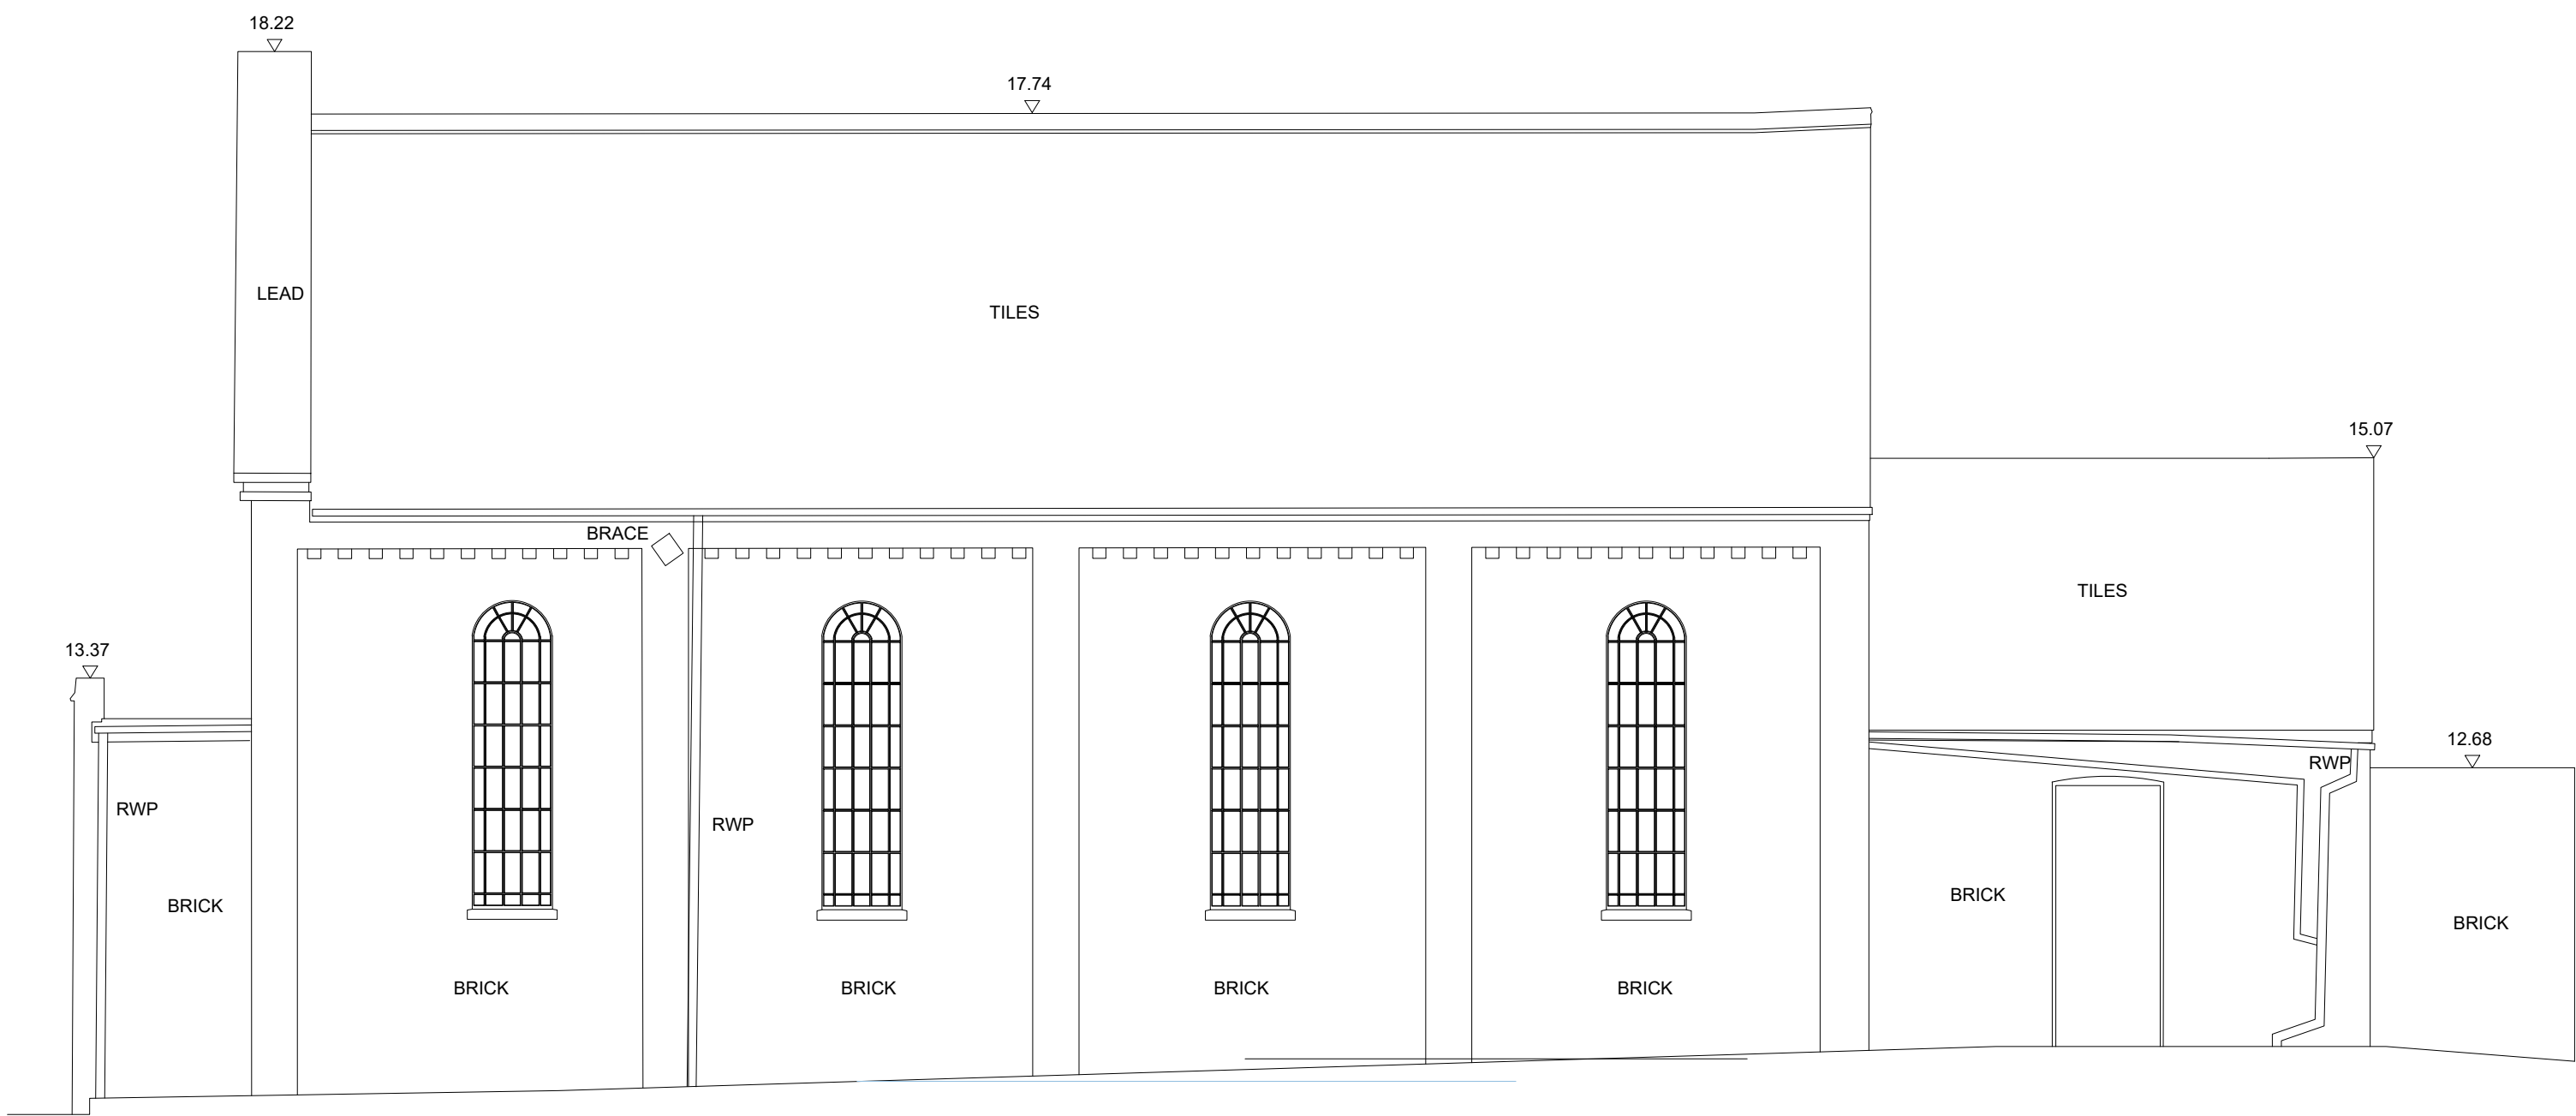

EXISTING NORTH-WEST FACING (SIDE) ELEVATION
ELEVATION 4
scale 1 to 50@A1

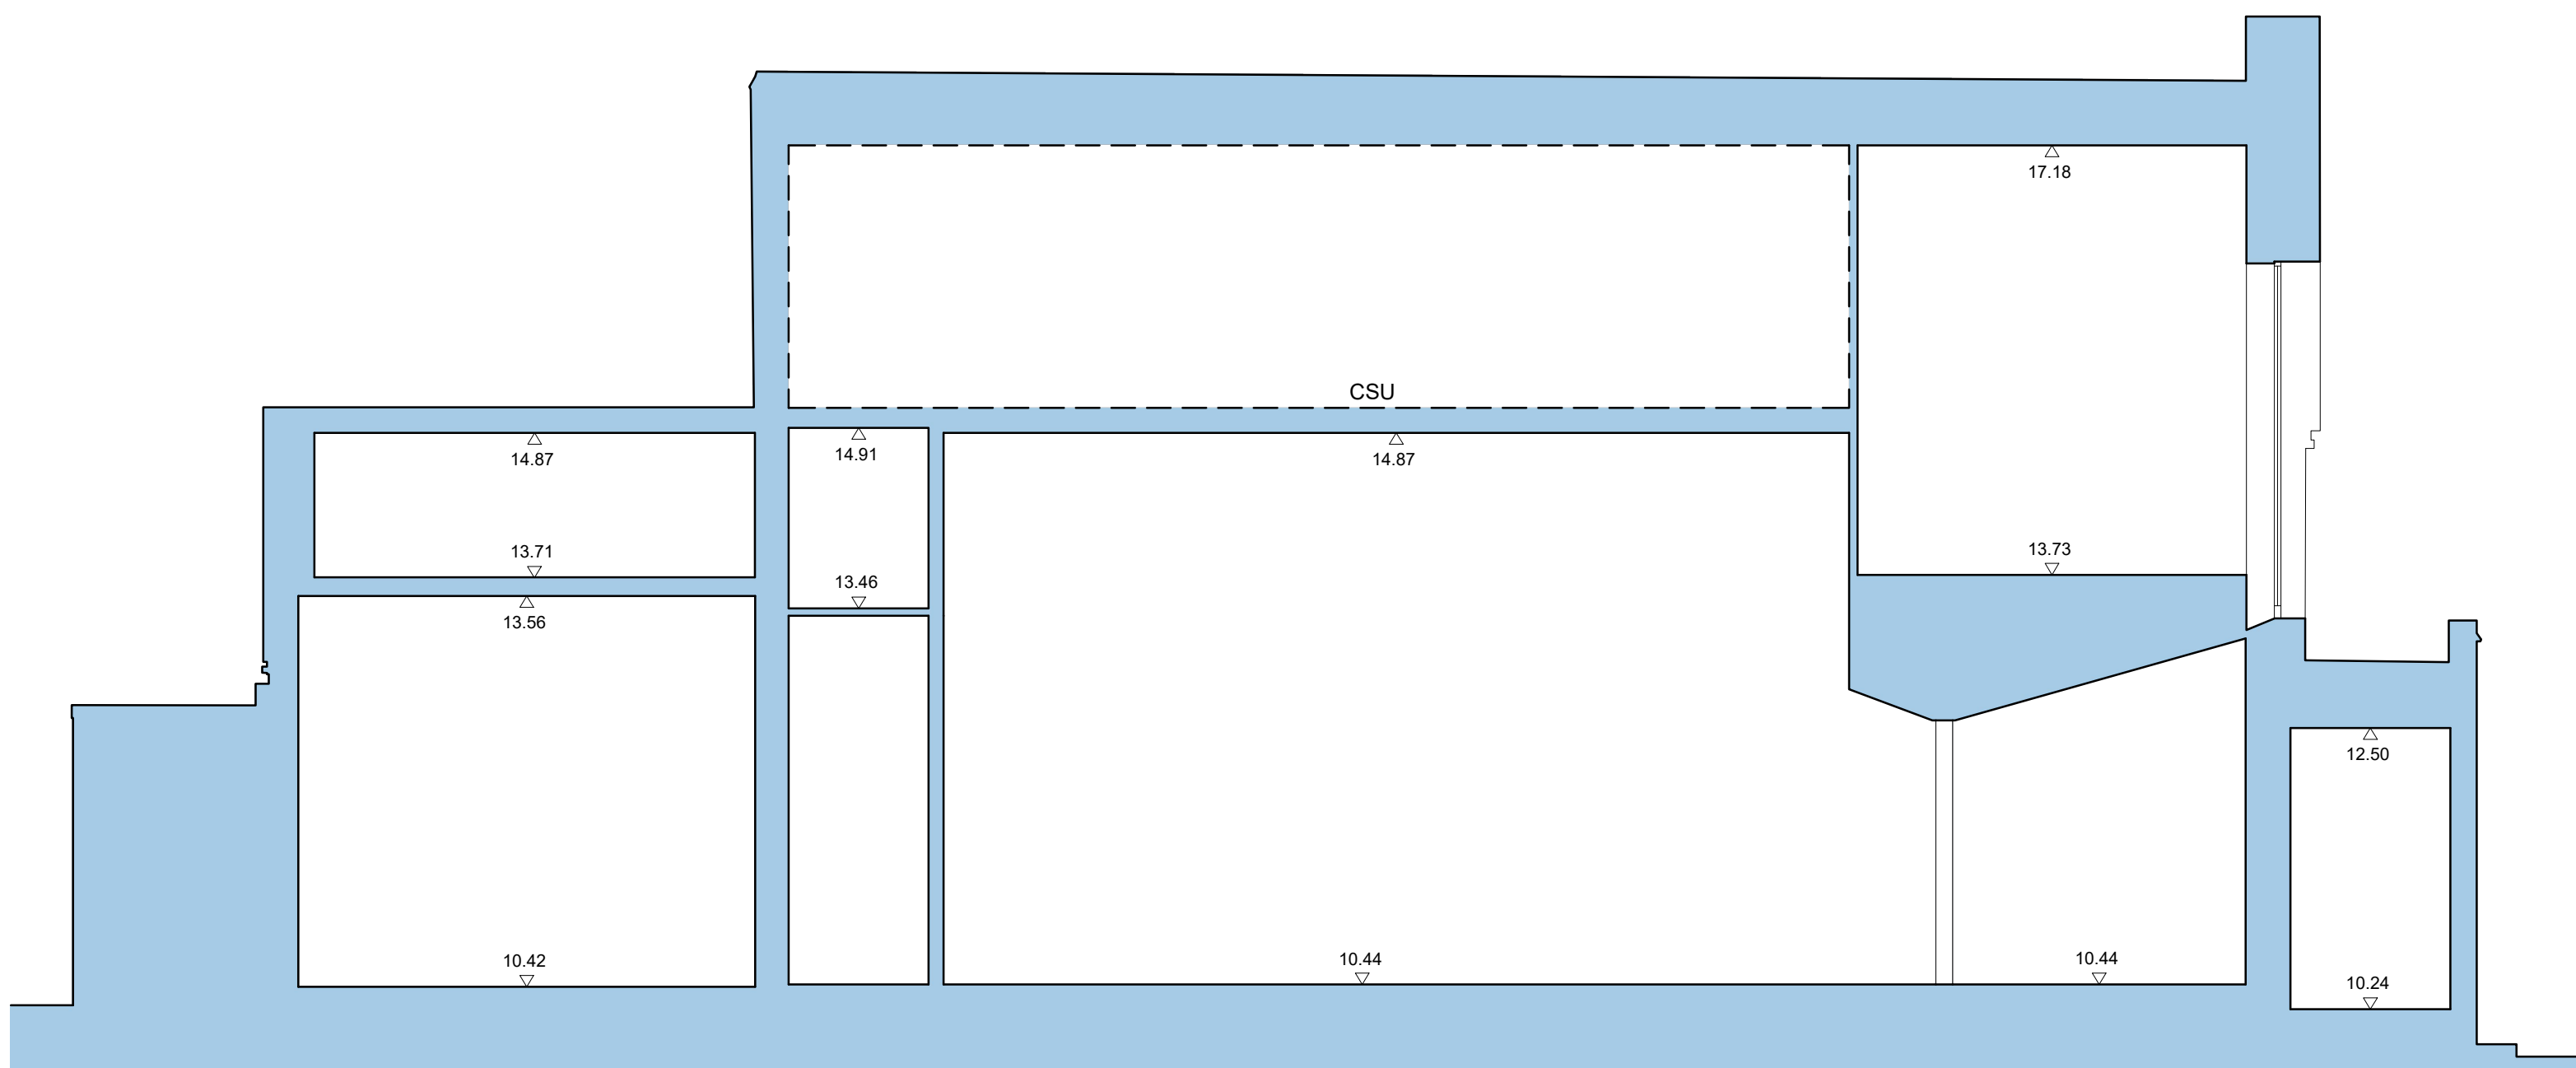

EXISTING SECTION 1
scale 1 to 50@A1

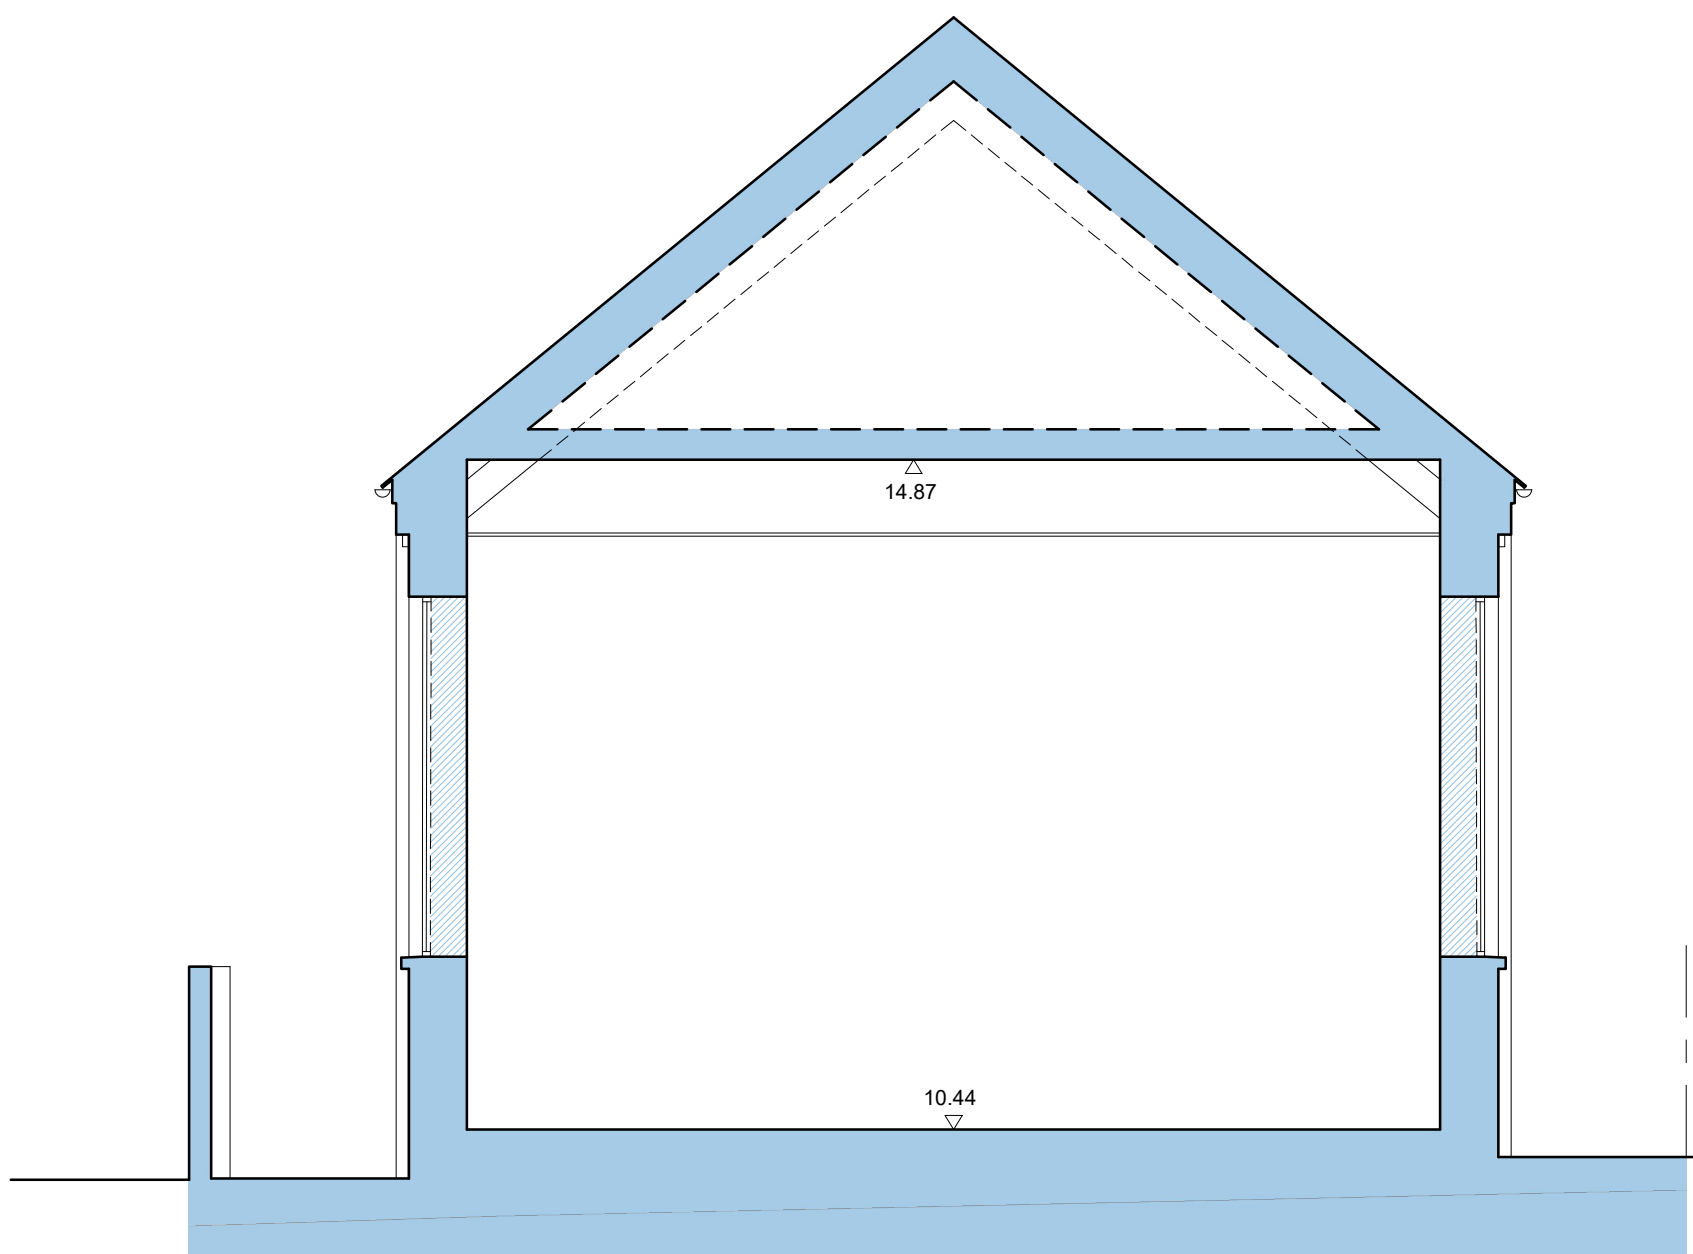

EXISTING SECTION 2
scale 1 to 50@A1

This drawing and any information hereon is the
Copyright (C) property of Gardiner Design
Associates. All rights reserved.
All dimensions in millimetres.
This drawing original is at A1.

Rev.	Date.	Description.
------	-------	--------------

PROJECT:
CONVERSION OF OFFICE TO
RESIDENTIAL DWELLING

CLIENT:
MR D JENKINS
CHAPEL STUDIO
158 HIGH STREET, CODICOTE
HERTFORDSHIRE. SG4 8UB

JOB No	GDA-653	DRG. No.	06
SCALE:	1/50@A1	DATE:	MAY 2023

DRG. TITLE:
EXISTING S-W & N-W ELEVS.
EXISTING SECTIONS 1 & 2

GARDINER DESIGN ASSOCIATES



Tel: 01707 272 185
info@gardinerdesign.co.uk
www.gardinerdesign.co.uk