

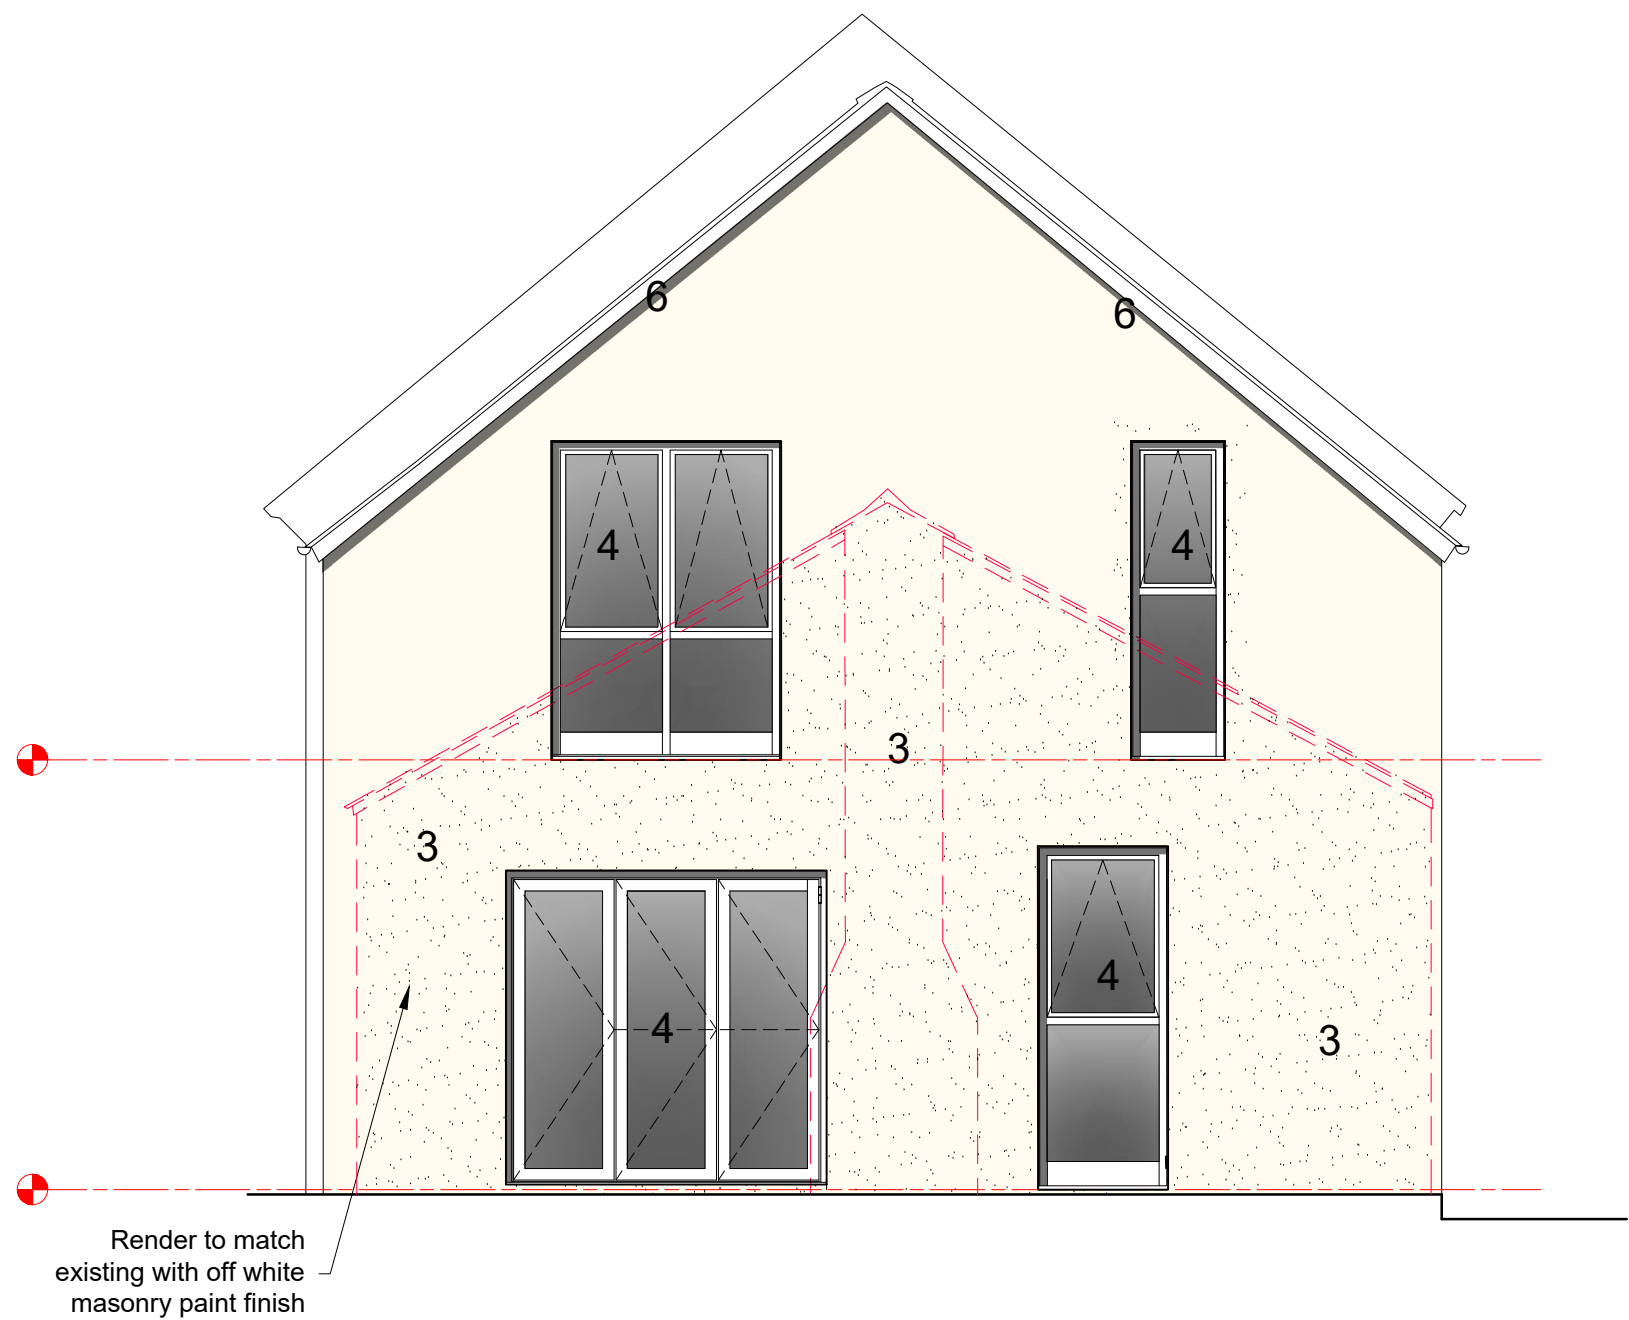


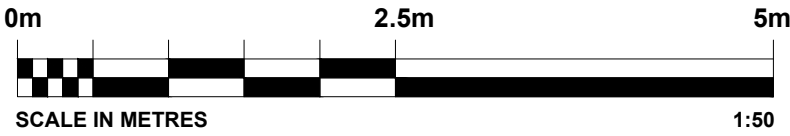

PROPOSED SOUTH-WEST FACING (REAR) ELEVATION
ELEVATION 1
scale 1 to 50@A1

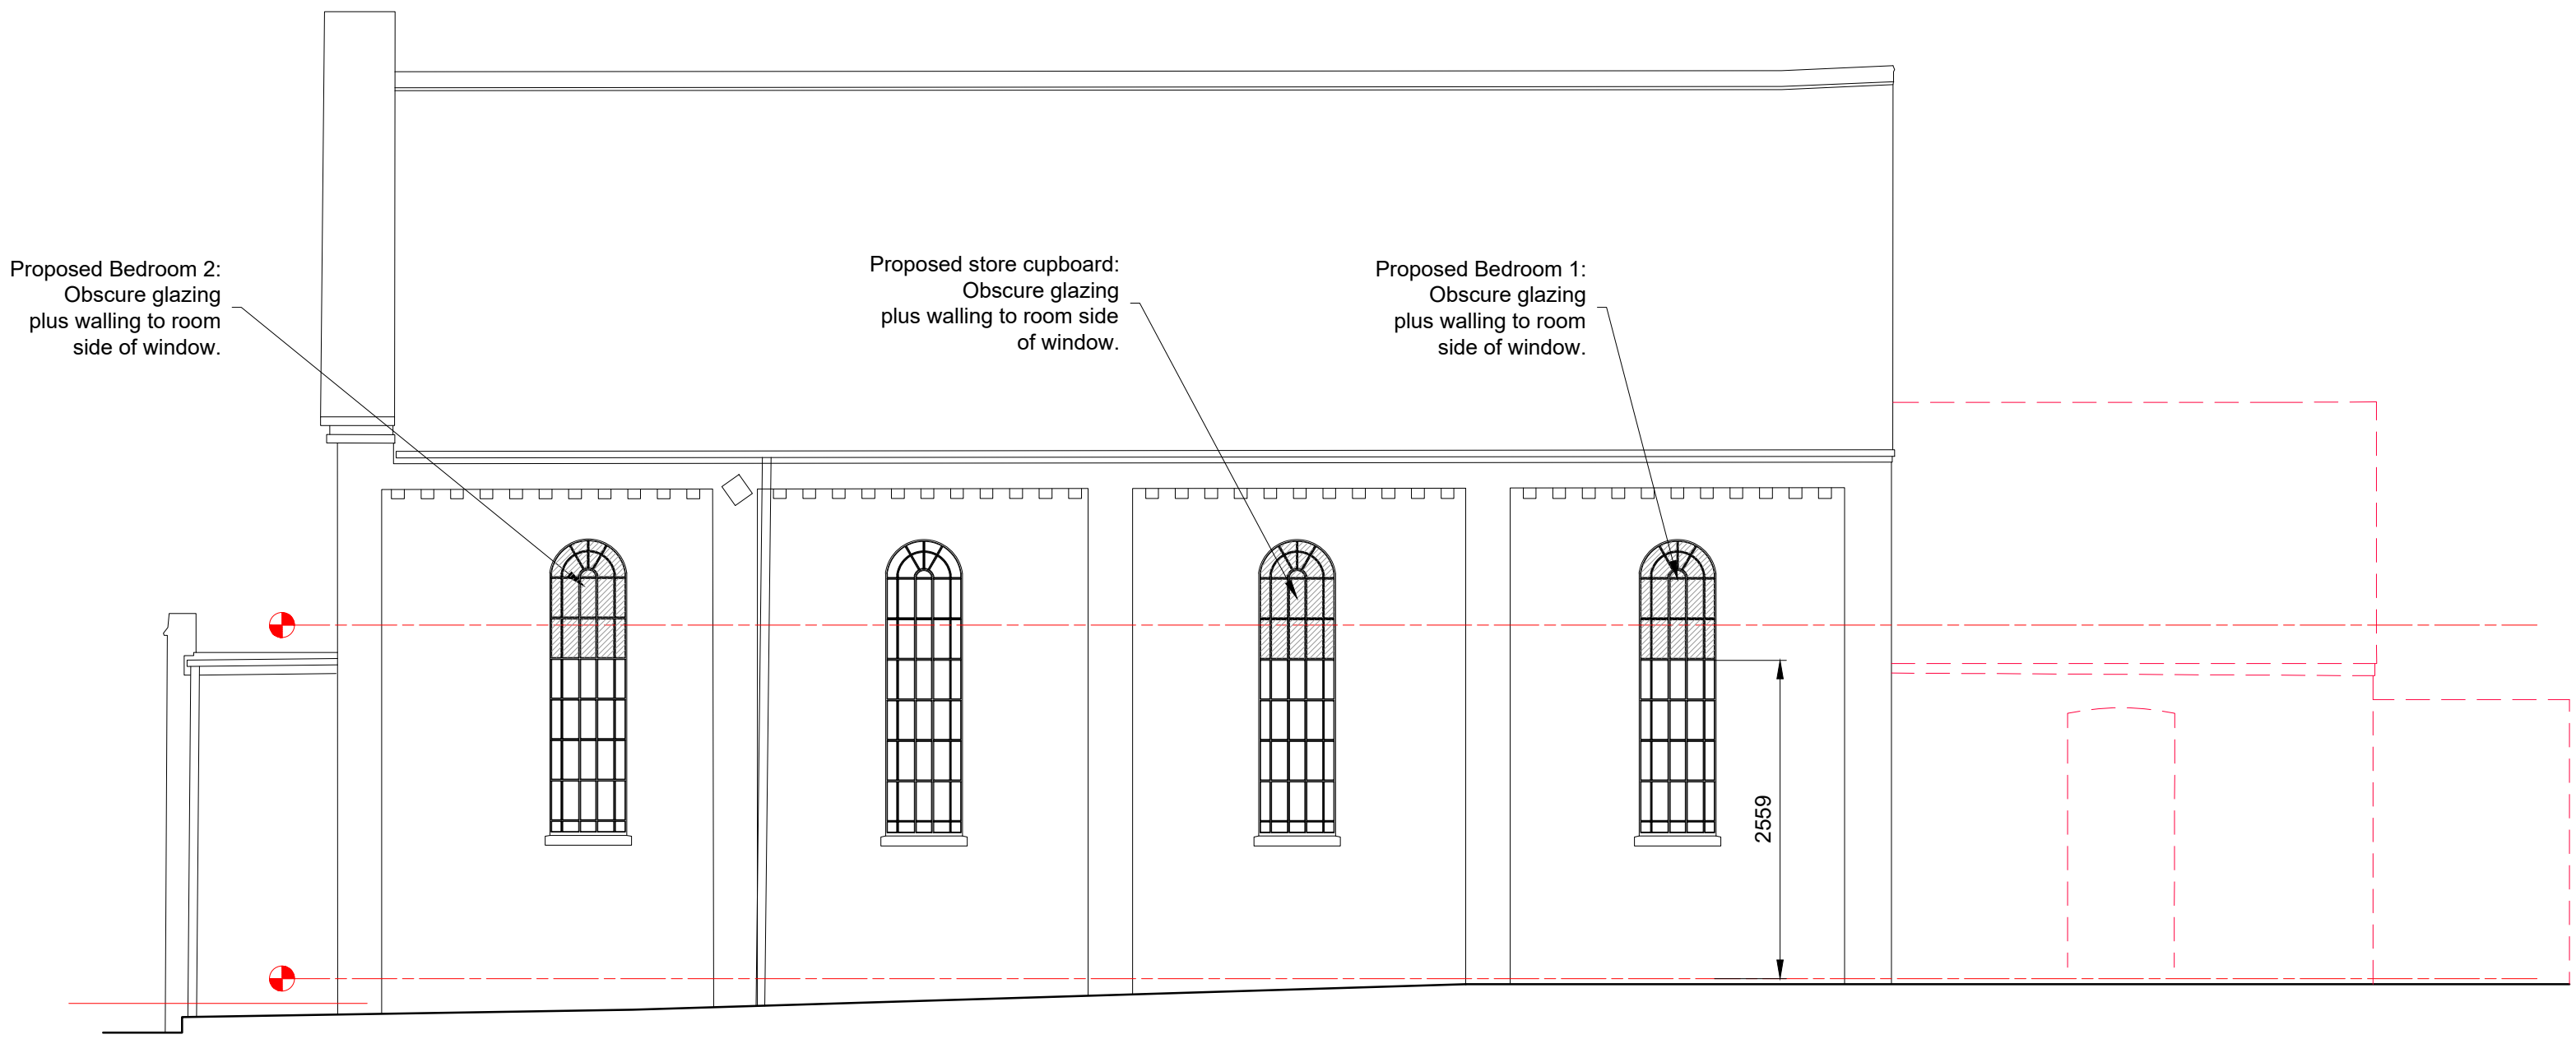


PROPOSED NORTH-WEST FACING (SIDE) ELEVATION
ELEVATION 4
scale 1 to 50@A1


LEGEND:

1. Steel casement window.
2. Solid timber entrance door.
3. Render to match existing with off white masonry paint finish.
4. PPC Aluminium windows and doors in RAL 9016 - Traffic White finish.
5. Juliet Balcony: Easy Glass MOD 6507-6508 by Q-Railing or acceptable equivalent, with clear glazing—REMOVED
6. Larch barge board with a white painted finish.
7. Velux 78 x 118cm GPU 007021U MK06.

External finishes are subject to approval of the Local Authority Planning Department.

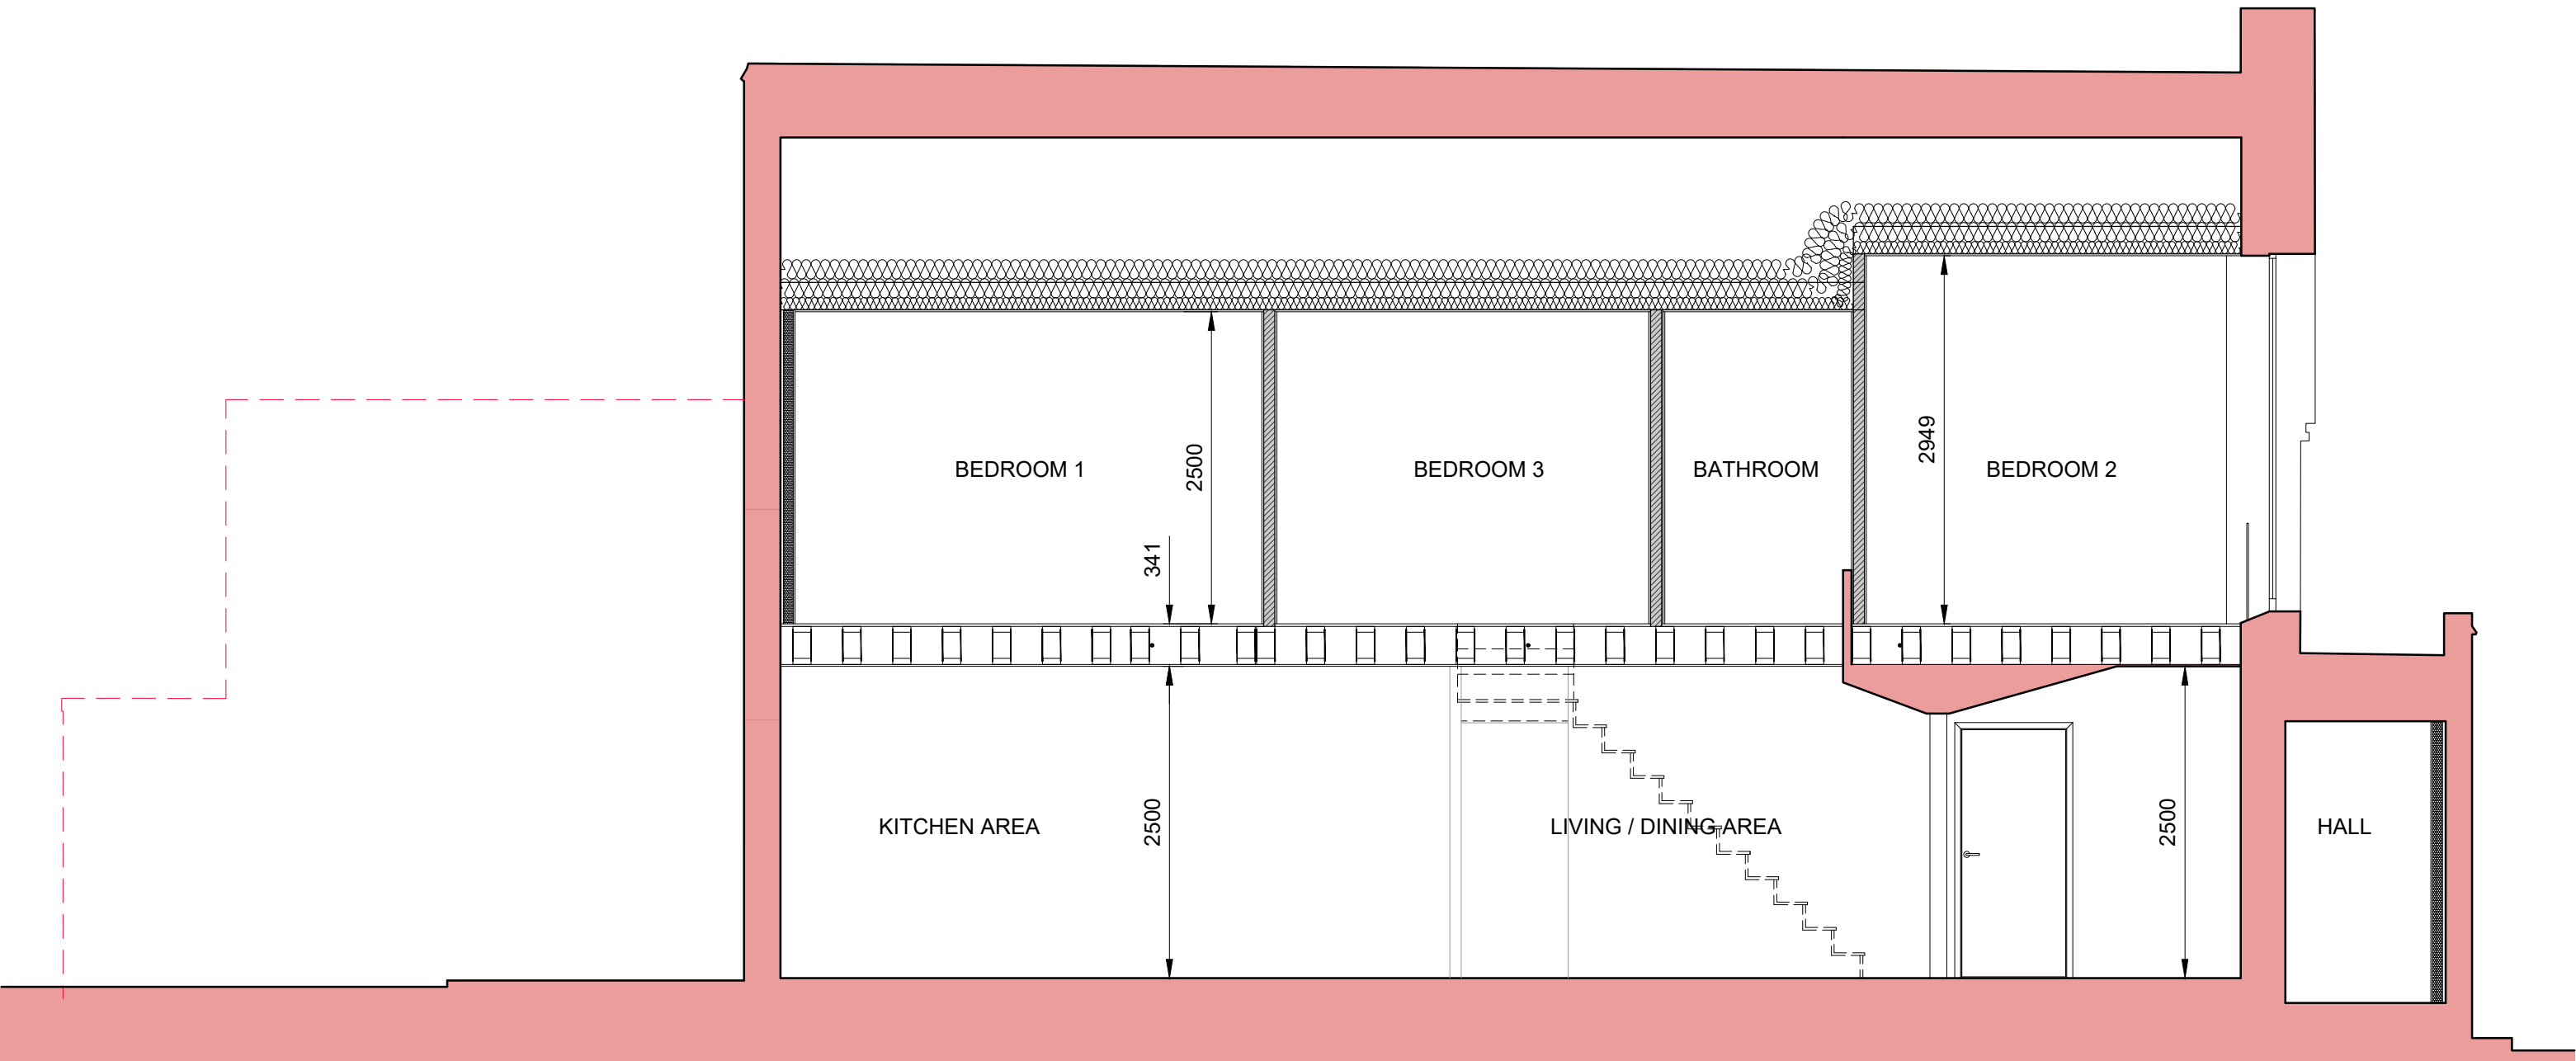

PROPOSED SECTION 1
scale 1 to 50@A1

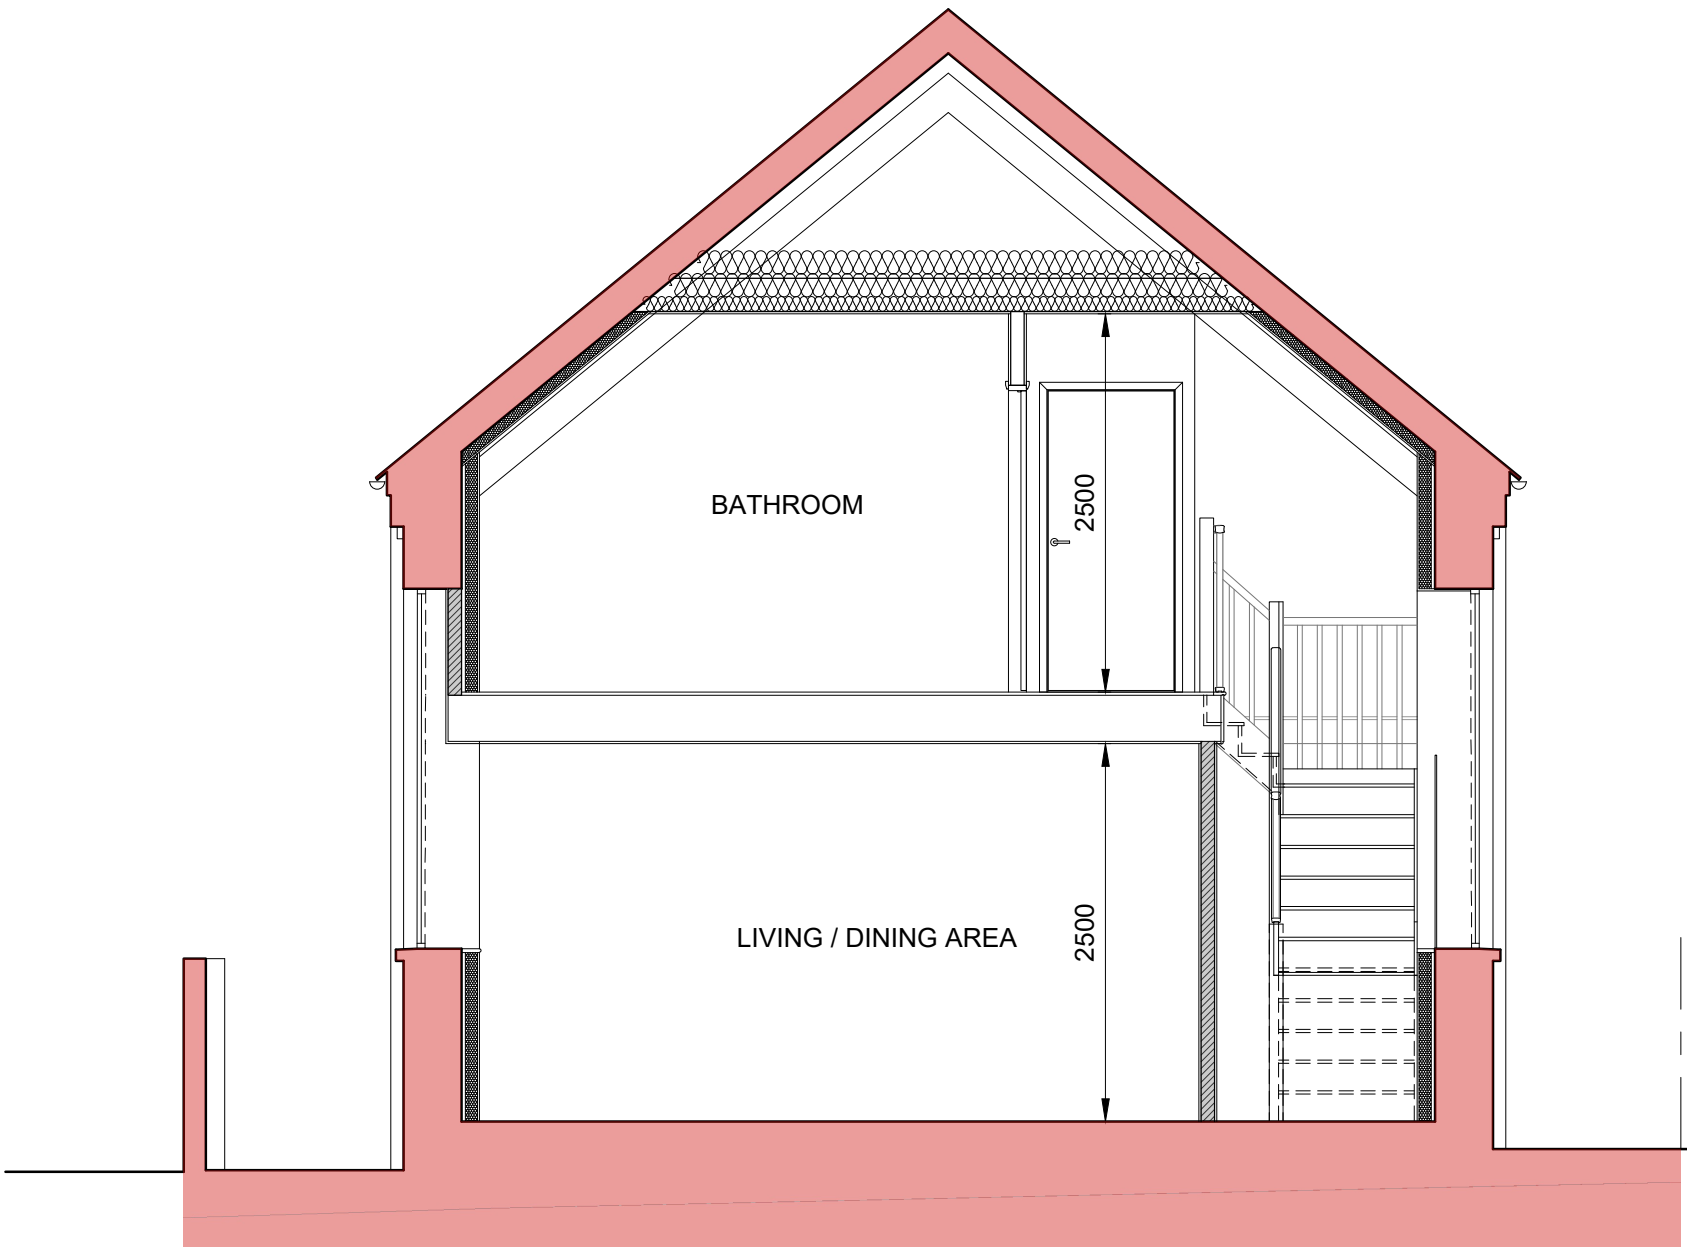

PROPOSED SECTION 2
scale 1 to 50@A1

This drawing and any information hereon is the Copyright (C) property of Gardiner Design Associates. All rights reserved.

All dimensions in millimetres.
This drawing original is at A1.

A	04.10.23	South West and North West facing elevations revised.
	Rev.	Description.

PROJECT:
CONVERSION OF OFFICE TO
RESIDENTIAL DWELLING

CLIENT:
MR D JENKINS
CHAPEL STUDIO
158 HIGH STREET, CODICOTE
HERTFORDSHIRE. SG4 8UB

JOB No	GDA-653	DRG. No.	11	A
SCALE:	1/50@A1	DATE:	JUNE 2023	

DRG. TITLE:
PROPOSED S-W & N-W ELEVS.
PROPOSED SECTIONS 1 & 2

GARDINER DESIGN ASSOCIATES



Tel: 01707 272 185
info@gardinerdesign.co.uk
www.gardinerdesign.co.uk