


PROPOSED NORTH-EAST FACING (HIGH STREET) ELEVATION
ELEVATION 1
scale 1 to 50@A1


LEGEND:

1. Steel casement window.
2. Solid timber entrance door.
3. Render to match existing with off white masonry paint finish.
4. PPC Aluminium windows and doors in RAL 9016 - Traffic White finish.
5. Juliet Balcony: Easy Glass MOD 6507-6508 by Q-Railing or acceptable equivalent; with clear glazing: REMOVED
6. Larch barge board with a white painted finish.
7. Velux 78 x 118cm GPU 007021U MK06.

External finishes are subject to approval of the Local Authority Planning Department.

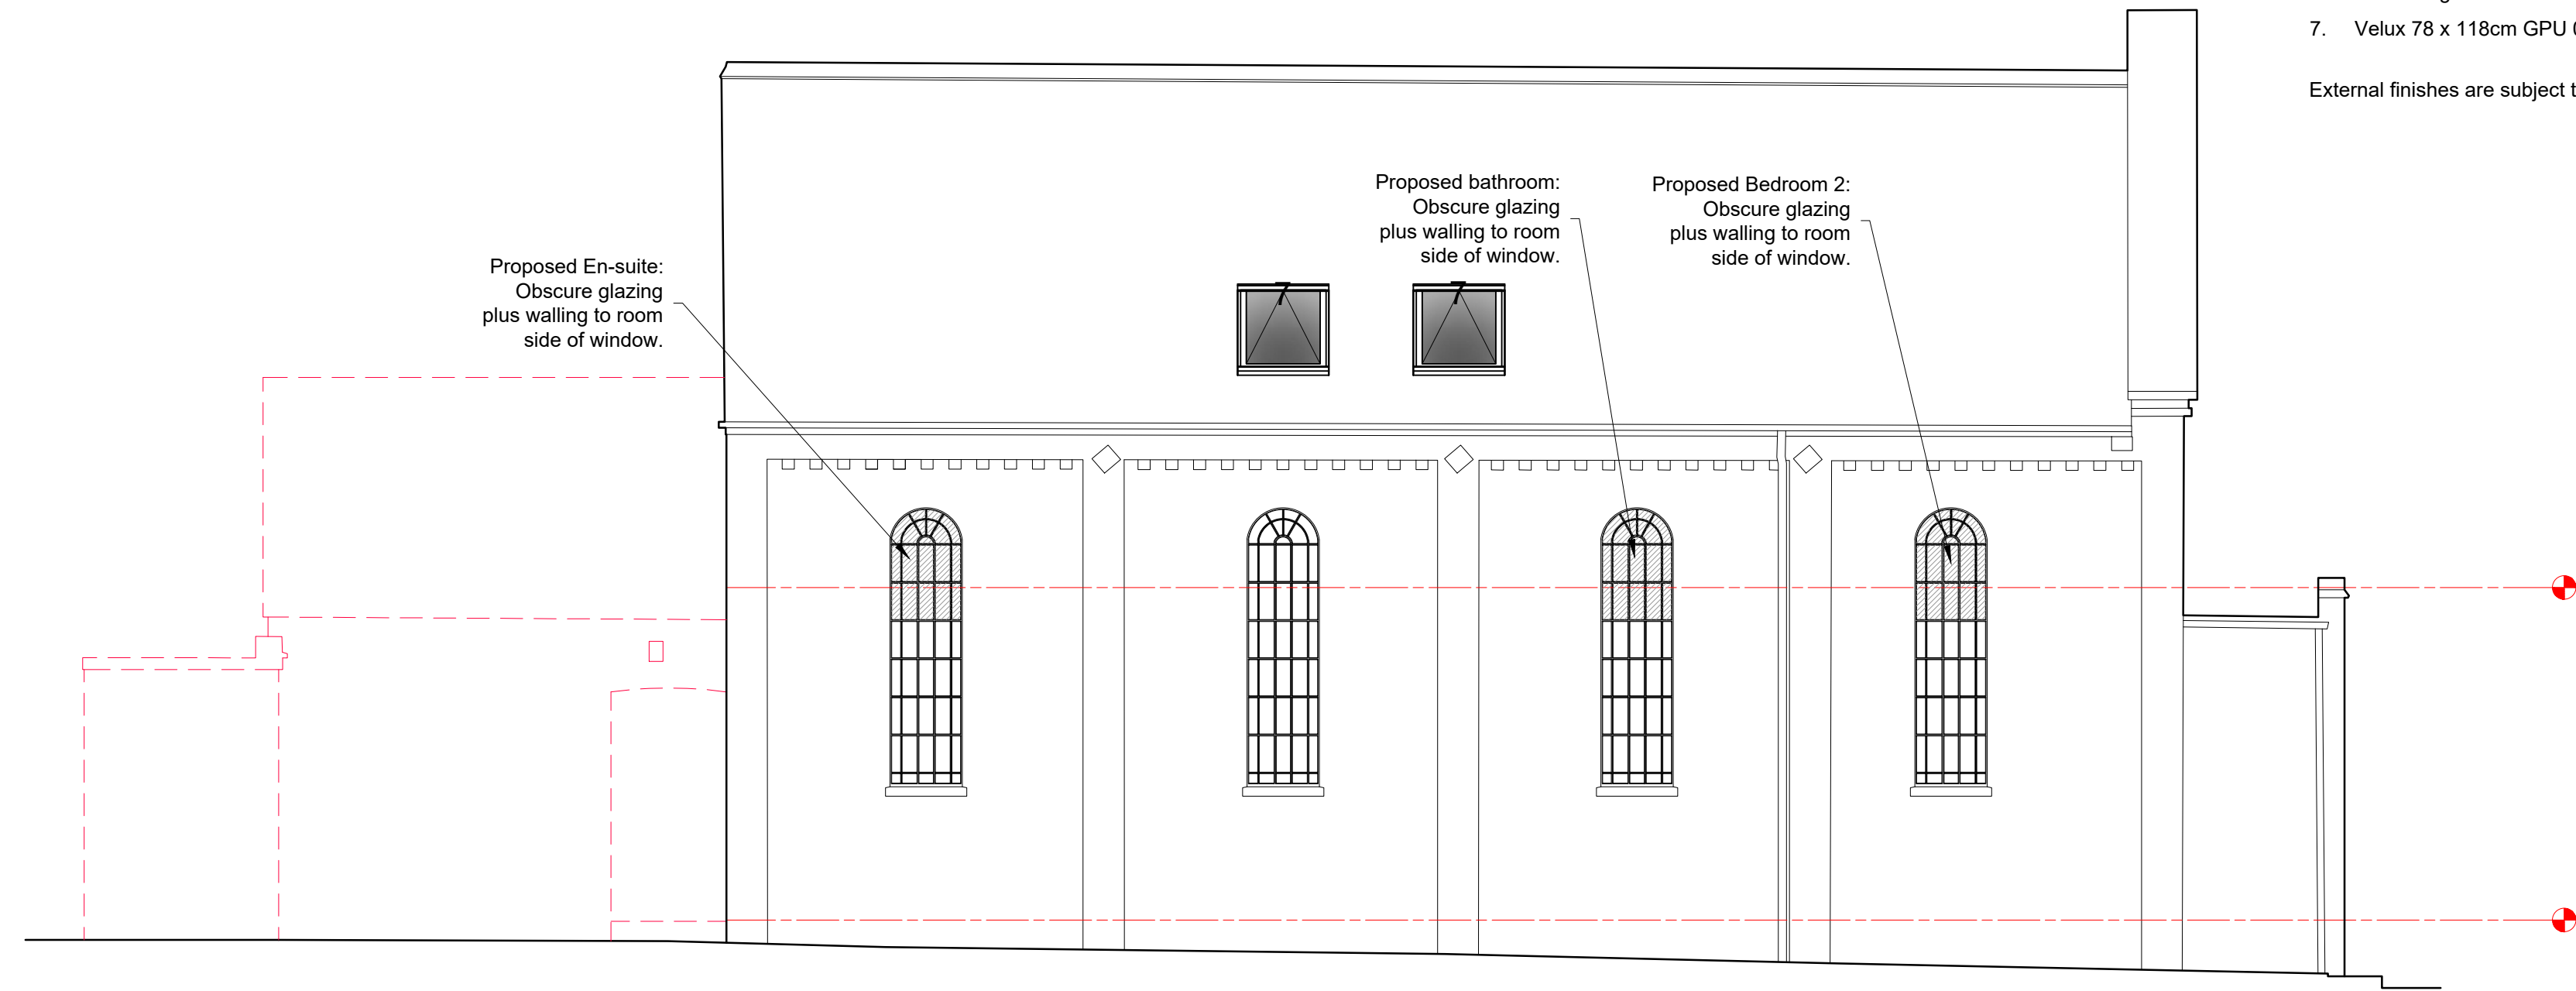

PROPOSED SOUTH-EAST FACING (SIDE) ELEVATION
ELEVATION 2
scale 1 to 50@A1

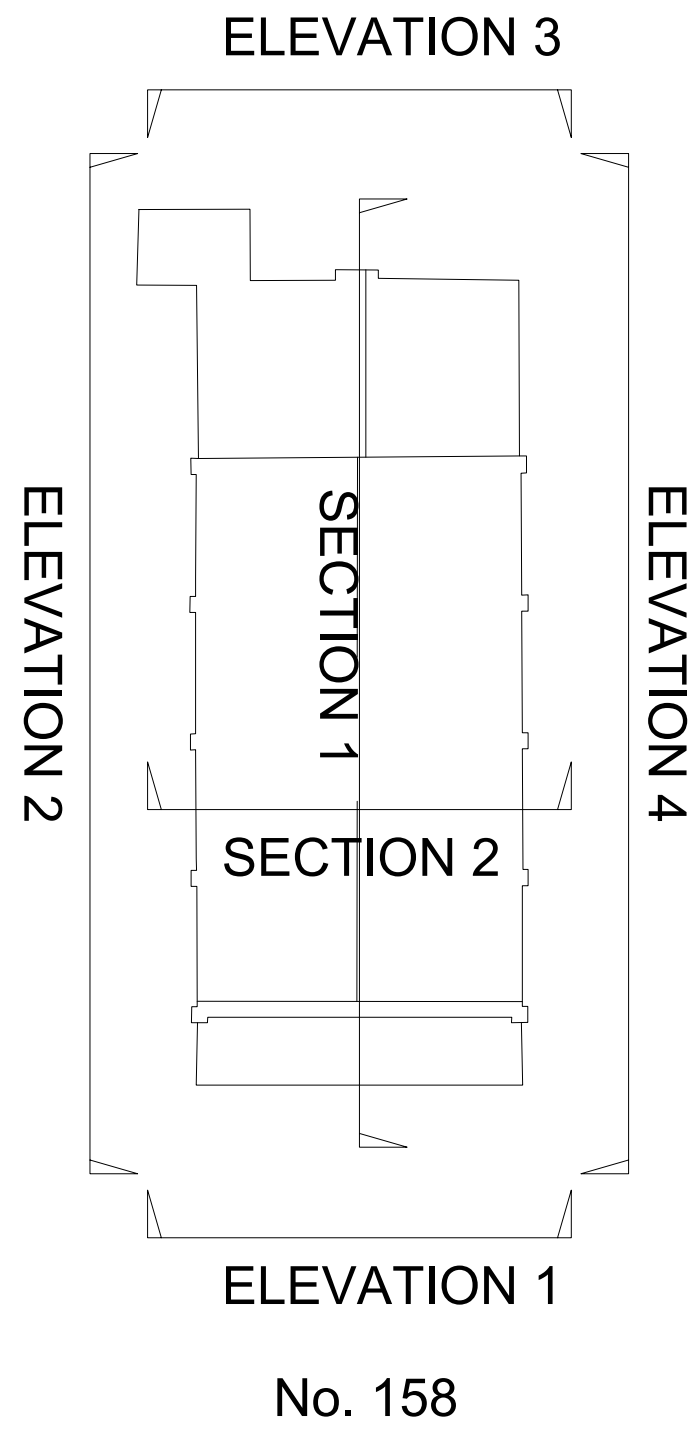

This drawing and any information hereon is the Copyright (C) property of Gardiner Design Associates. All rights reserved.

All dimensions in millimetres.
This drawing original is at A1.

Rev.	Date.	Description.
A	04.10.23	South East facing elevation revised.

PROJECT:

RESIDENTIAL DWELLING

CLIENT:
MR D JENKINS
CHAPEL STUDIO
158 HIGH STREET, CODICOTE
HERTFORDSHIRE. SG4 8UB

JOB No.	GDA-653	DRG. No.	10	A
SCALE:	1/50@A1	DATE:	JUNE 2023	

DRG. TITLE:
PROPOSED N-E FACING ELEV. &
PROPOSED S-E FACING ELEV.

GARDINER DESIGN ASSOCIATES



Tel: 01707 272 185
info@gardinerdesign.co.uk
www.gardinerdesign.co.uk