

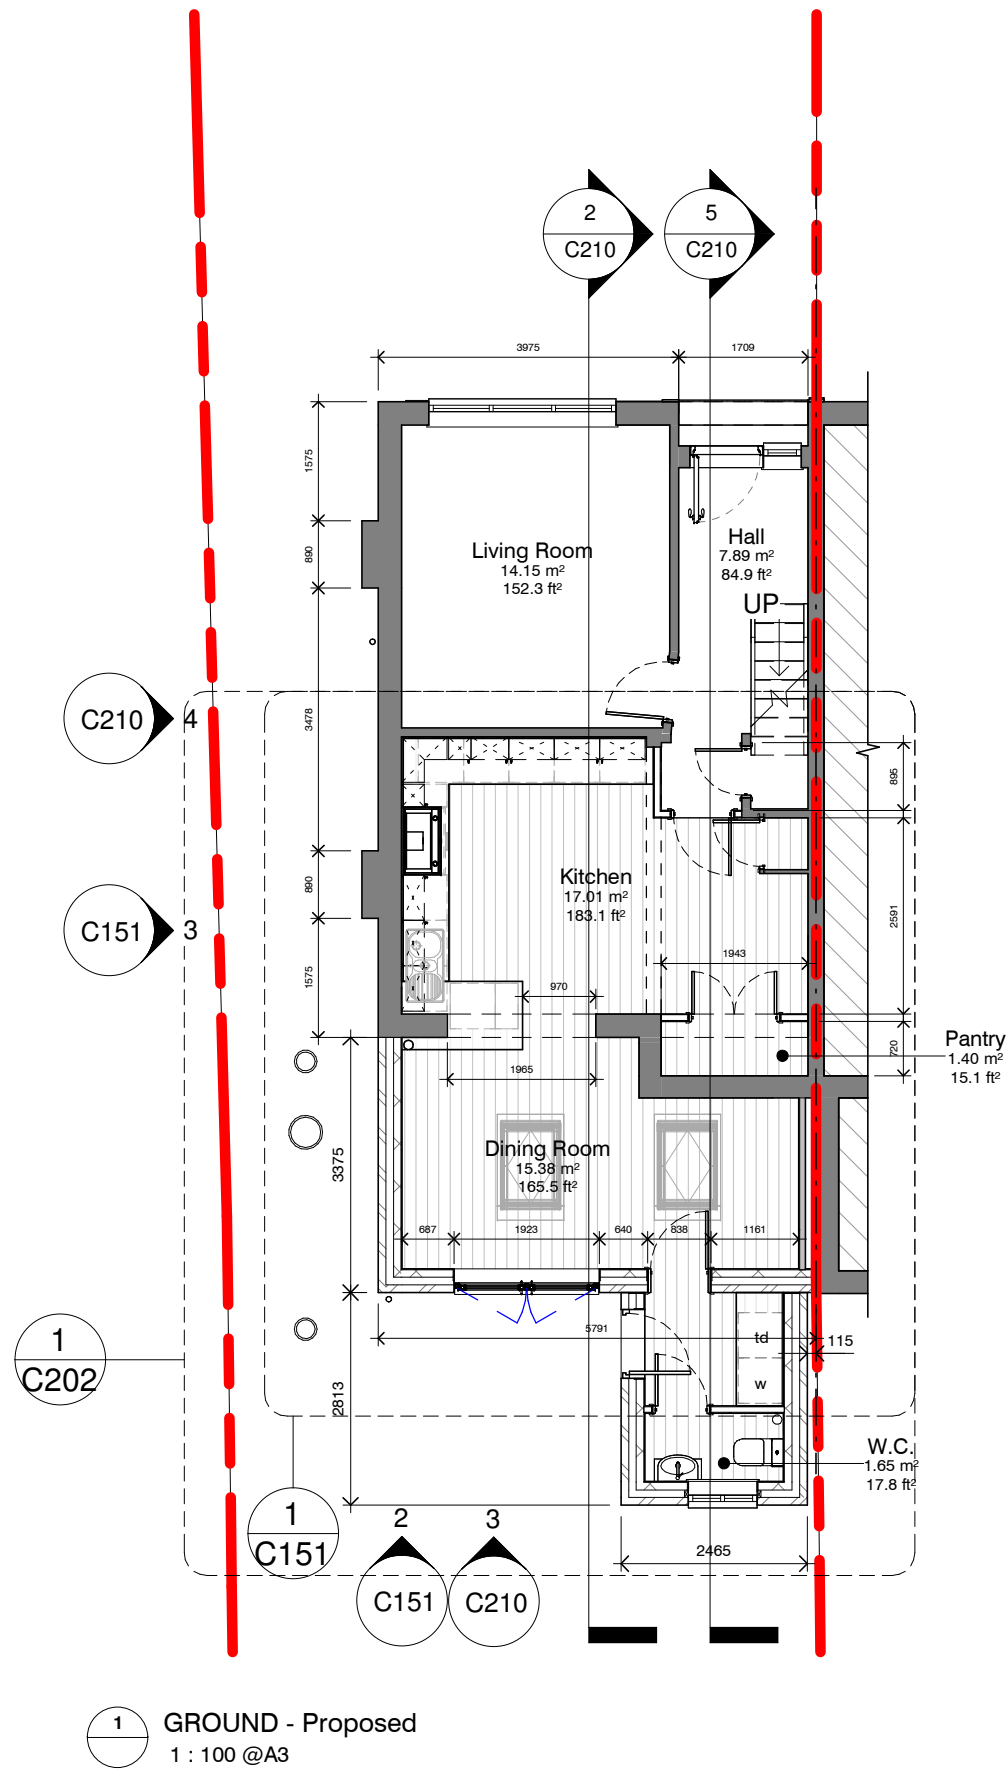


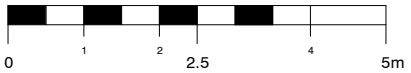

1 GROUND - Proposed  
1 : 100 @A3

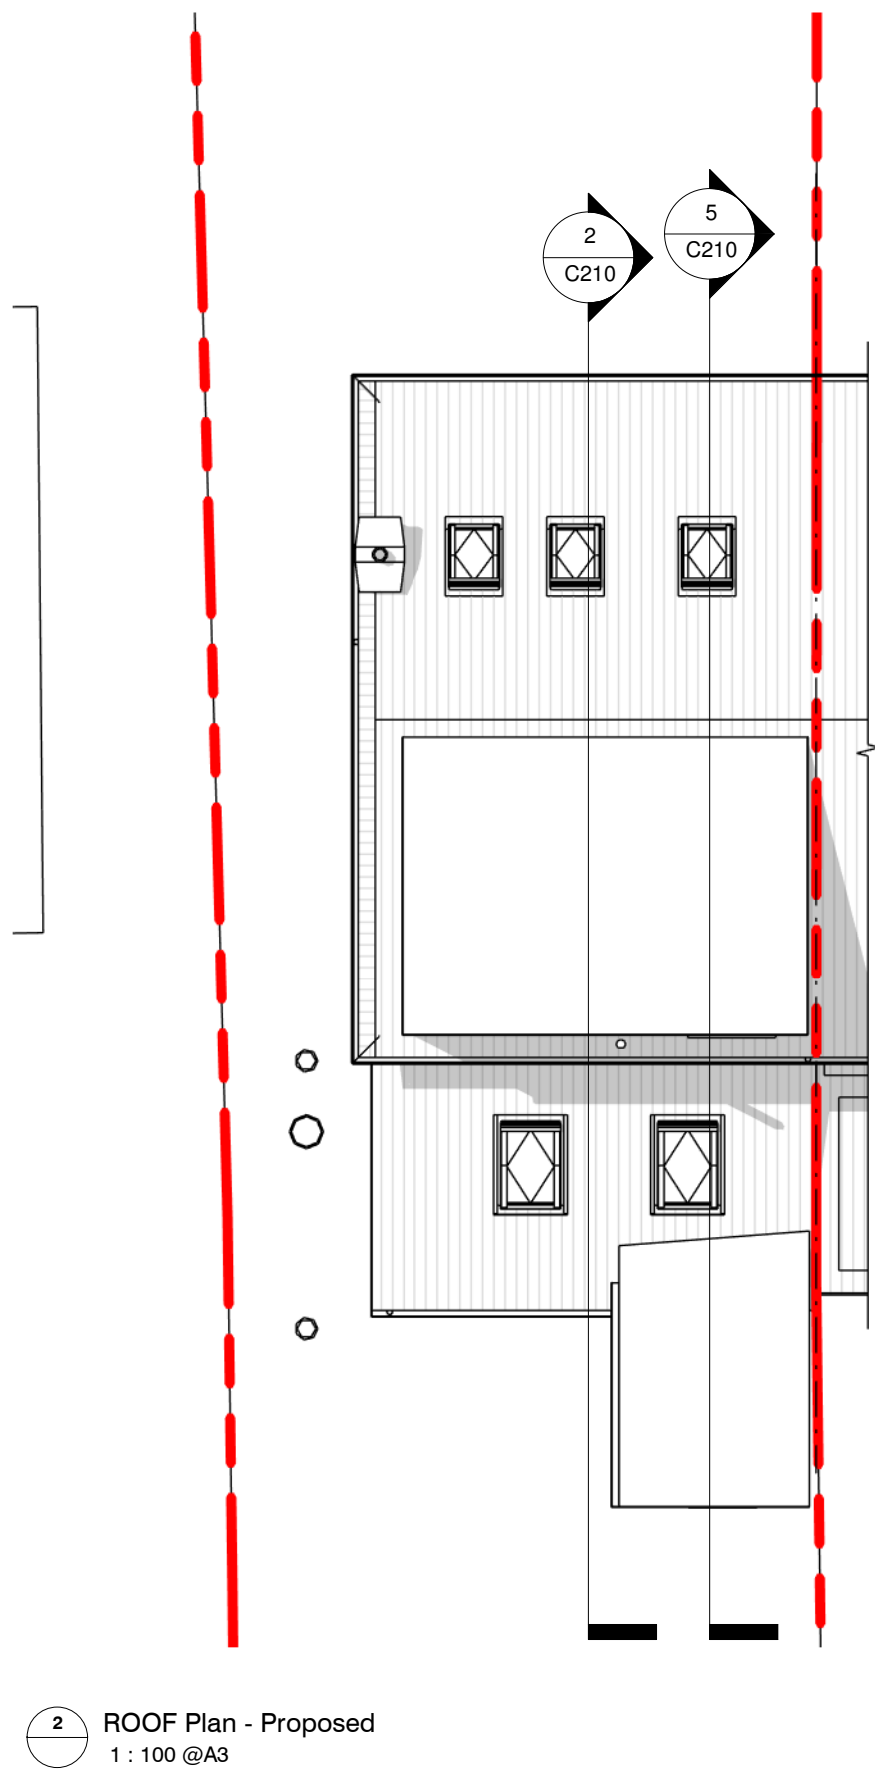

2 ROOF Plan - Proposed  
1 : 100 @A3