


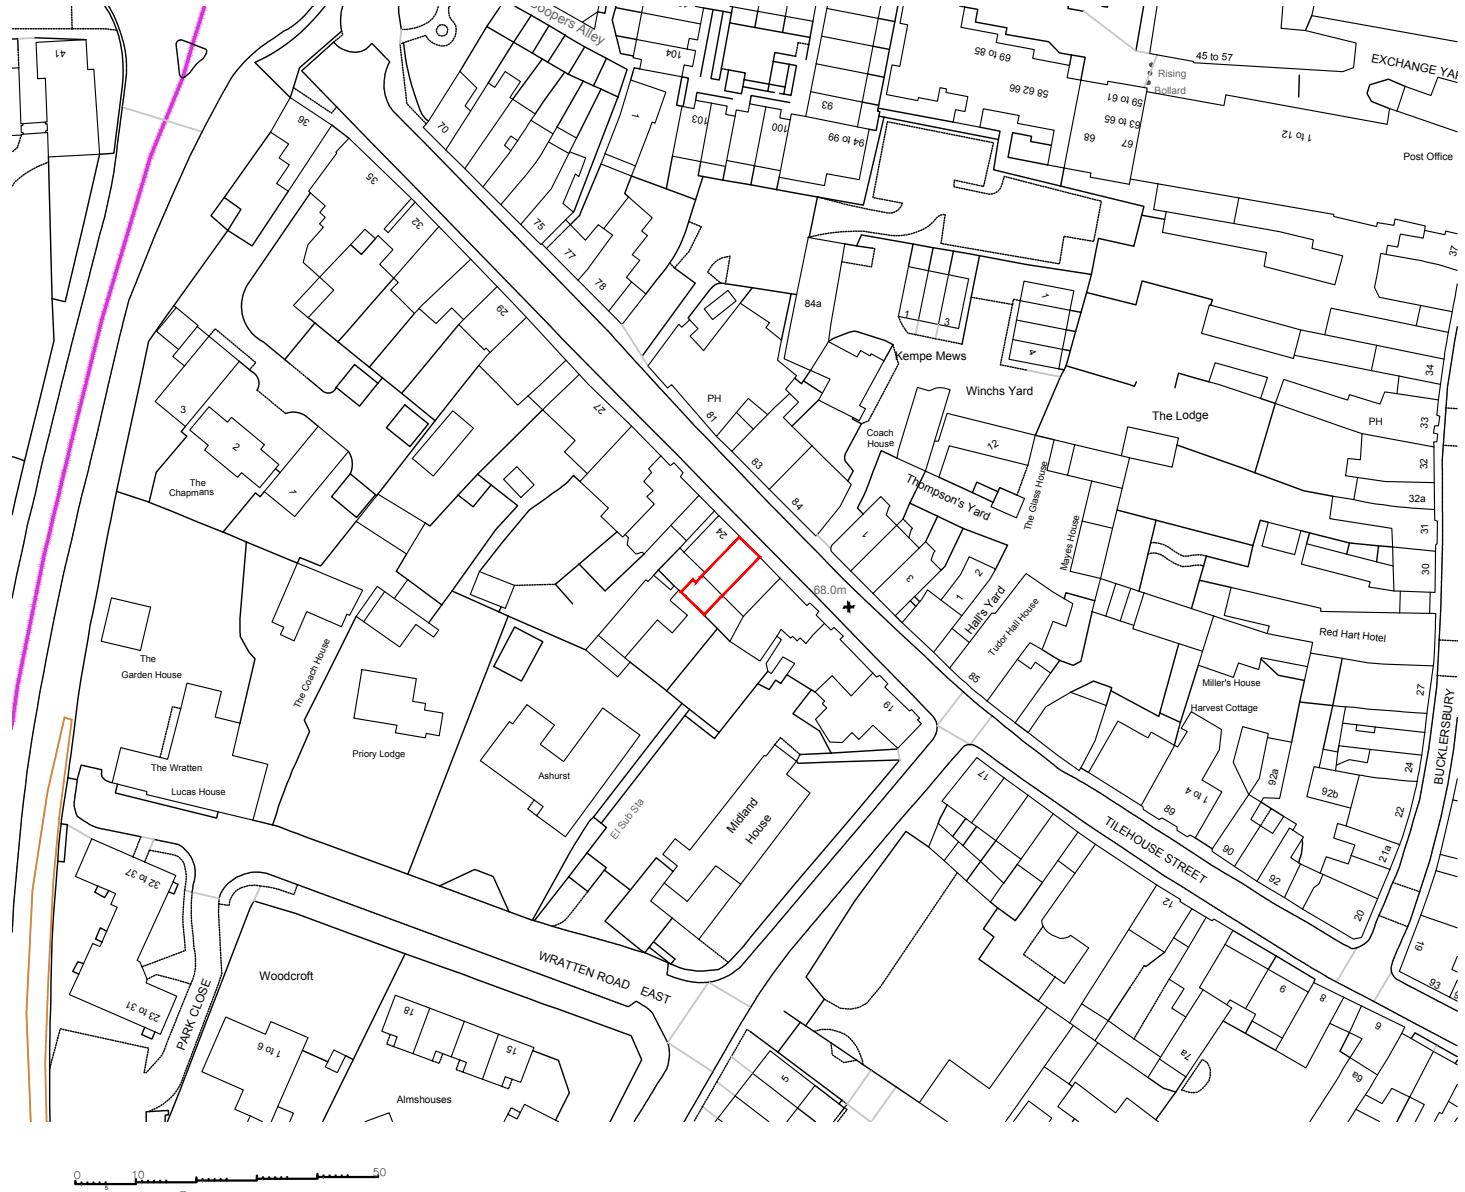

Note: This drawing is copyright

Michael Collins Architect LLP

Note: to be read in conjunction with Structural Engineers Information, specification and drawings

23 Tilehouse Street
Job No.
206 Location Plan

001

All setting out dimensions to be checked on site by contractor and any discrepancies to be noted ASAP. Windows, steelwork, to be site sized.

Stage: Stage 2
Status: Preliminary

REVISION: Scale 1:1250@A4