


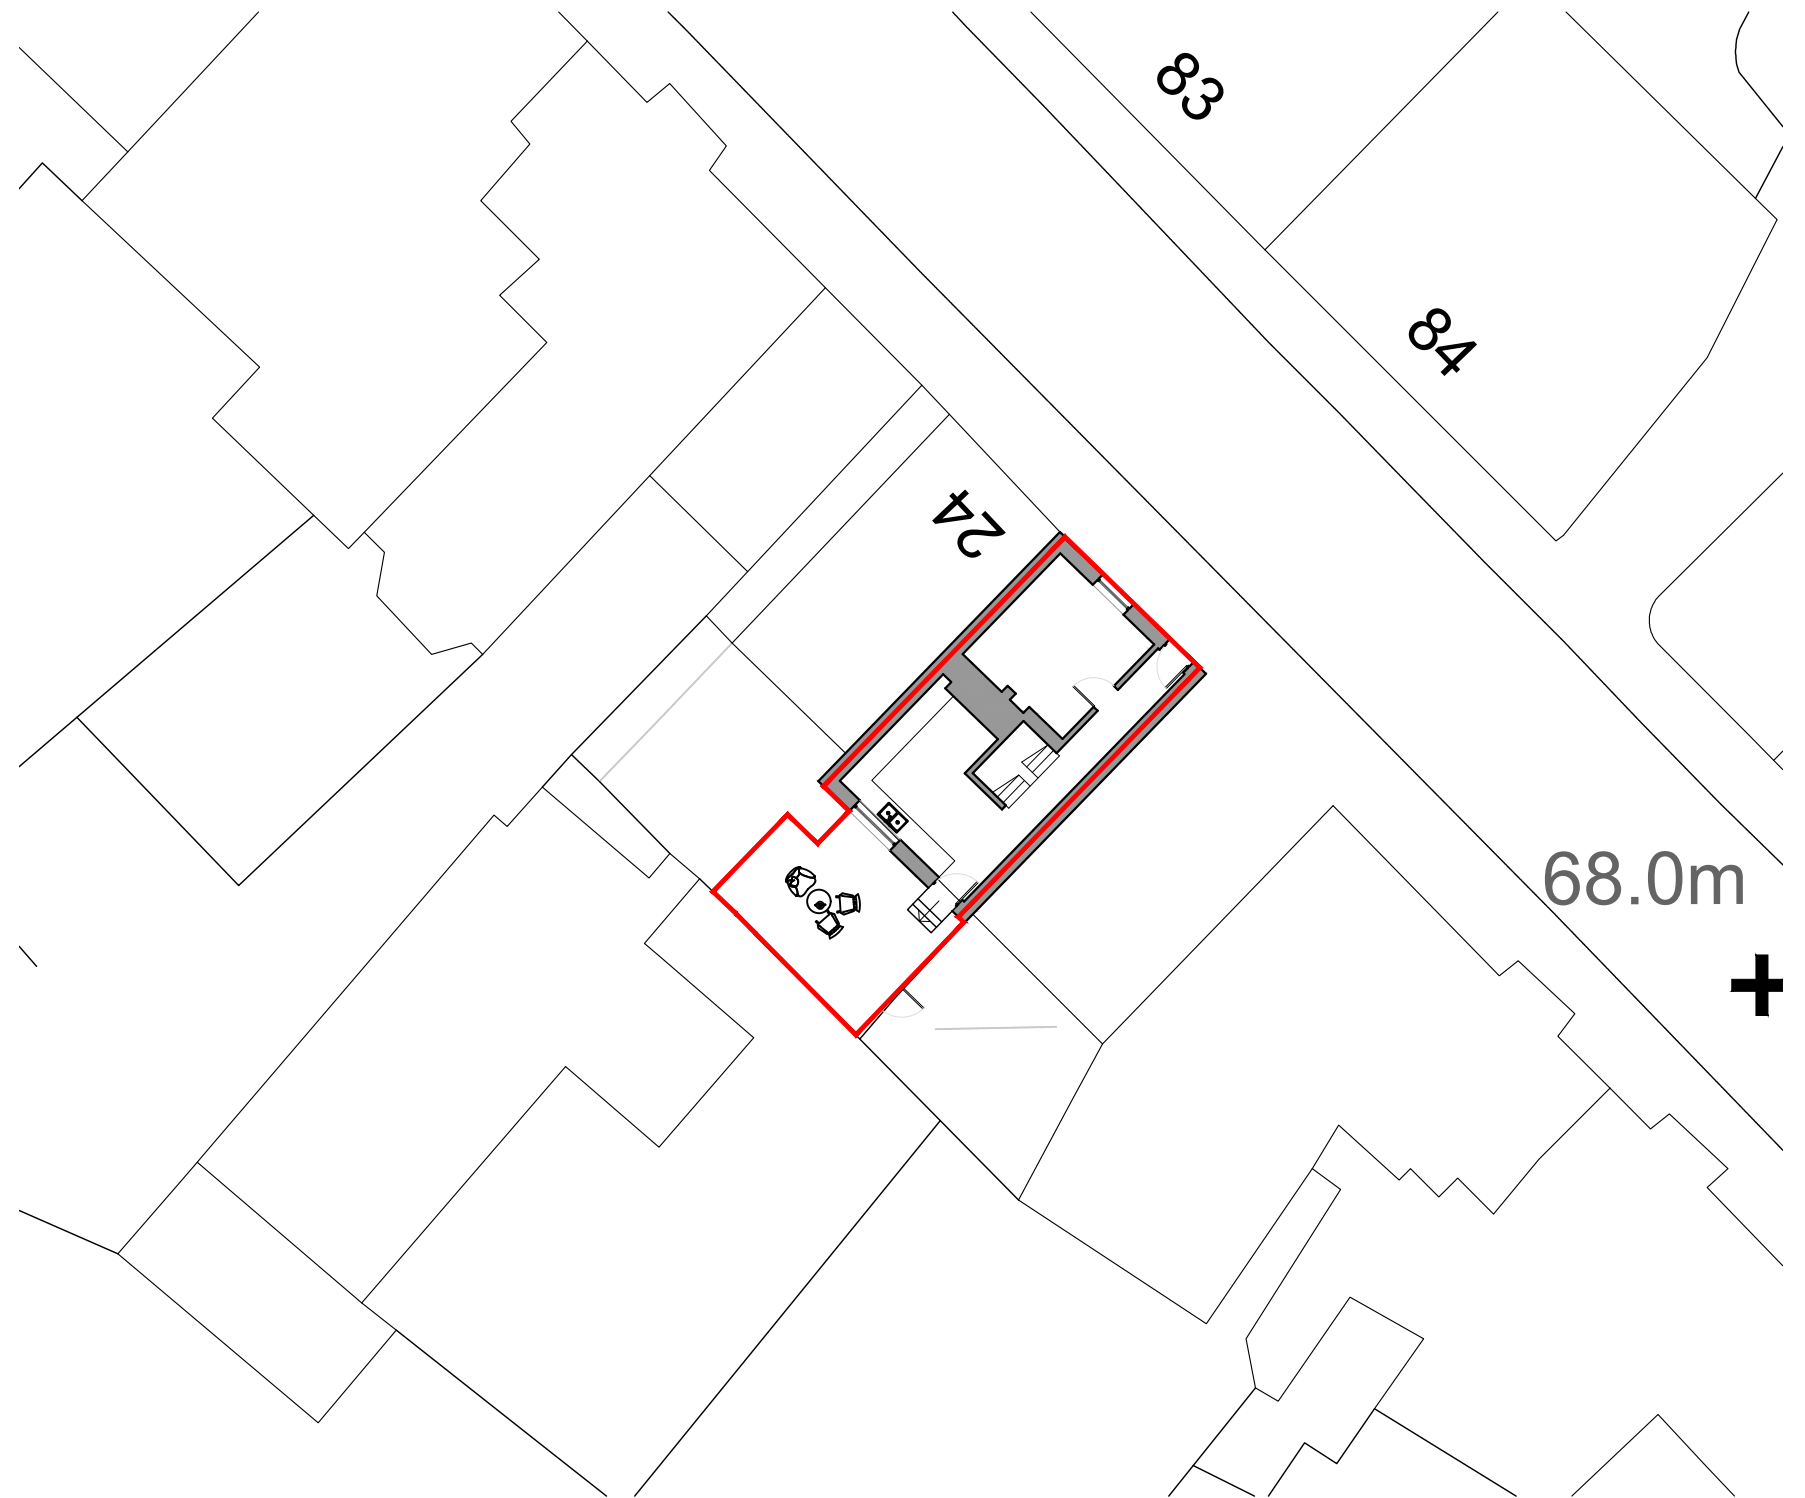

0 2 4 6 8 10

Note: This drawing is copyright

Michael Collins Architect LLP

Note: to be read in conjunction with Structural Engineers  
Information, specification and drawings

23 Tilehouse Street

Job No.  
206 Site Plan

All setting out dimensions to be checked on site by  
contractor and any discrepancies to be noted ASAP.  
Windows, steelwork, to be site sized.

Stage: Stage 2  
Status: Preliminary

REVISION Scale  
1:200@A3

002