


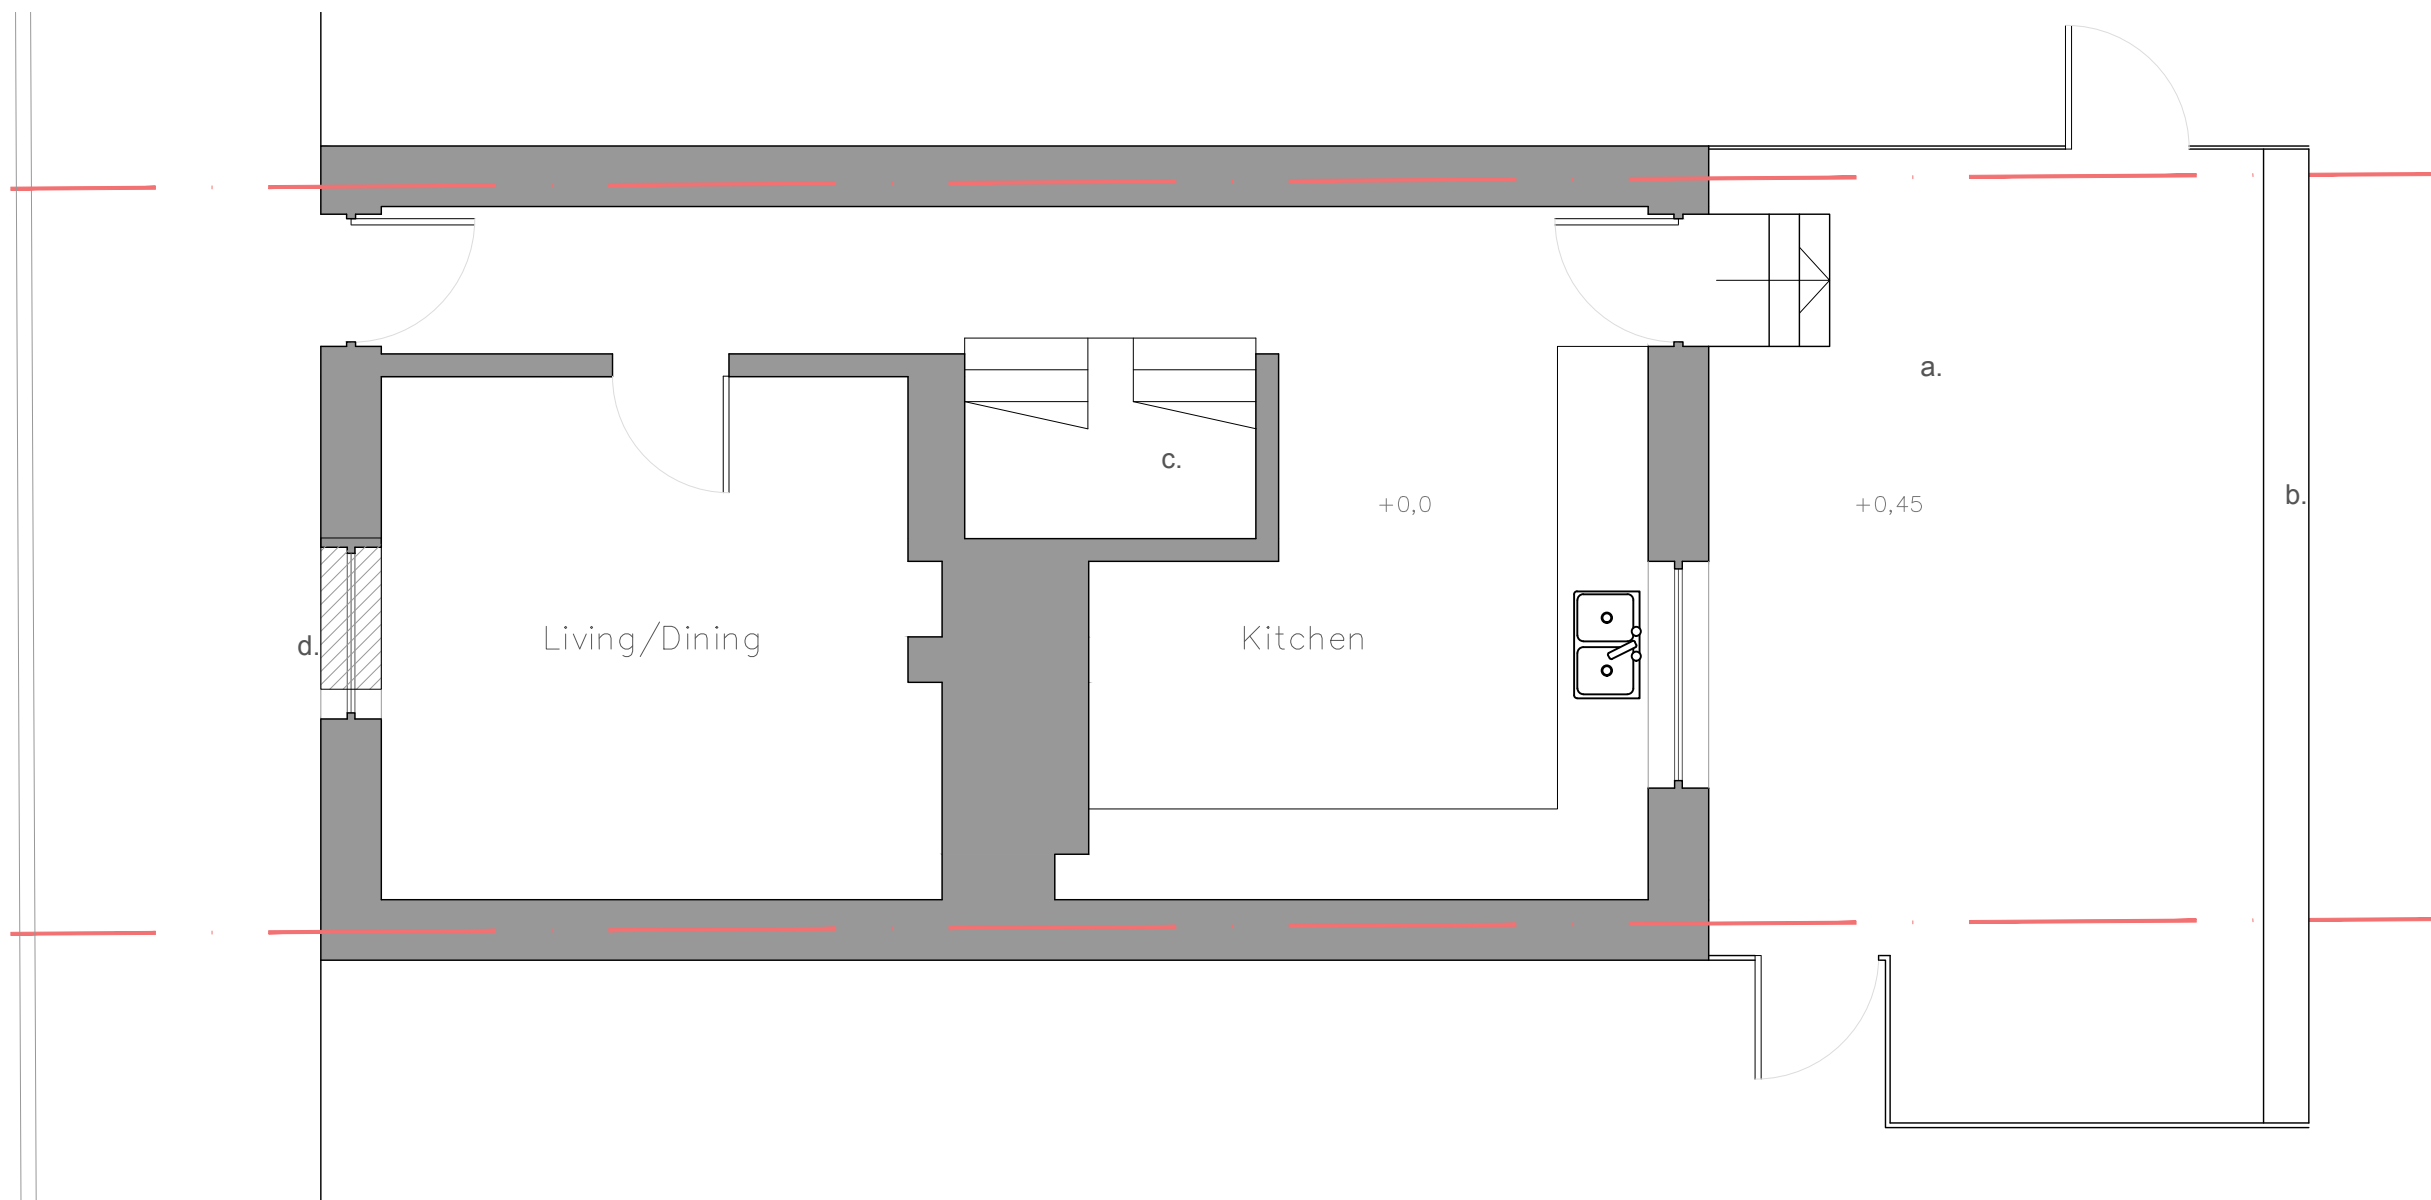

Notes:

- a. Existing resin surface
- b. Existing brickwork boundary wall
- c. Existing stone stair to basement
- d. Position of existing coal chute below



Note: This drawing is copyright

Michael Collins Architect LLP

Note: to be read in conjunction with Structural Engineers
Information, specification and drawings

23 Tilehouse Street
Job No.
206 Existing ground floor plan

014

All setting out dimensions to be checked on site by
contractor and any discrepancies to be noted ASAP.
Windows, steelwork, to be site sized.

Stage: Stage 2
Status: Preliminary

REVISION Scale
1:50@A3