



Issue Status			
Planning			
This drawing is copyright. Only figured dimensions to be worked to.			
Revision	Drawn	Check	Date

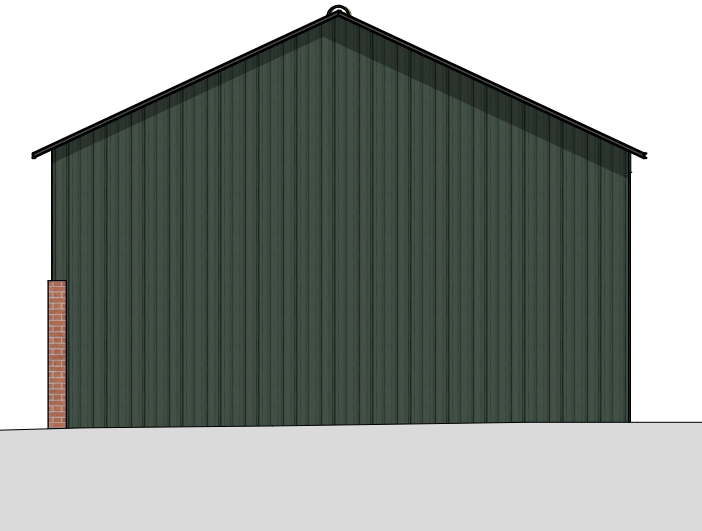

North West Elevation




North East Elevation

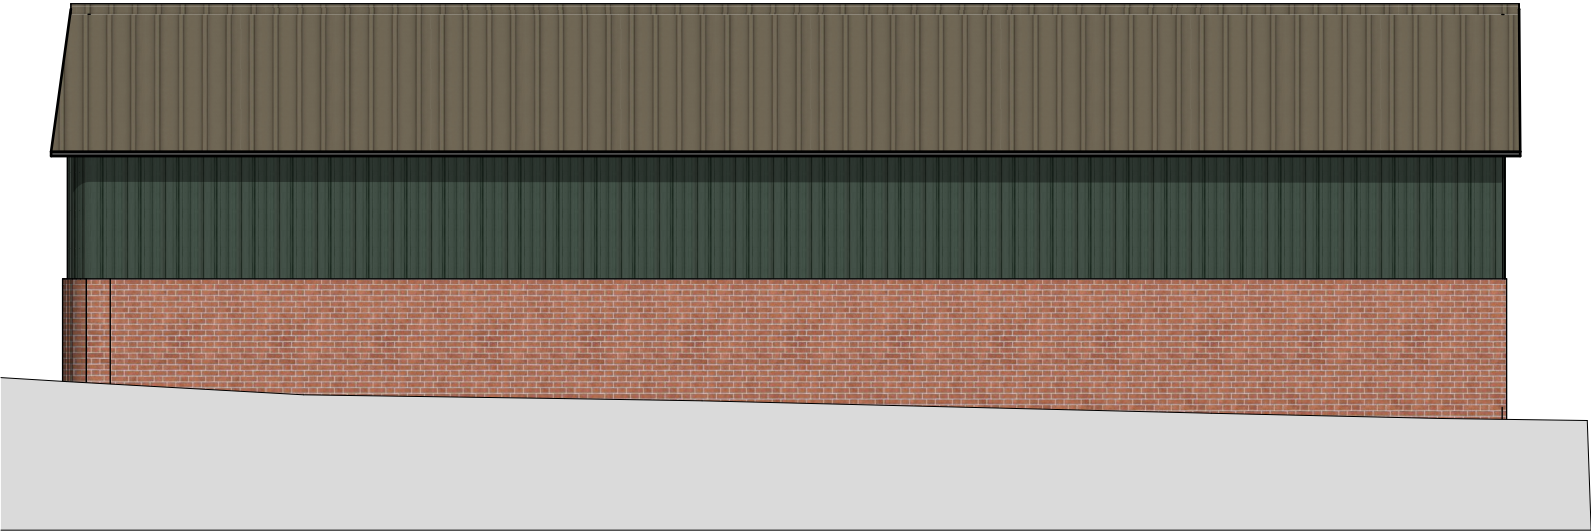

South East Elevation



South West Elevation

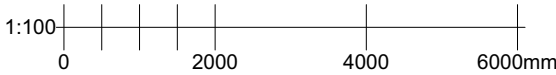

client		
Andrew S		
project		
Lilley Bottom Farm Change of Use		
drawing		
North Barn Proposed Elevations		
date	Feb 25	scale
drawn	KF	1:100 @ A3
check	ELG	

BROWN & CO

ARCHITECTURE + PLANNING

www.brown-co.com

Norwich 01603 629871 Humber 01482 421234
St Neots 01480 213811 Lincoln 01522 457800
Brown & Co Registered Office: The Atrium, St. George's Street, Norwich, Norfolk, NR3 1AB
Registration no: OC302092 Registered in England & Wales

24	056227	0111	-
----	--------	------	---