



Issue Status			
Planning			
This drawing is copyright. Only figured dimensions to be worked to.			
Revision	Drawn	Check	Date

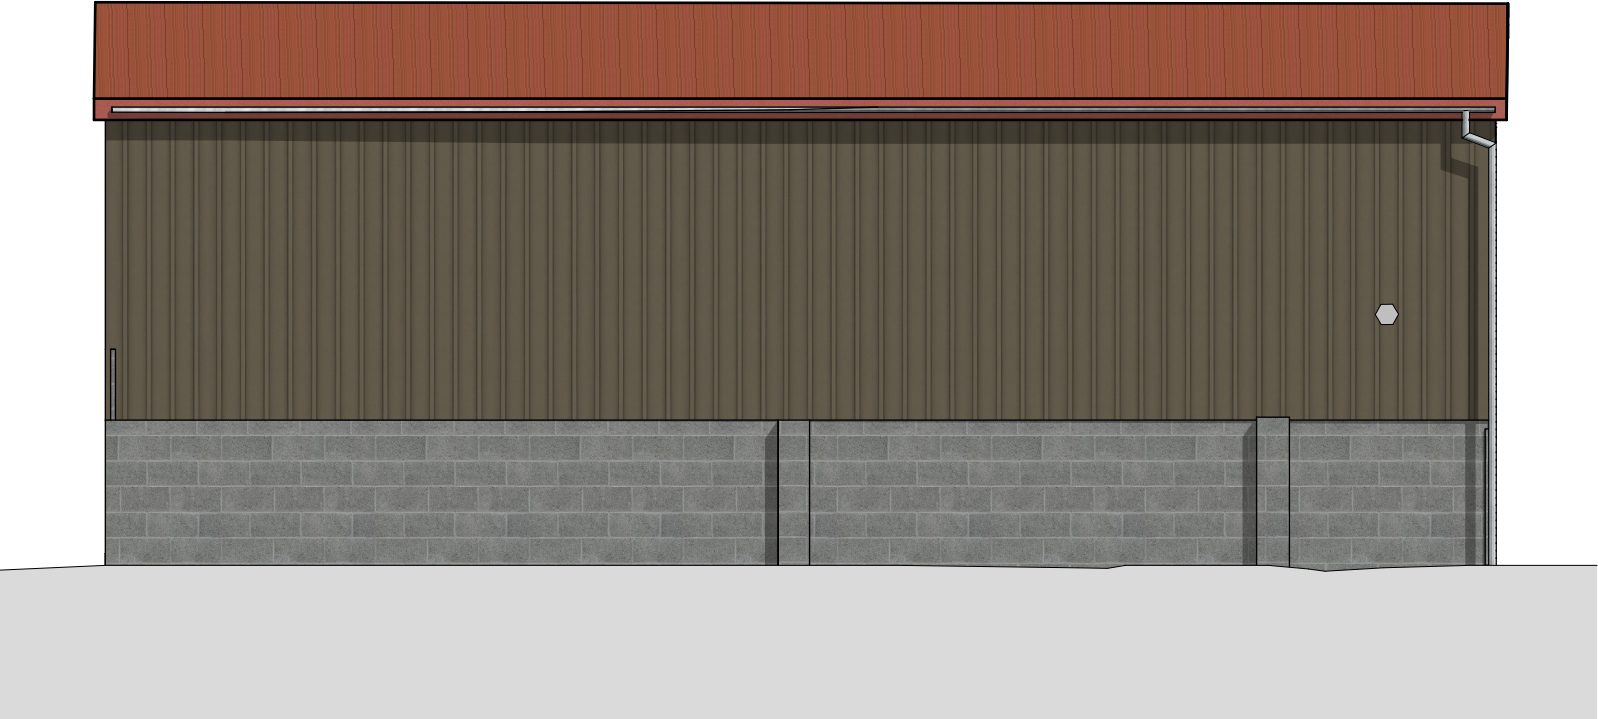

North East Elevation




South East Elevation

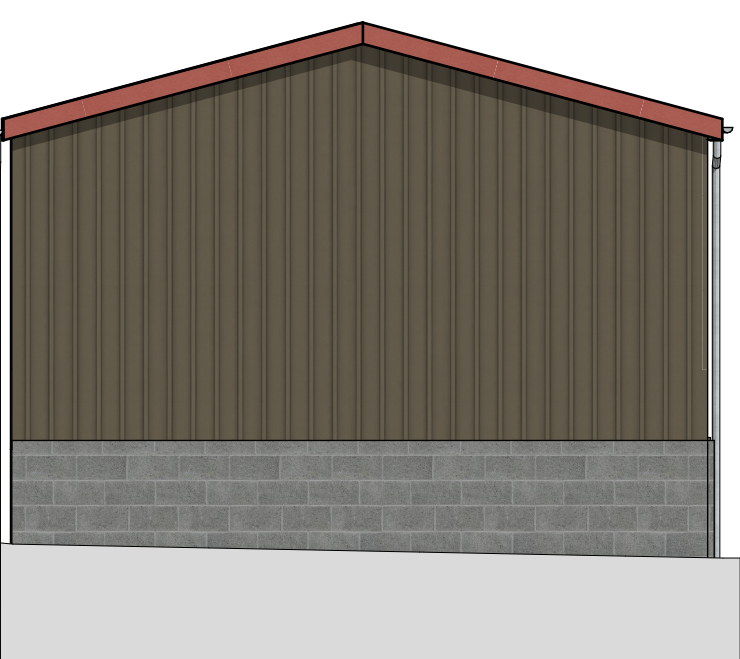

South West Elevation



North West Elevation

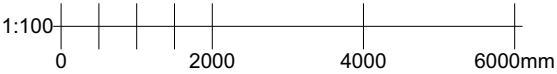

client		
Andrew S		
project		
Lilley Bottom Farm Change of Use		
drawing		
South Barn Existing Elevations		
date	Feb 25	scale
drawn	KF	1:100 @ A3
check	ELG	

BROWN & CO
ARCHITECTURE + PLANNING
www.brown-co.com

Norwich
St Neots

01603 629871
01480 213811

Humber
Lincoln

01482 421234
01522 457800

Brown & Co Registered Office: The Atrium, St. George's Street, Norwich, Norfolk, NR3 1AB

Registration no: OC302092 Registered in England & Wales

24	056227	0010	-
----	--------	------	---