

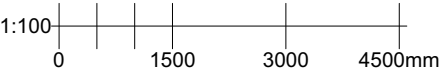


Issue Status			
Planning			
This drawing is copyright. Only figured dimensions to be worked to.			
Revision	Drawn	Check	Date

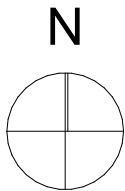

client		
Andrew S		
project		
Lilley Bottom Farm Change of Use		
drawing		
Existing Floor Plans		
date	Feb 25	scale
drawn	KF	1:100 @ A3
check	ELG	

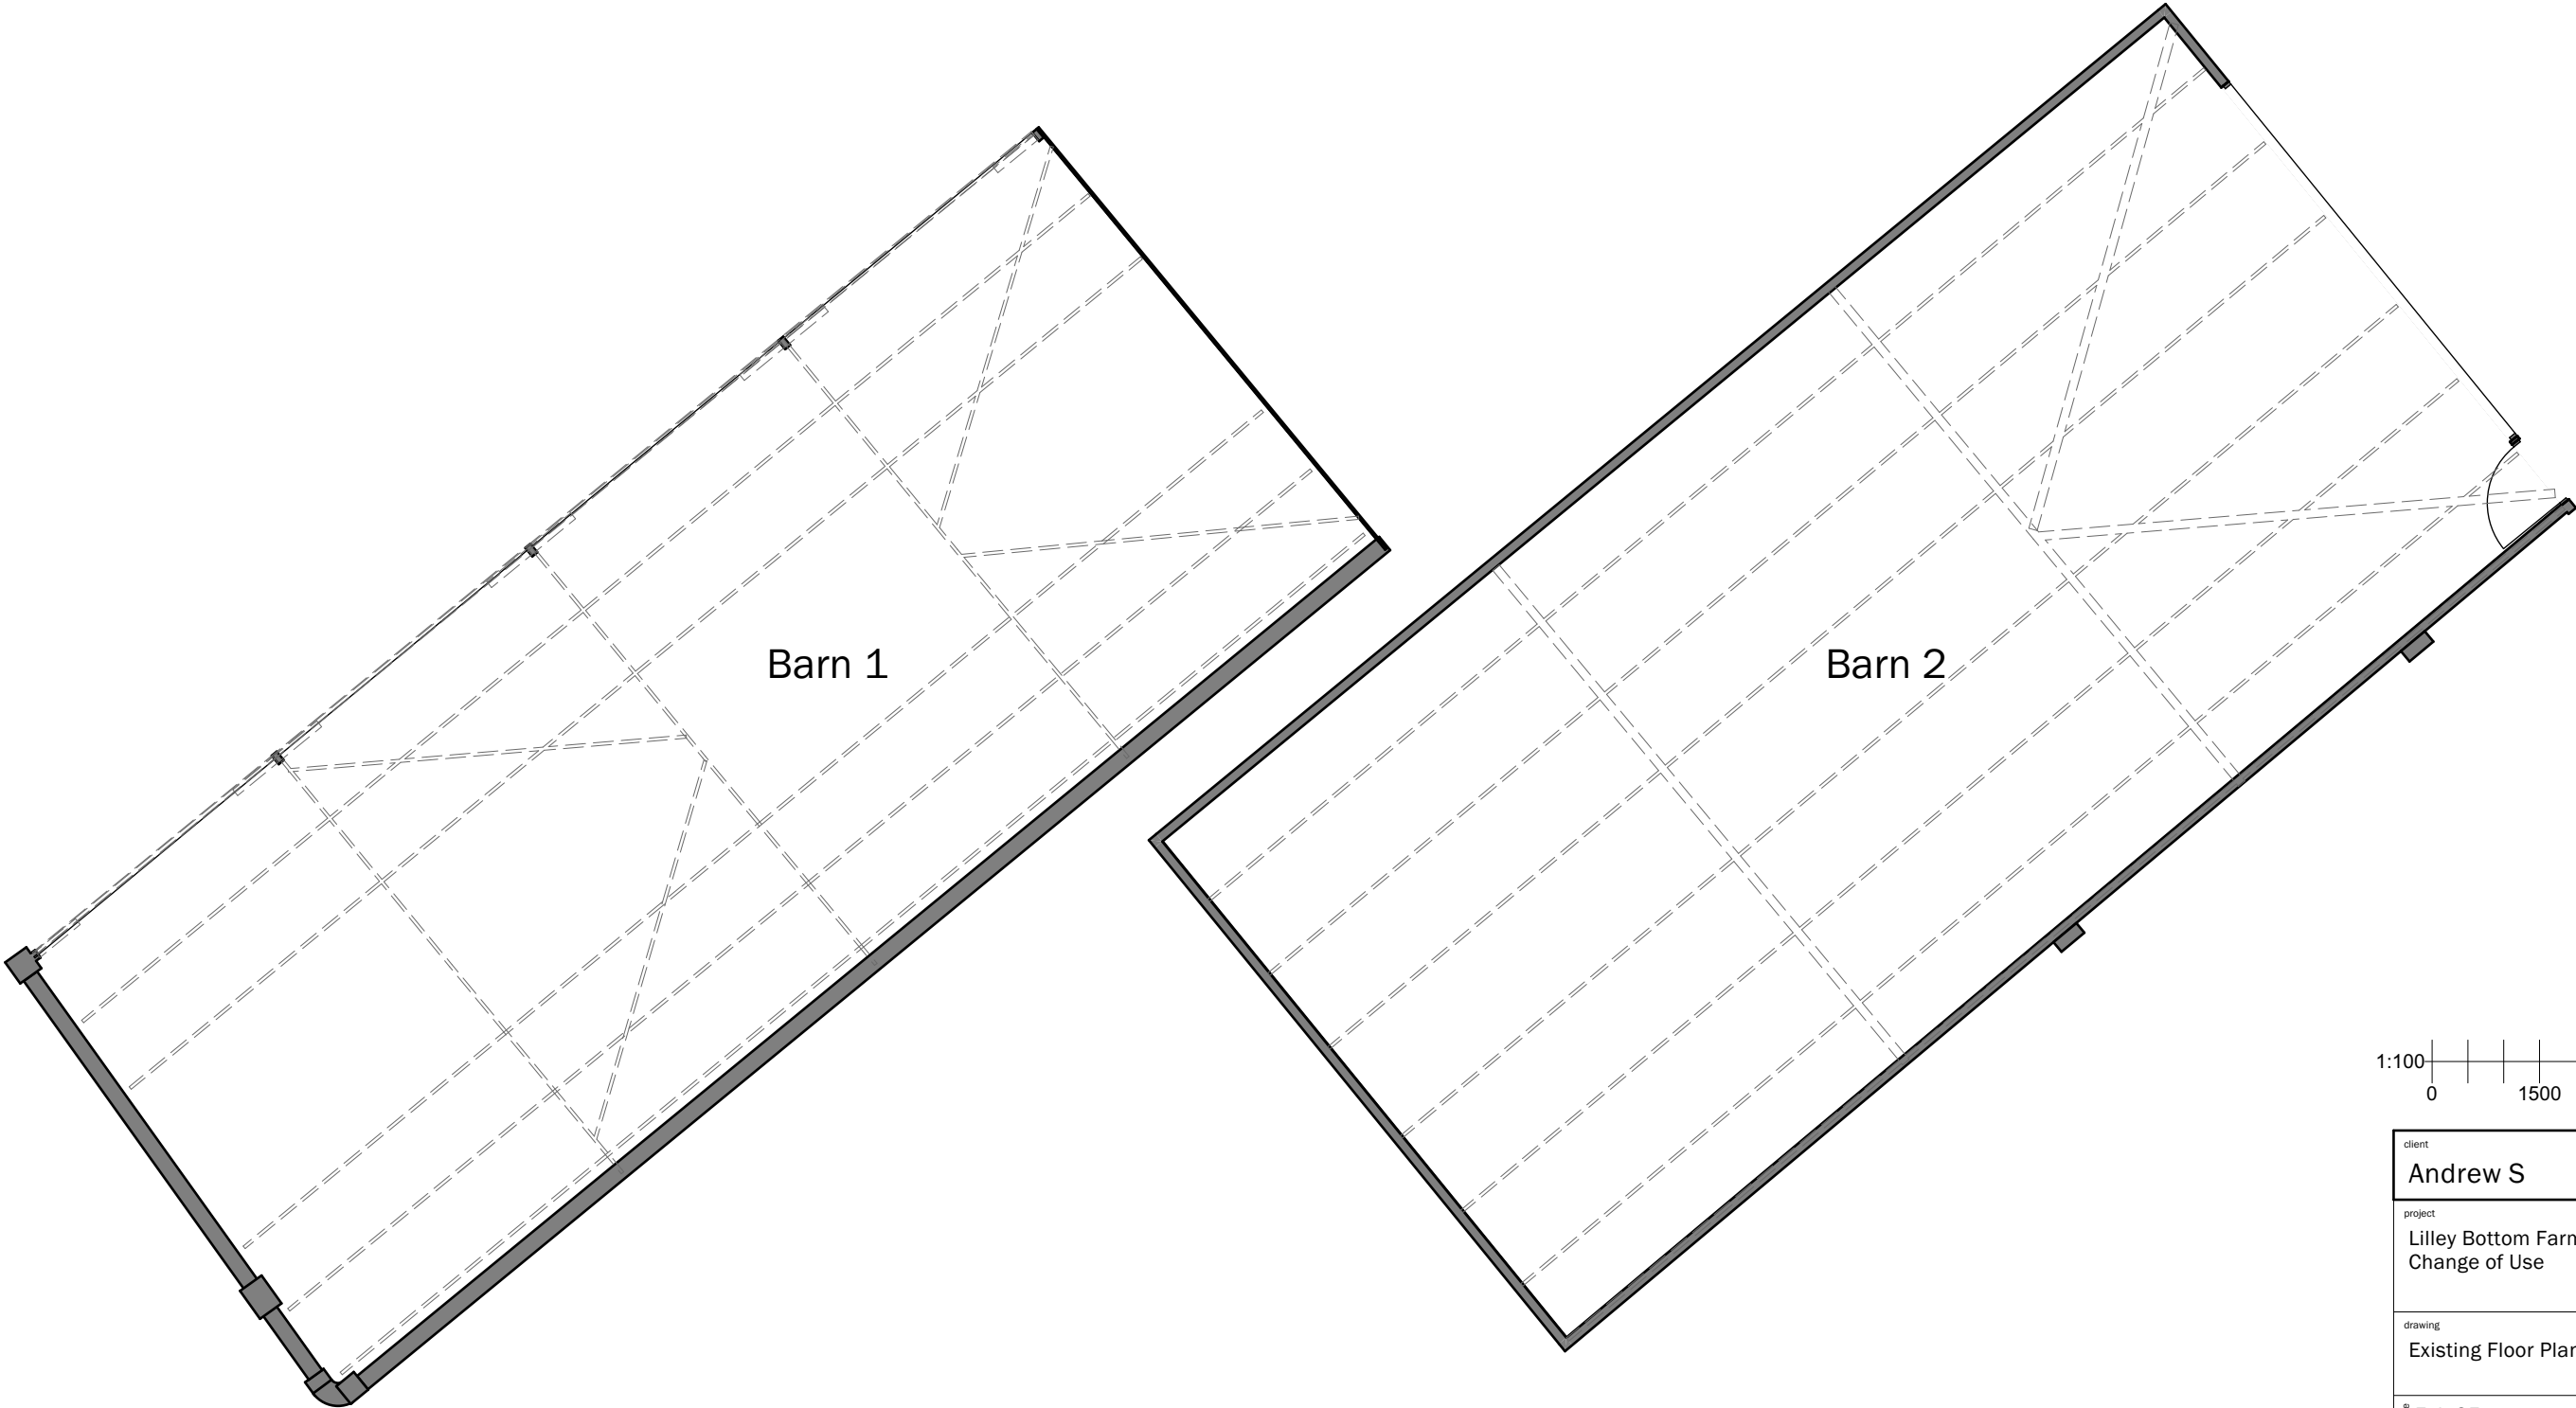

BROWN & CO
ARCHITECTURE + PLANNING
www.brown-co.com

Norwich 01603 629871 Humber 01482 421234
St Neots 01480 213811 Lincoln 01522 457800
Brown & Co Registered Office: The Atrium, St. George's Street, Norwich, Norfolk, NR3 1AB
Registration no: OC302092 Registered in England & Wales

24	056227	0006	-
----	--------	------	---