

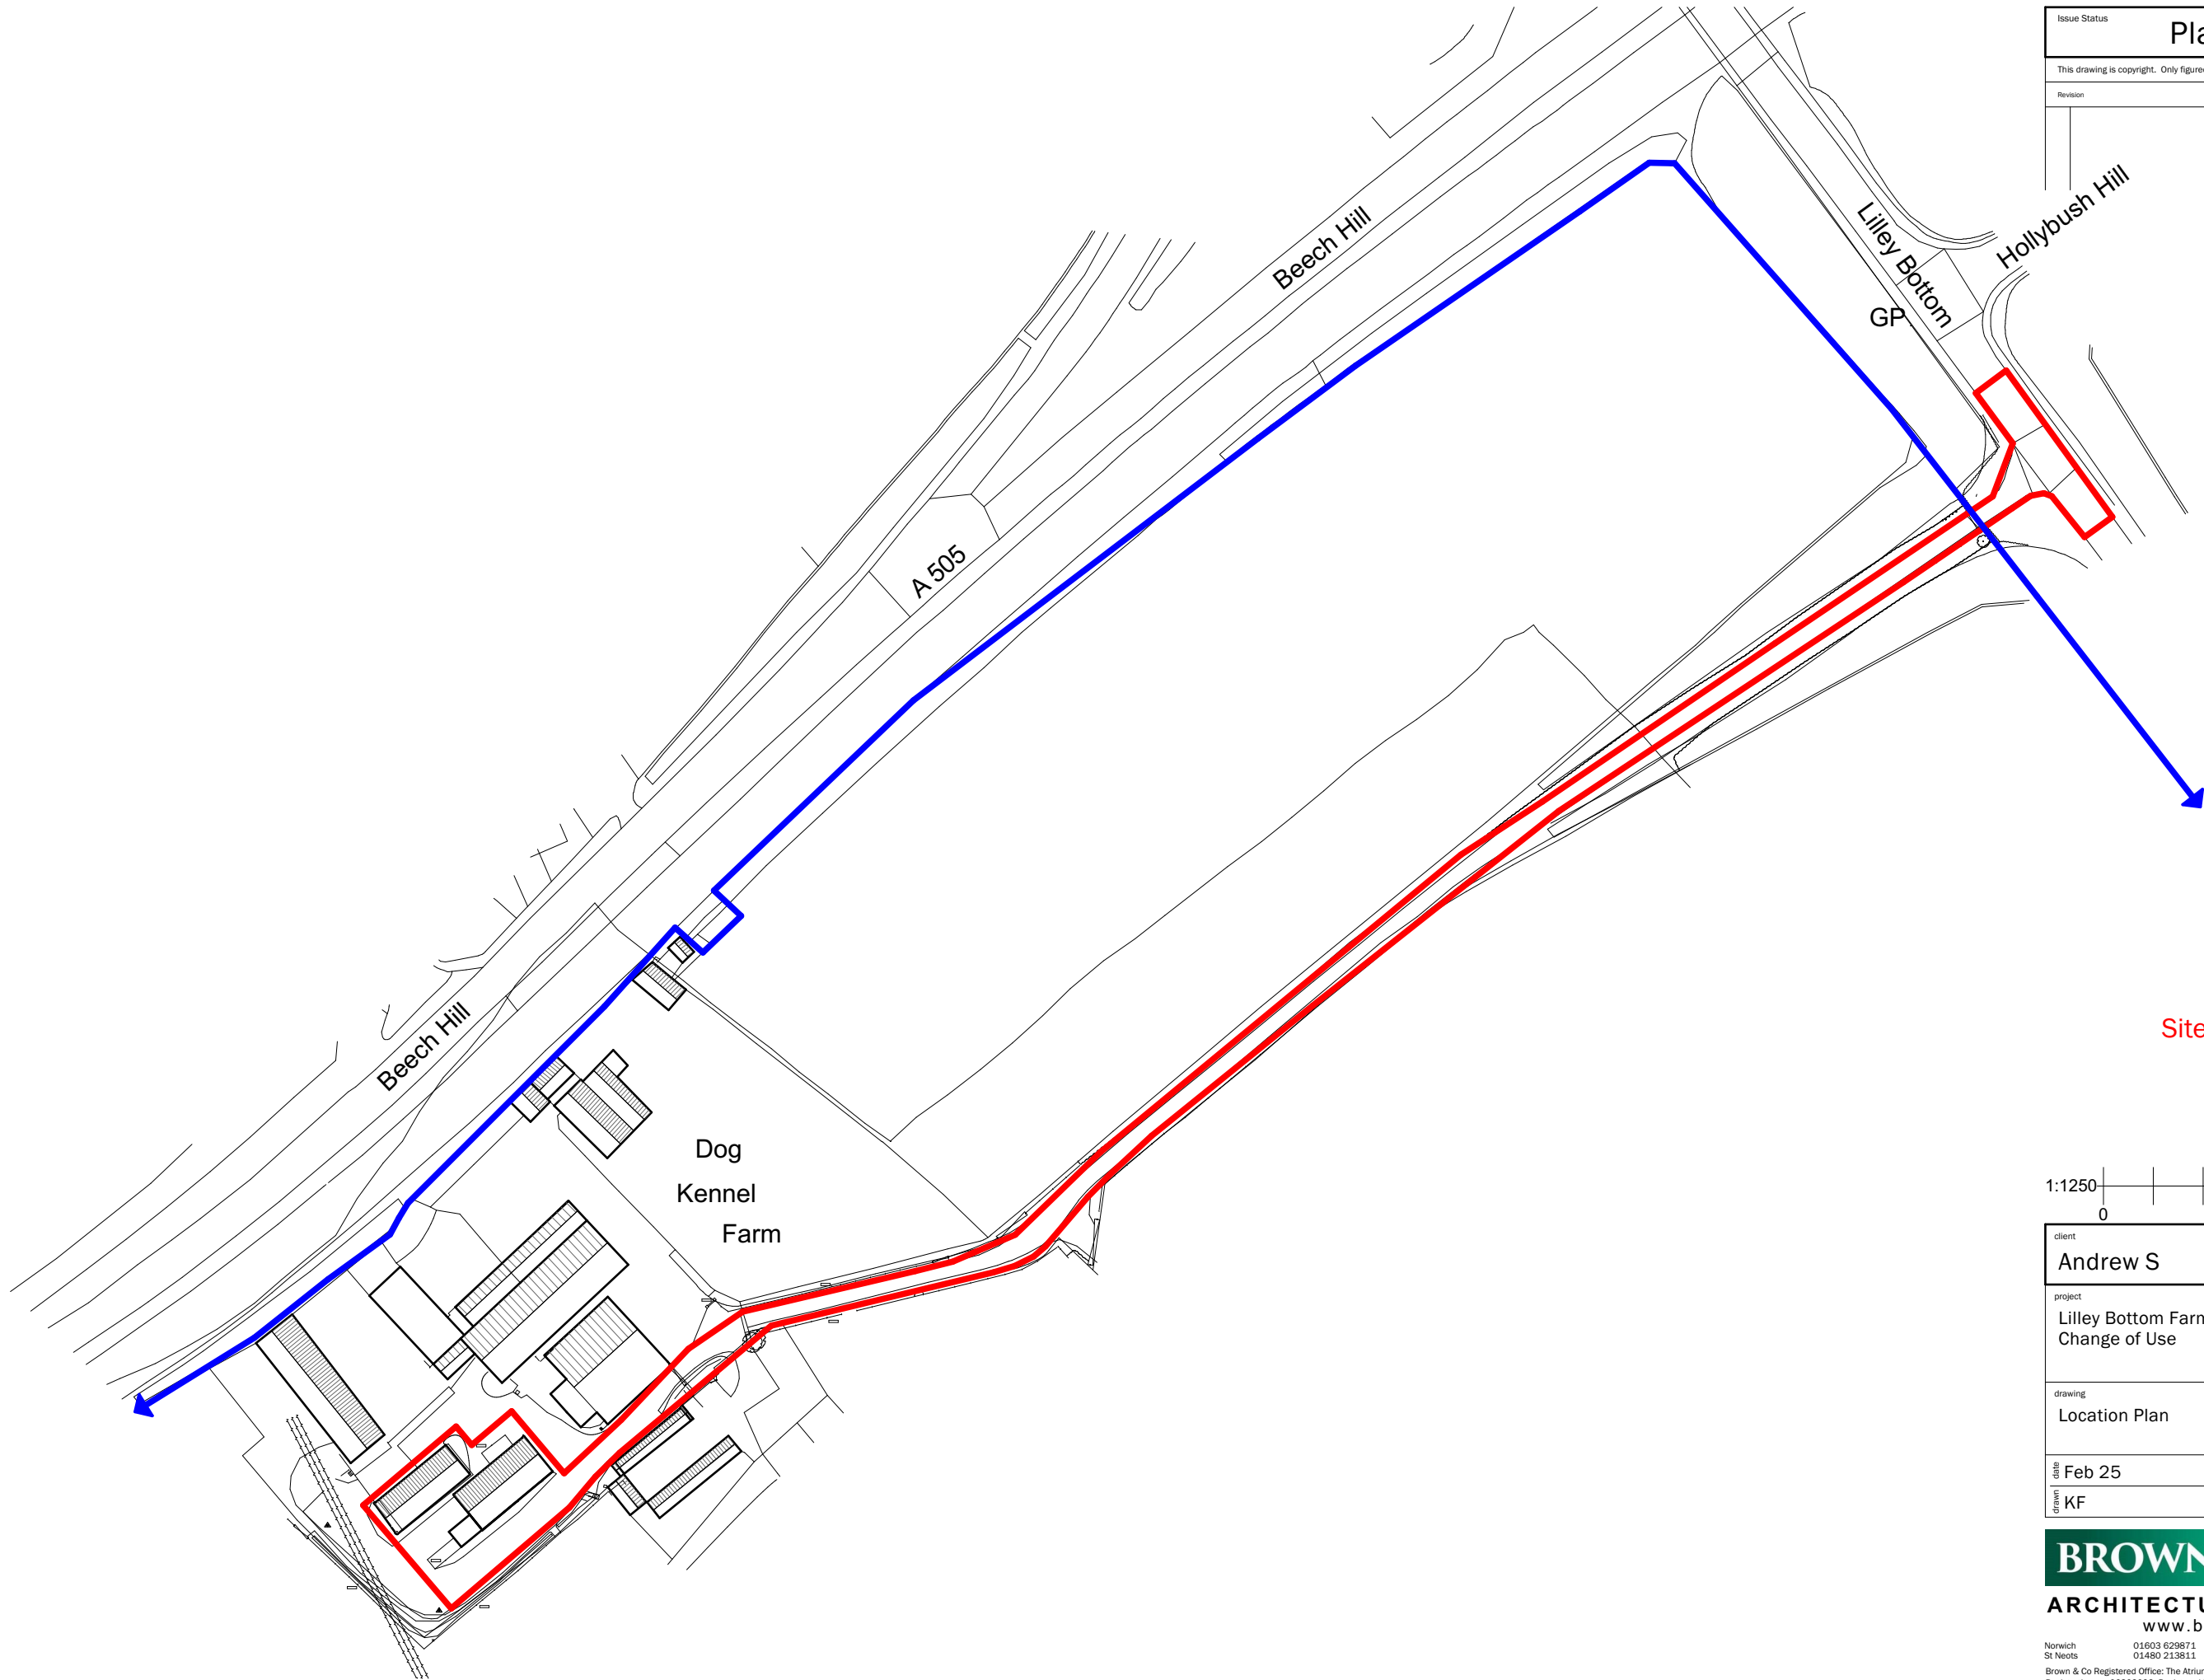


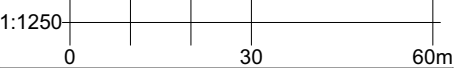

Issue Status			
Planning			
This drawing is copyright. Only figured dimensions to be worked to.			
Revision	Drawn	Check	Date

Site Area: 0.282 Ha

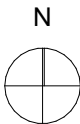

client		
Andrew S		
project		
Lilley Bottom Farm Change of Use		
drawing		
Location Plan		
date	Feb 25	scale 1:1250 @ A3
drawn	KF	check ELG

BROWN & CO

ARCHITECTURE + PLANNING

www.brown-co.com

Norwich
St Neots

01603 629871
01480 213811

Humber
Lincoln

01482 421234
01522 457800

Brown & Co Registered Office: The Atrium, St. George's Street, Norwich, Norfolk, NR3 1AB

Registration no: OC302092 Registered in England & Wales