

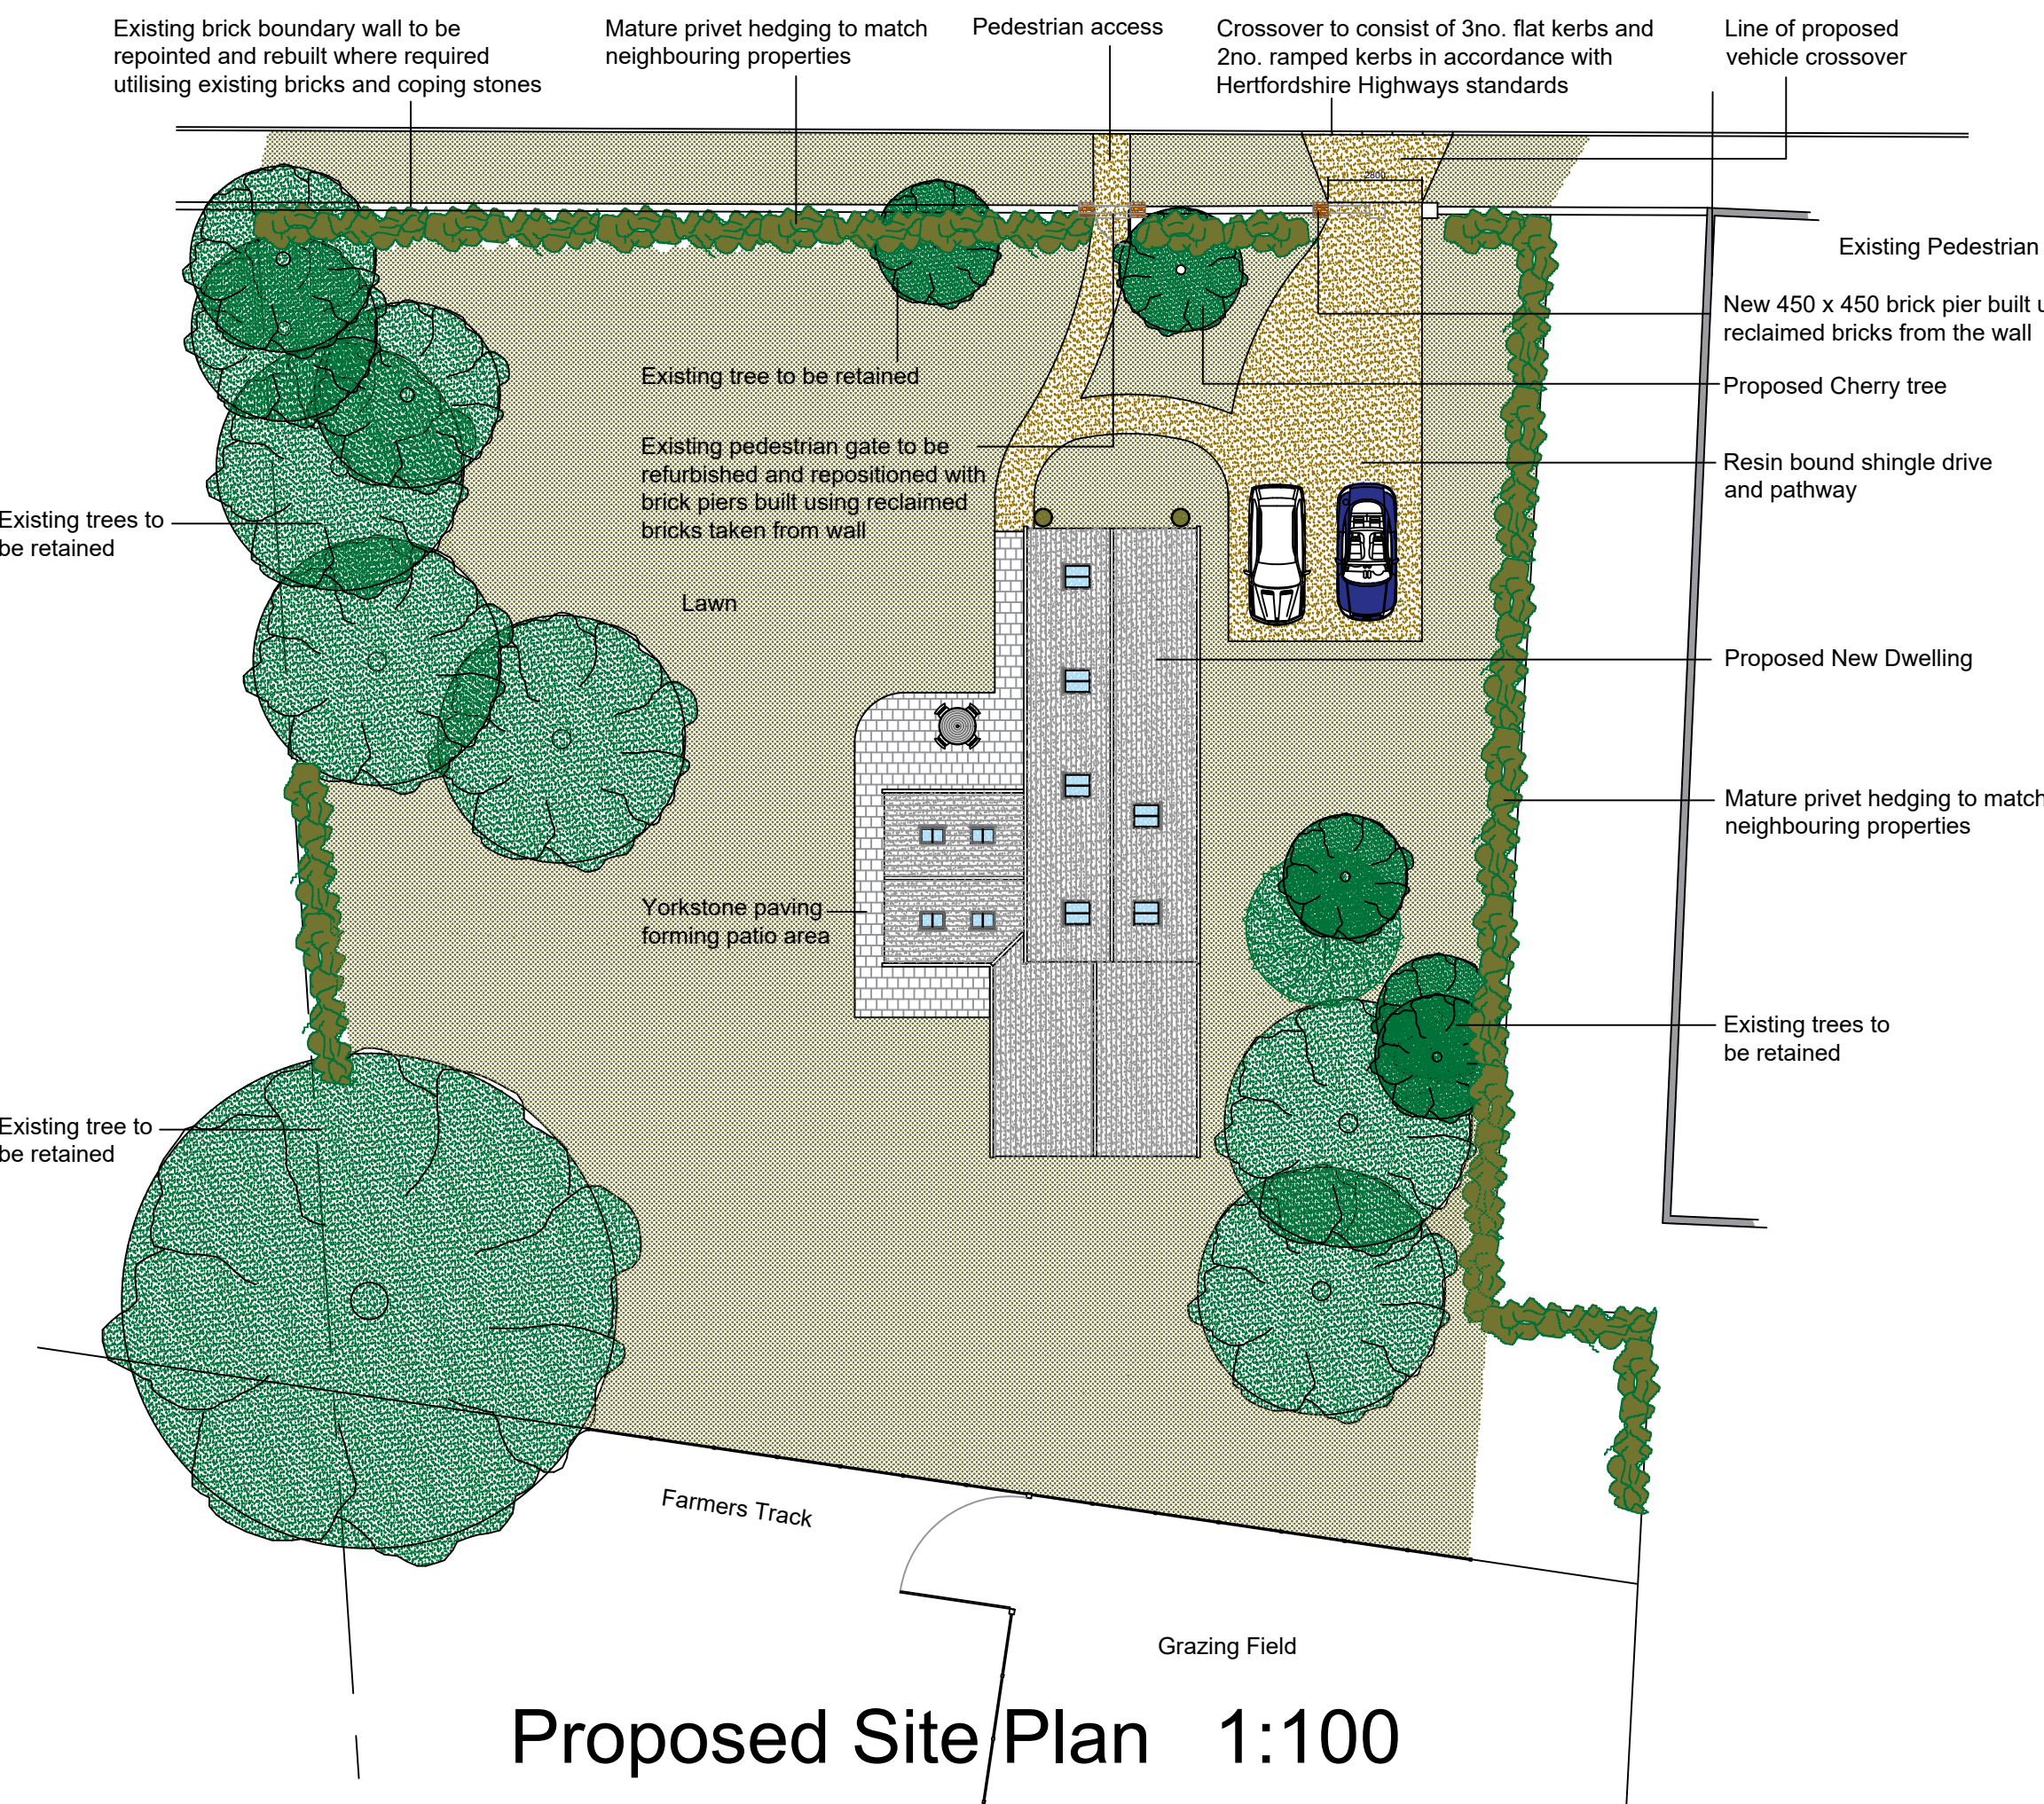


1:1250 Scale Bar 0 50m 100m  
1:100 Scale Bar 0 2.0m 4.0m


Proposed Street Scene Elevation 1:100

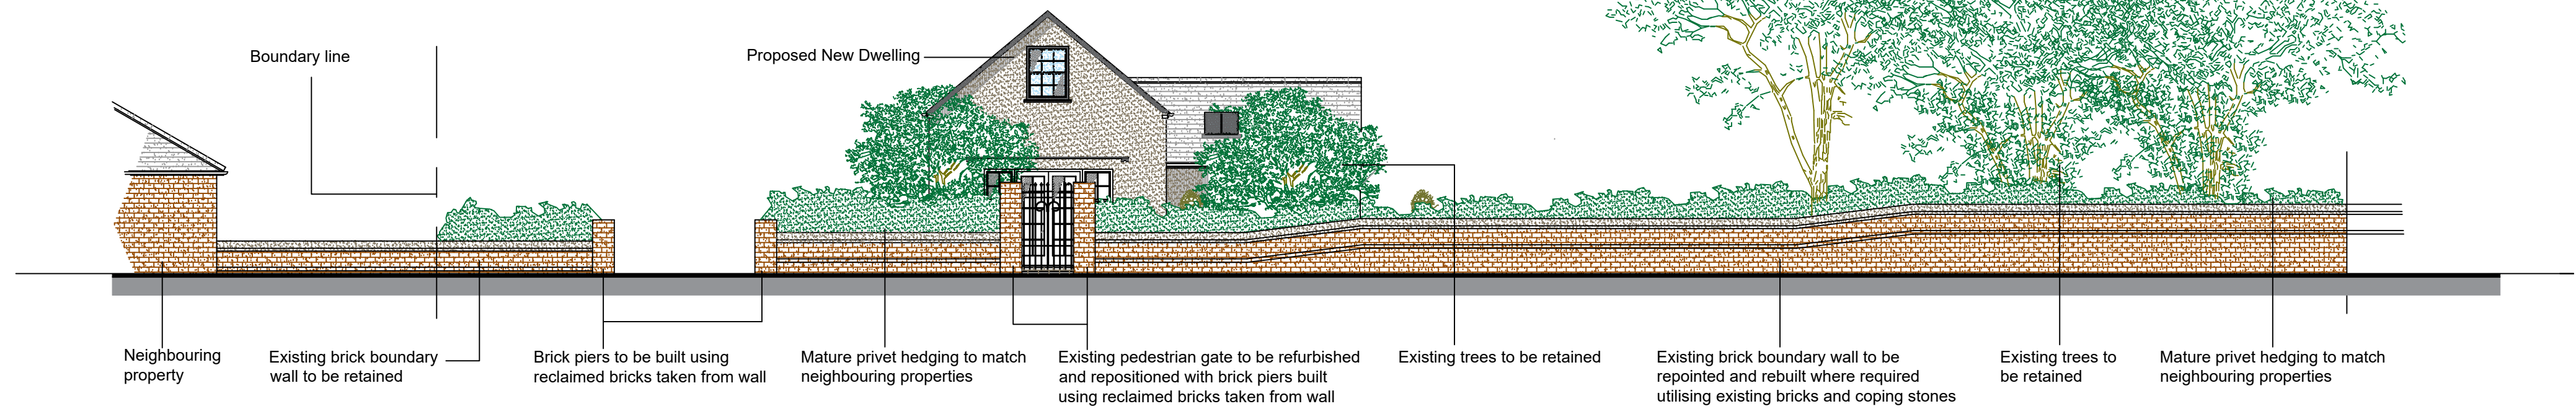

Proposed Site Plan 1:100

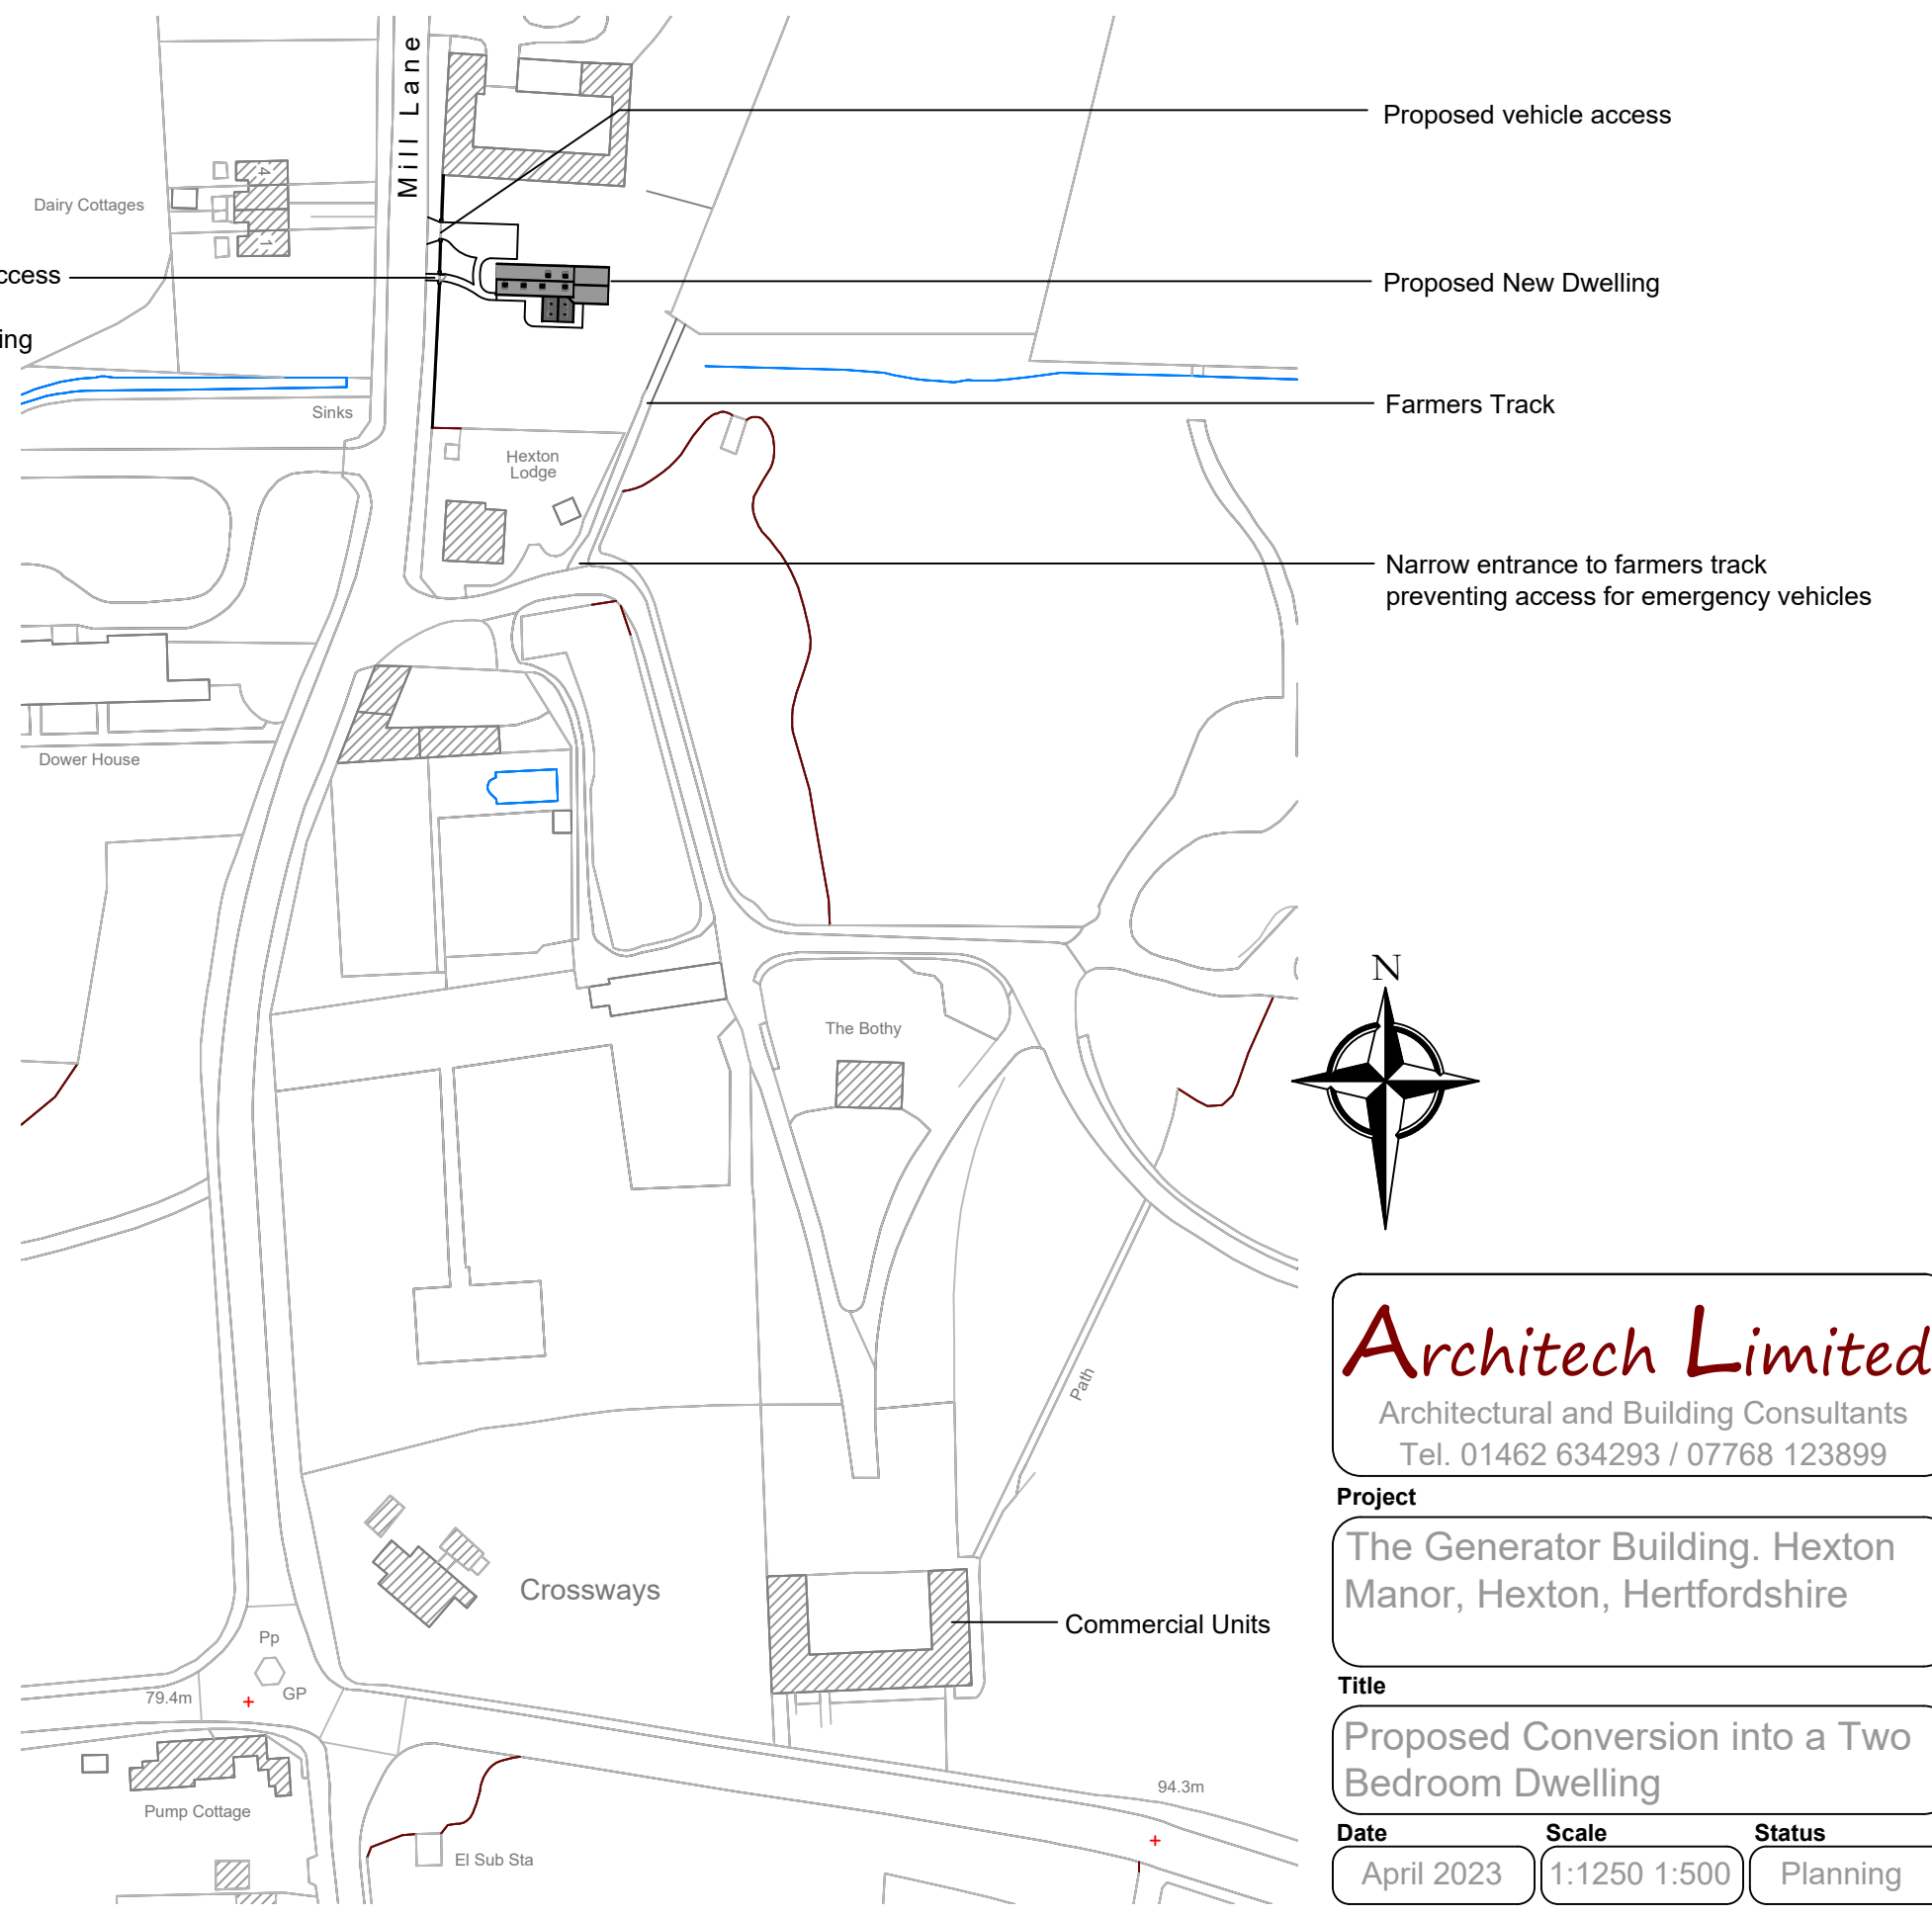

Proposed Location Plan 1:1250

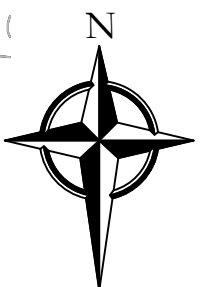

**Architech Limited**  
Architectural and Building Consultants  
Tel. 01462 634293 / 07768 123899

**Project**  
The Generator Building, Hexton Manor, Hexton, Hertfordshire

**Title**  
Proposed Conversion into a Two Bedroom Dwelling

**Date** April 2023 **Scale** 1:1250 1:500 **Status** Planning

2023 / 26 / 102 A2