



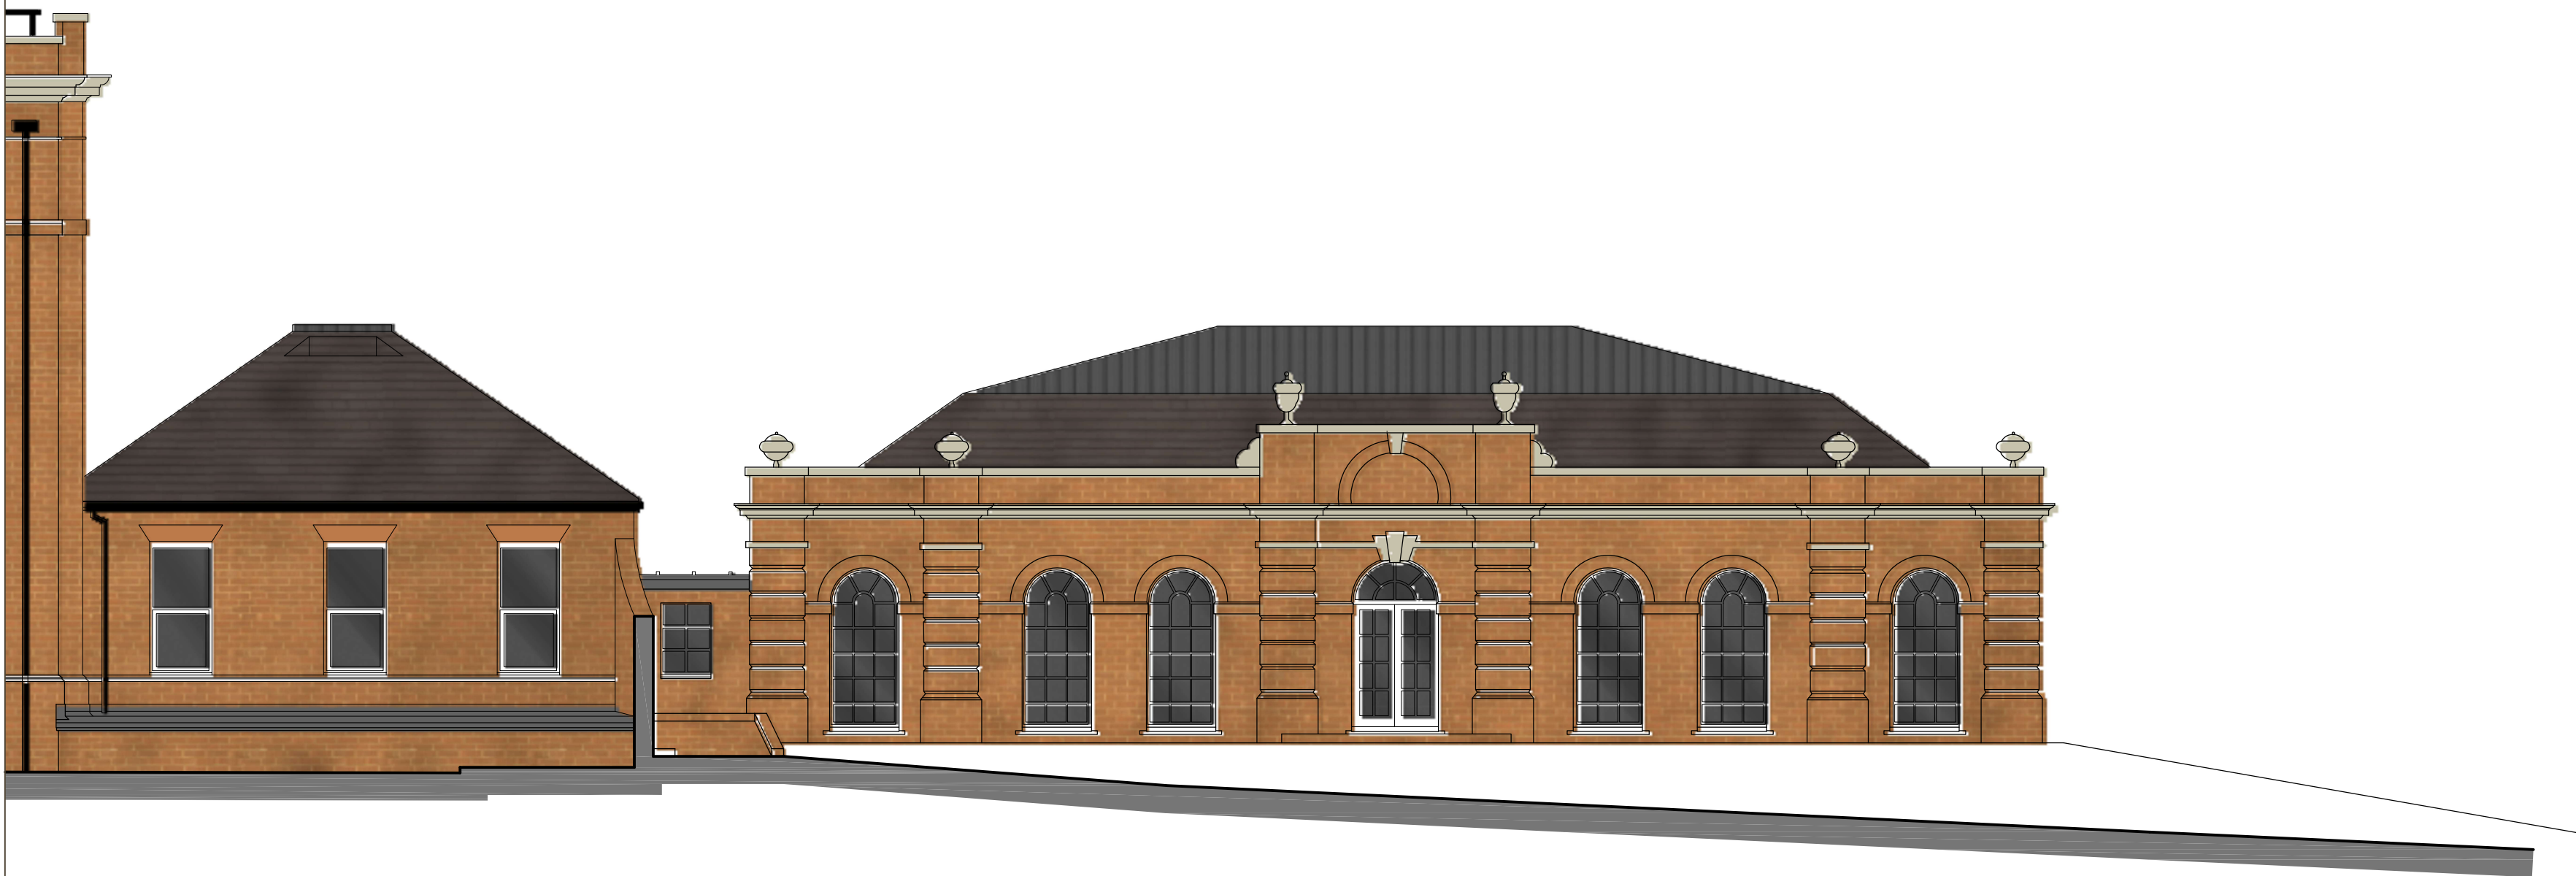

5. SOUTH WEST ELEVATION

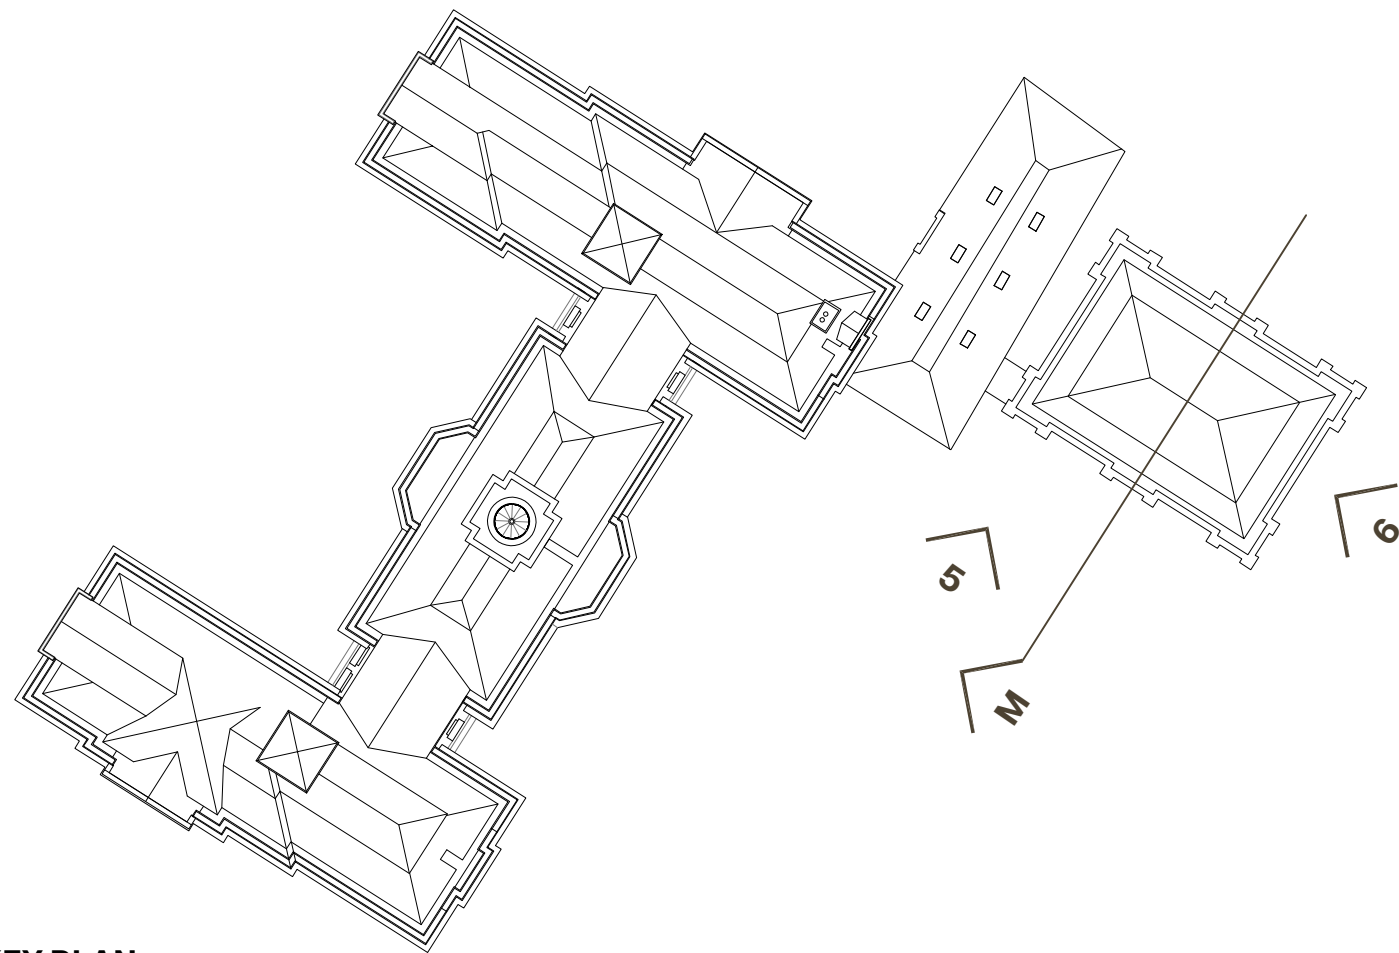

KEY PLAN



6. SOUTH EAST ELEVATION



SECTION MM