
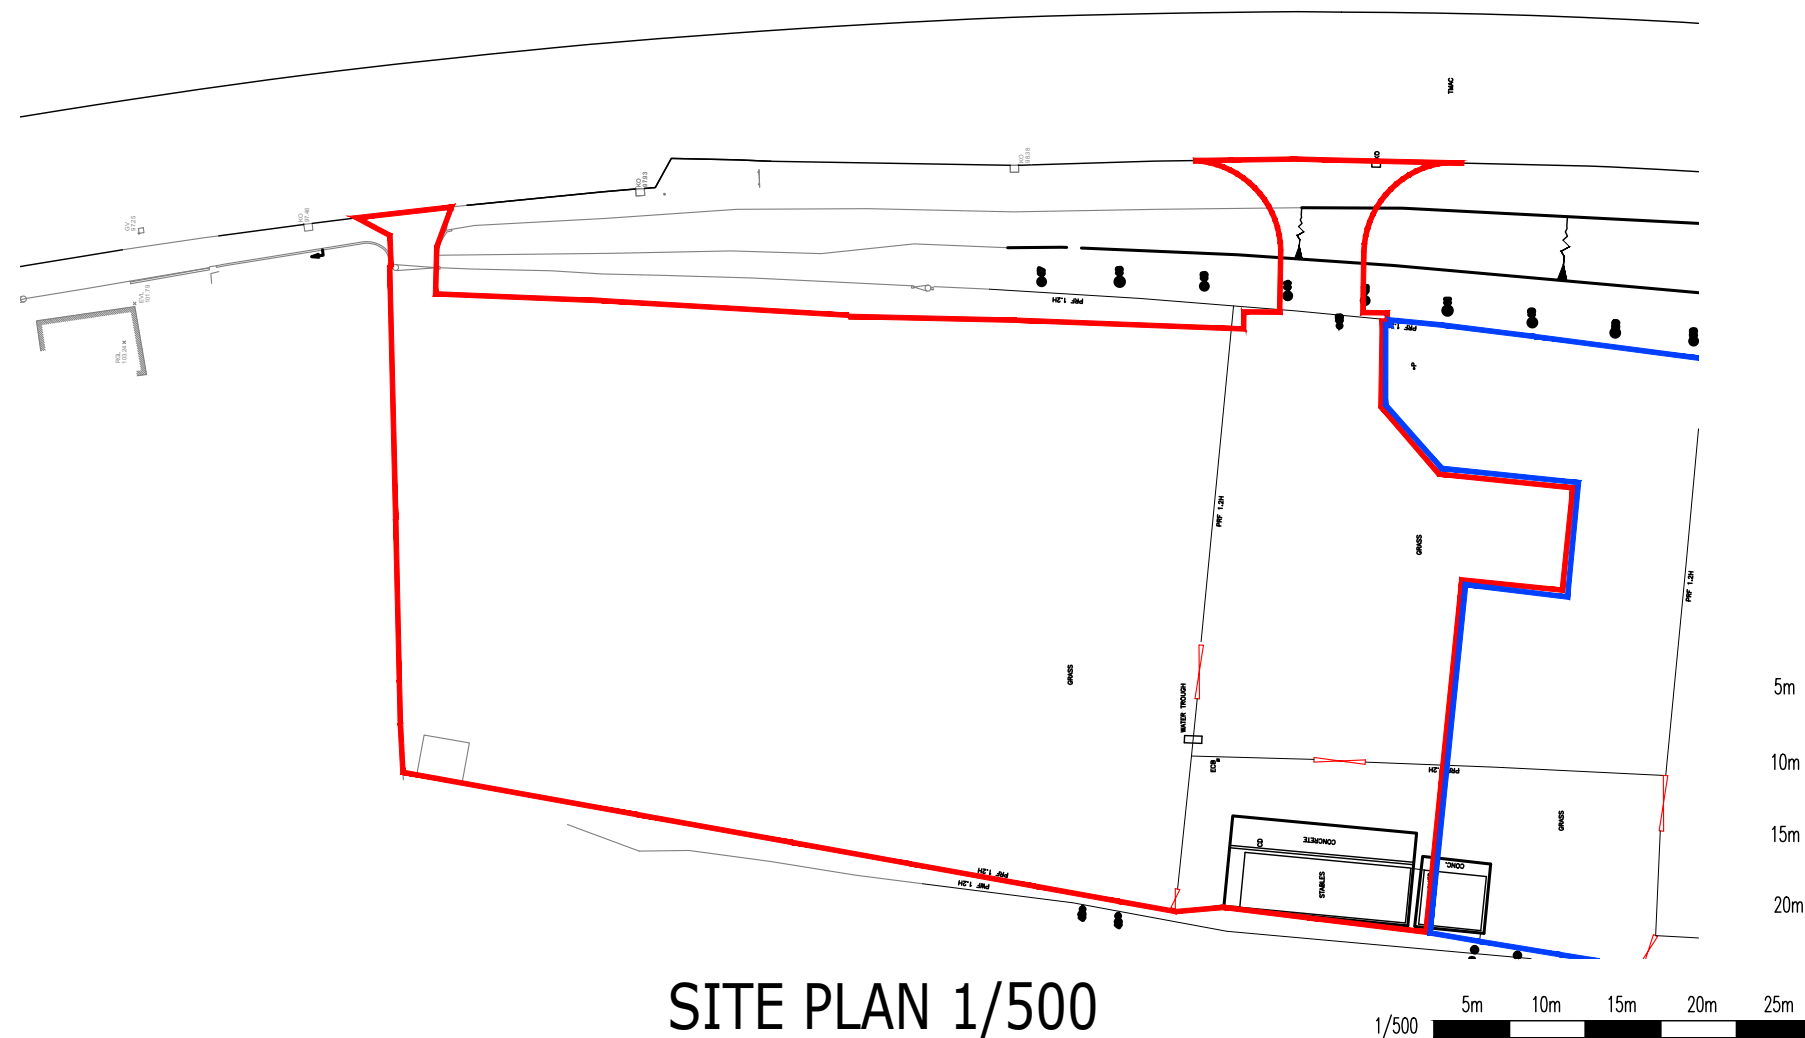


LOCATION PLAN 1/1250

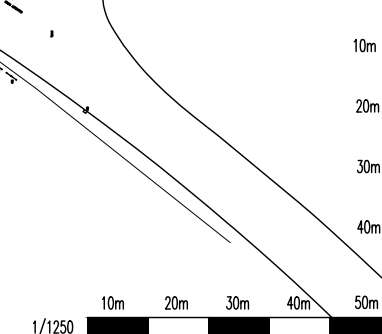

SITE PLAN 1/500

JOB No.	2224
DWRG No	PL102 B
SCALE	1/500-1250 @A3
DATE	AUG 2021
DRAWN	JP

NEW DEVELOPMENT AT
HIGH STREET
GRAVELEY

EXISTING SITE &
LOCATION PLAN

**Wastell & Porter
Architects Limited**

BANCROFT HOUSE
34 BANCROFT
HITCHIN
HERTFORDSHIRE
SG5 1LA

Email: contact@wastellporter.co.uk
Tel: 01462 422440
Fax: 01462 420403