



Proposed Section B-B

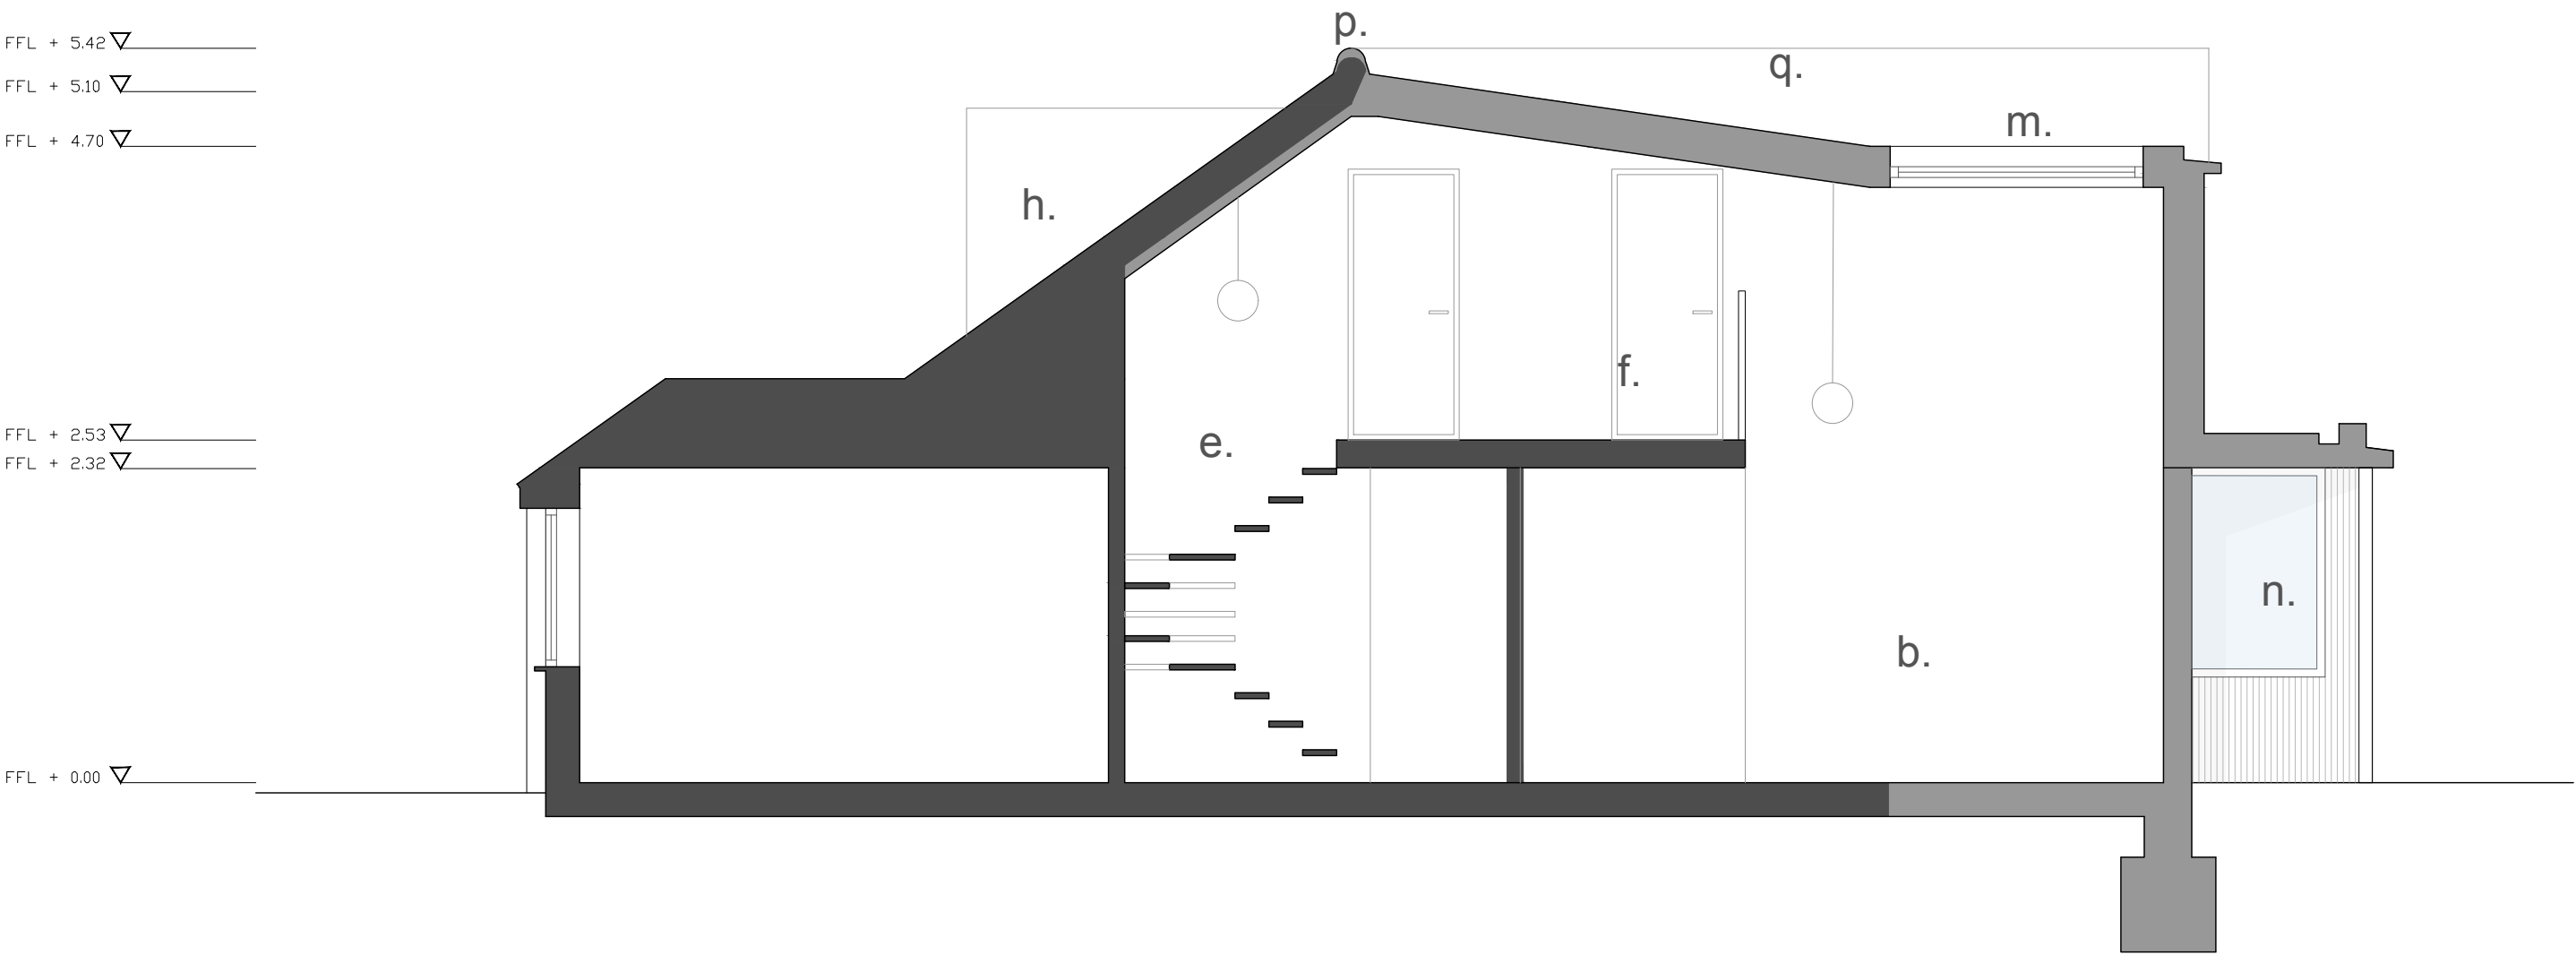



Proposed Section D-D

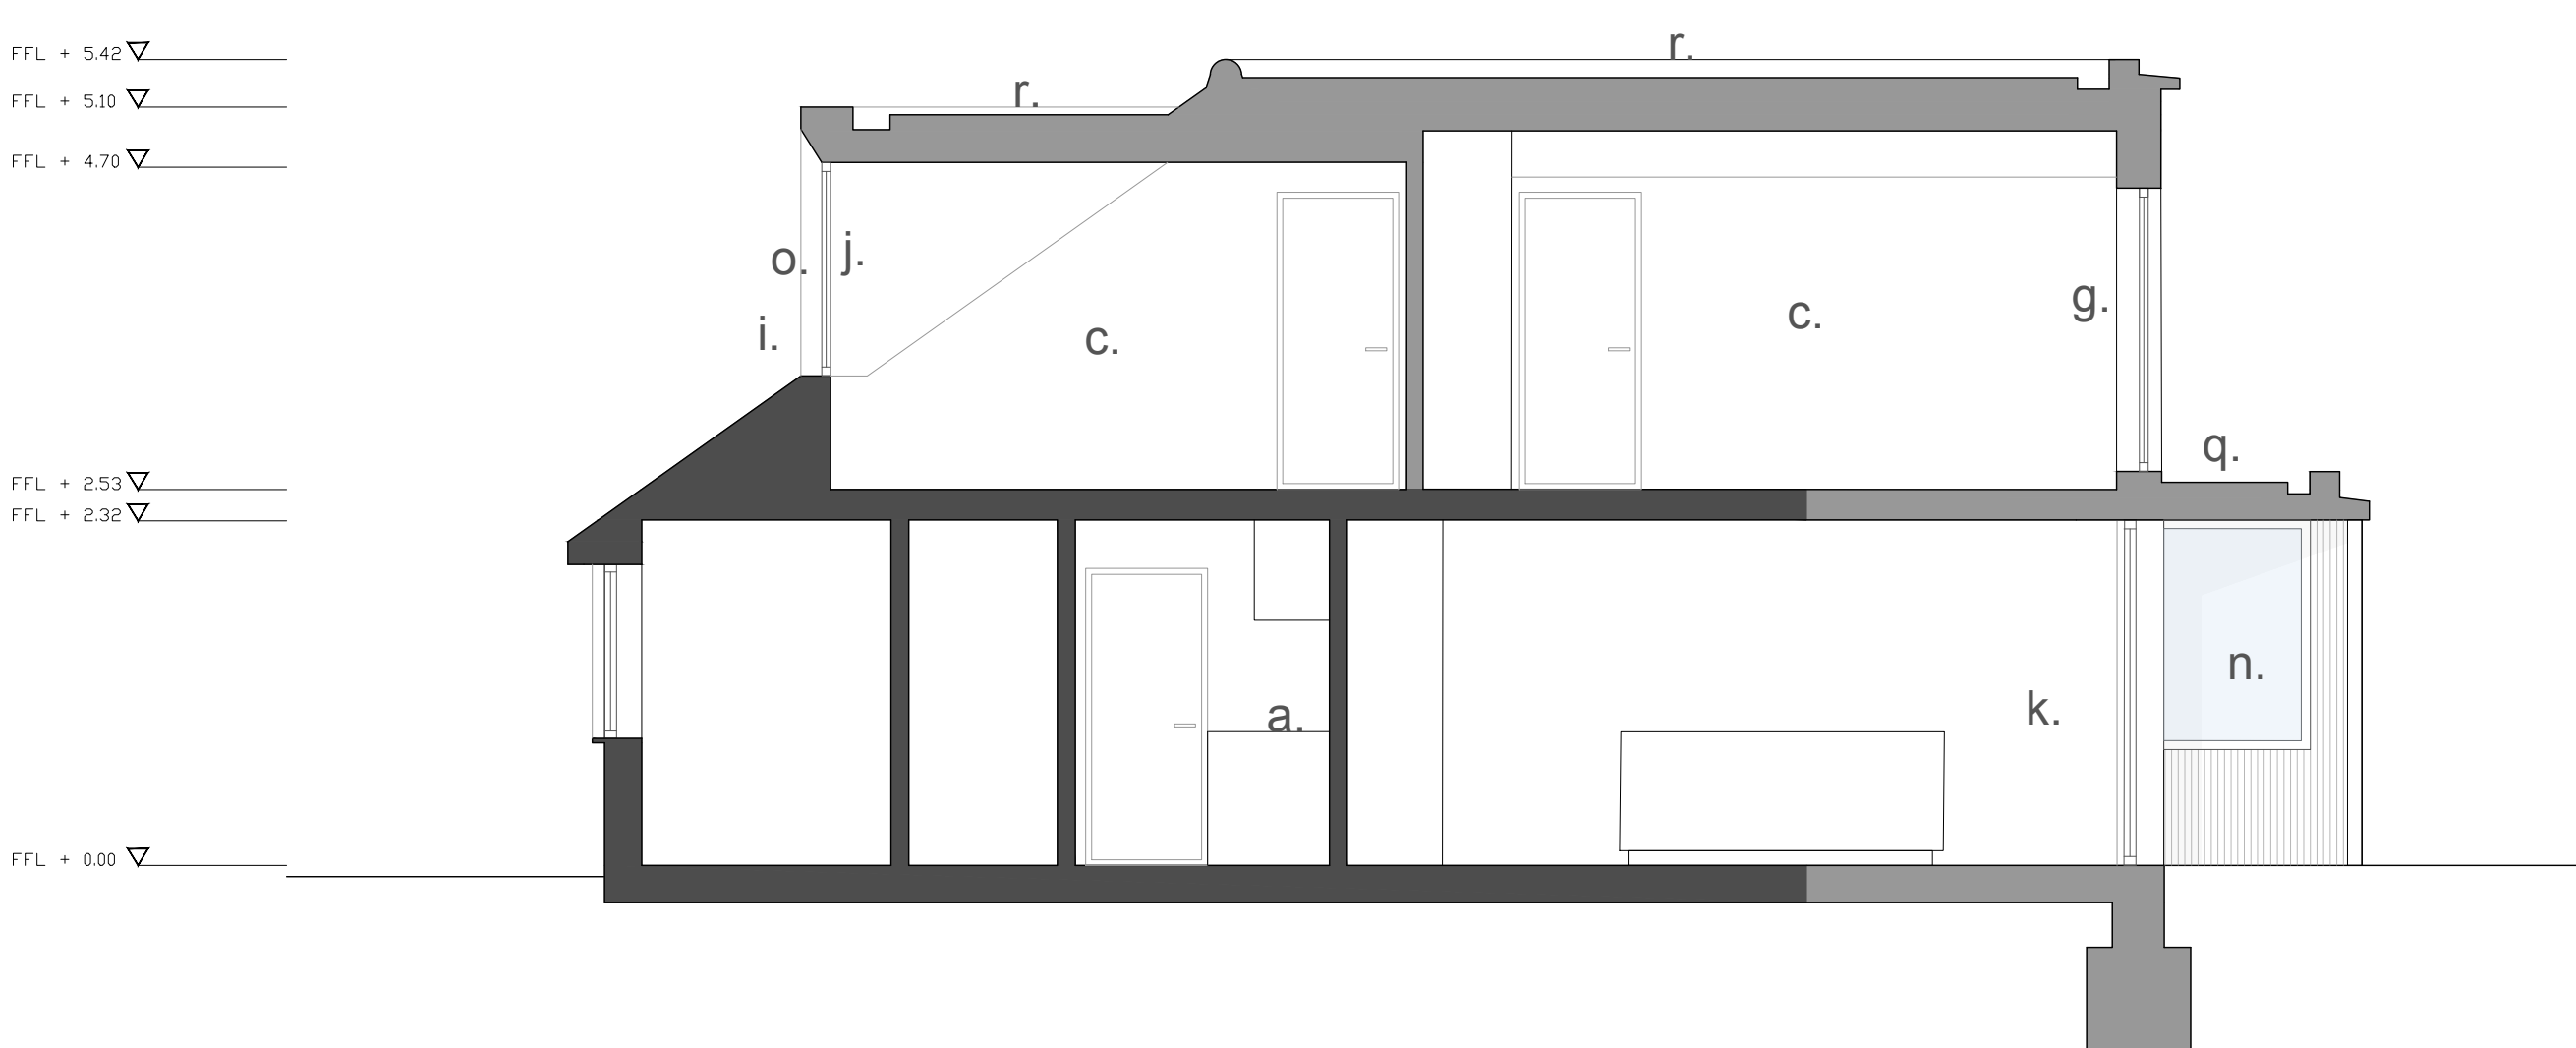


Notes:

- a. New utility room
- b. New living area
- c. New bedroom
- d. New bathroom
- e. New stairvoid and staircase
- f. New gallery landing
- g. New mid-line openable aluminium glazing
- h. Existing dormer, re-insulated & re-clad
- i. New dormer
- j. New/replacement casement window
- k. New aluminium sliding doors
- l. Ground built up to under window level
- m. New rooflight
- n. New mid-line fixed aluminium glazing
- o. New mid-line aluminium sliding window
- p. Ridge raised 70mm
- q. New seedum roof
- r. New EPDM gravel roof

Proposed Section C-C

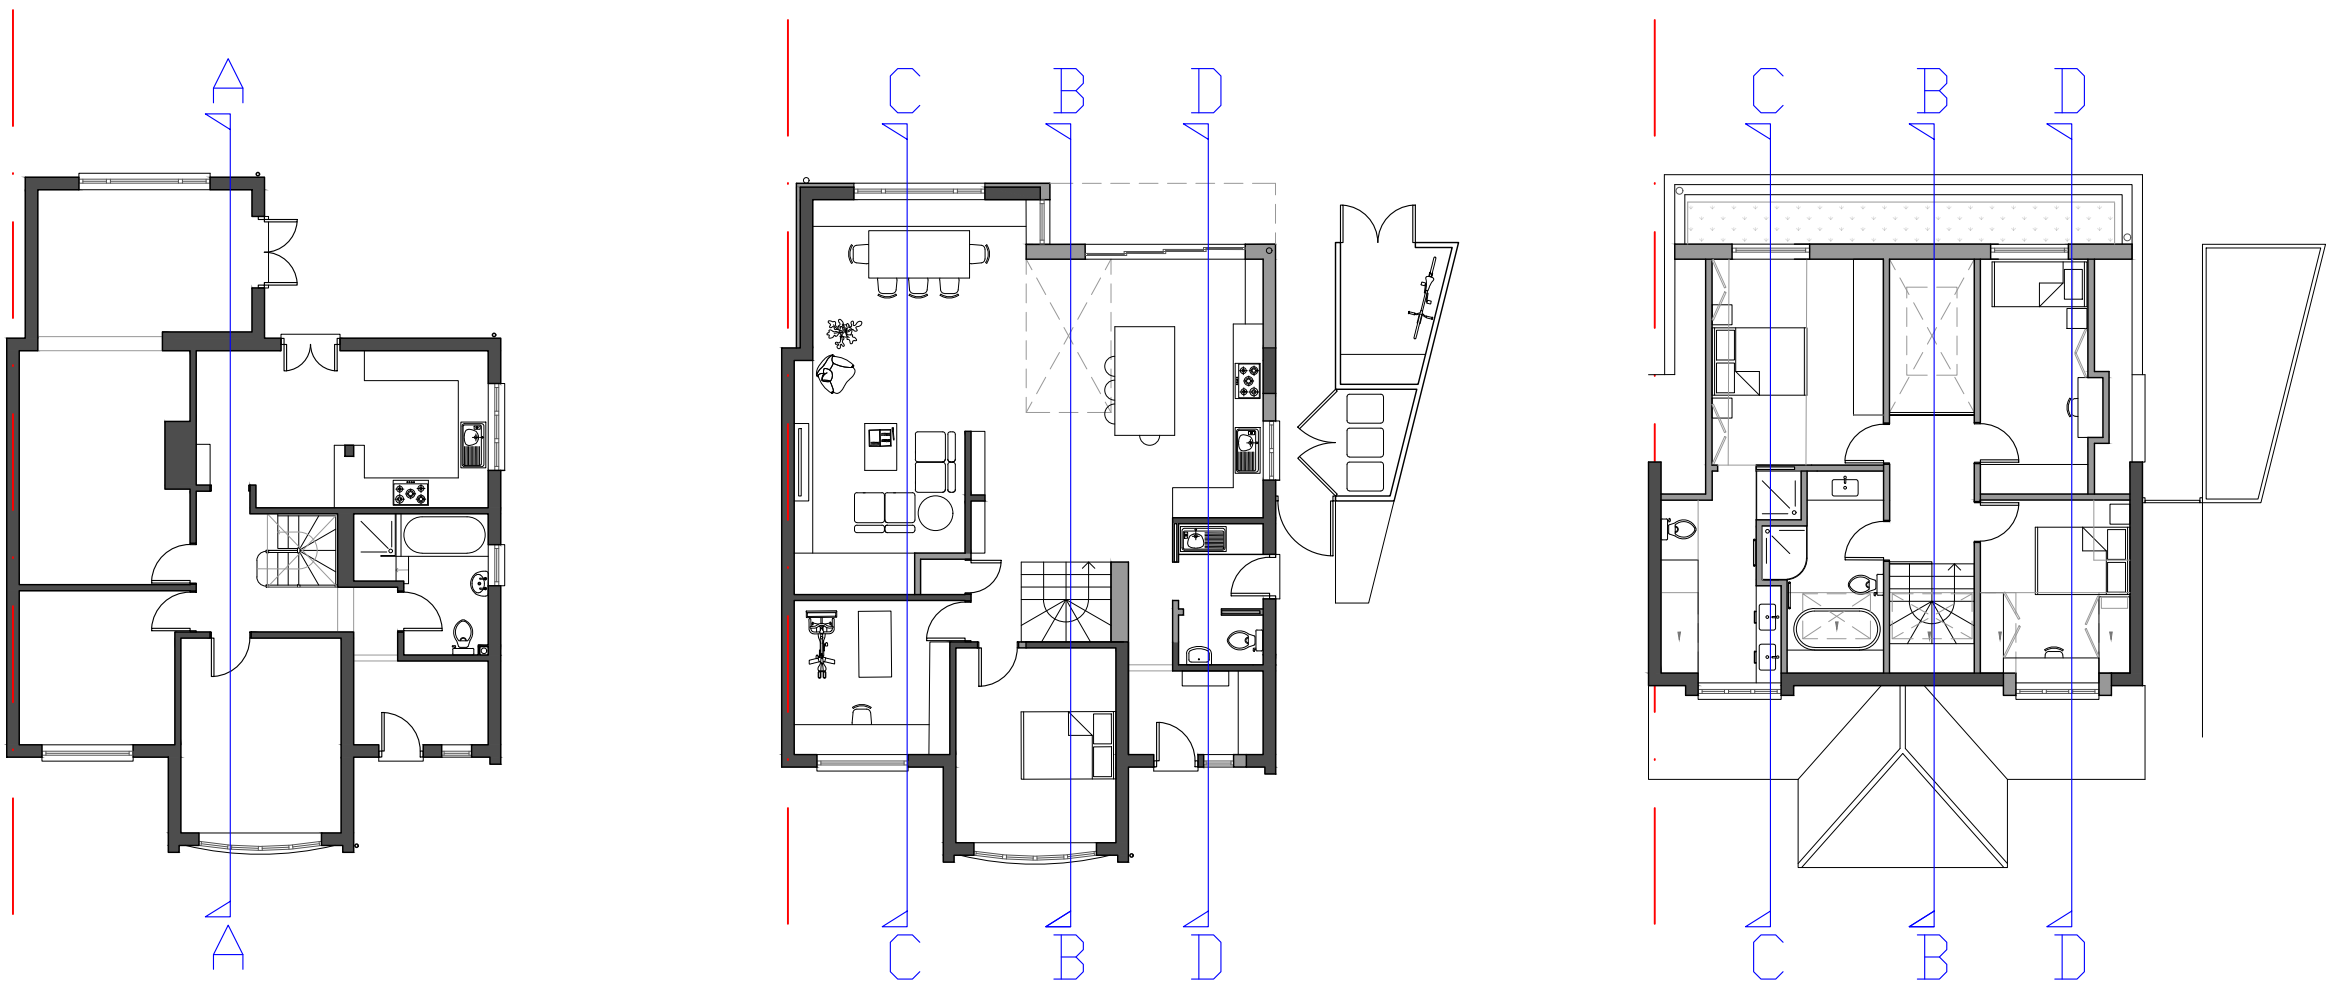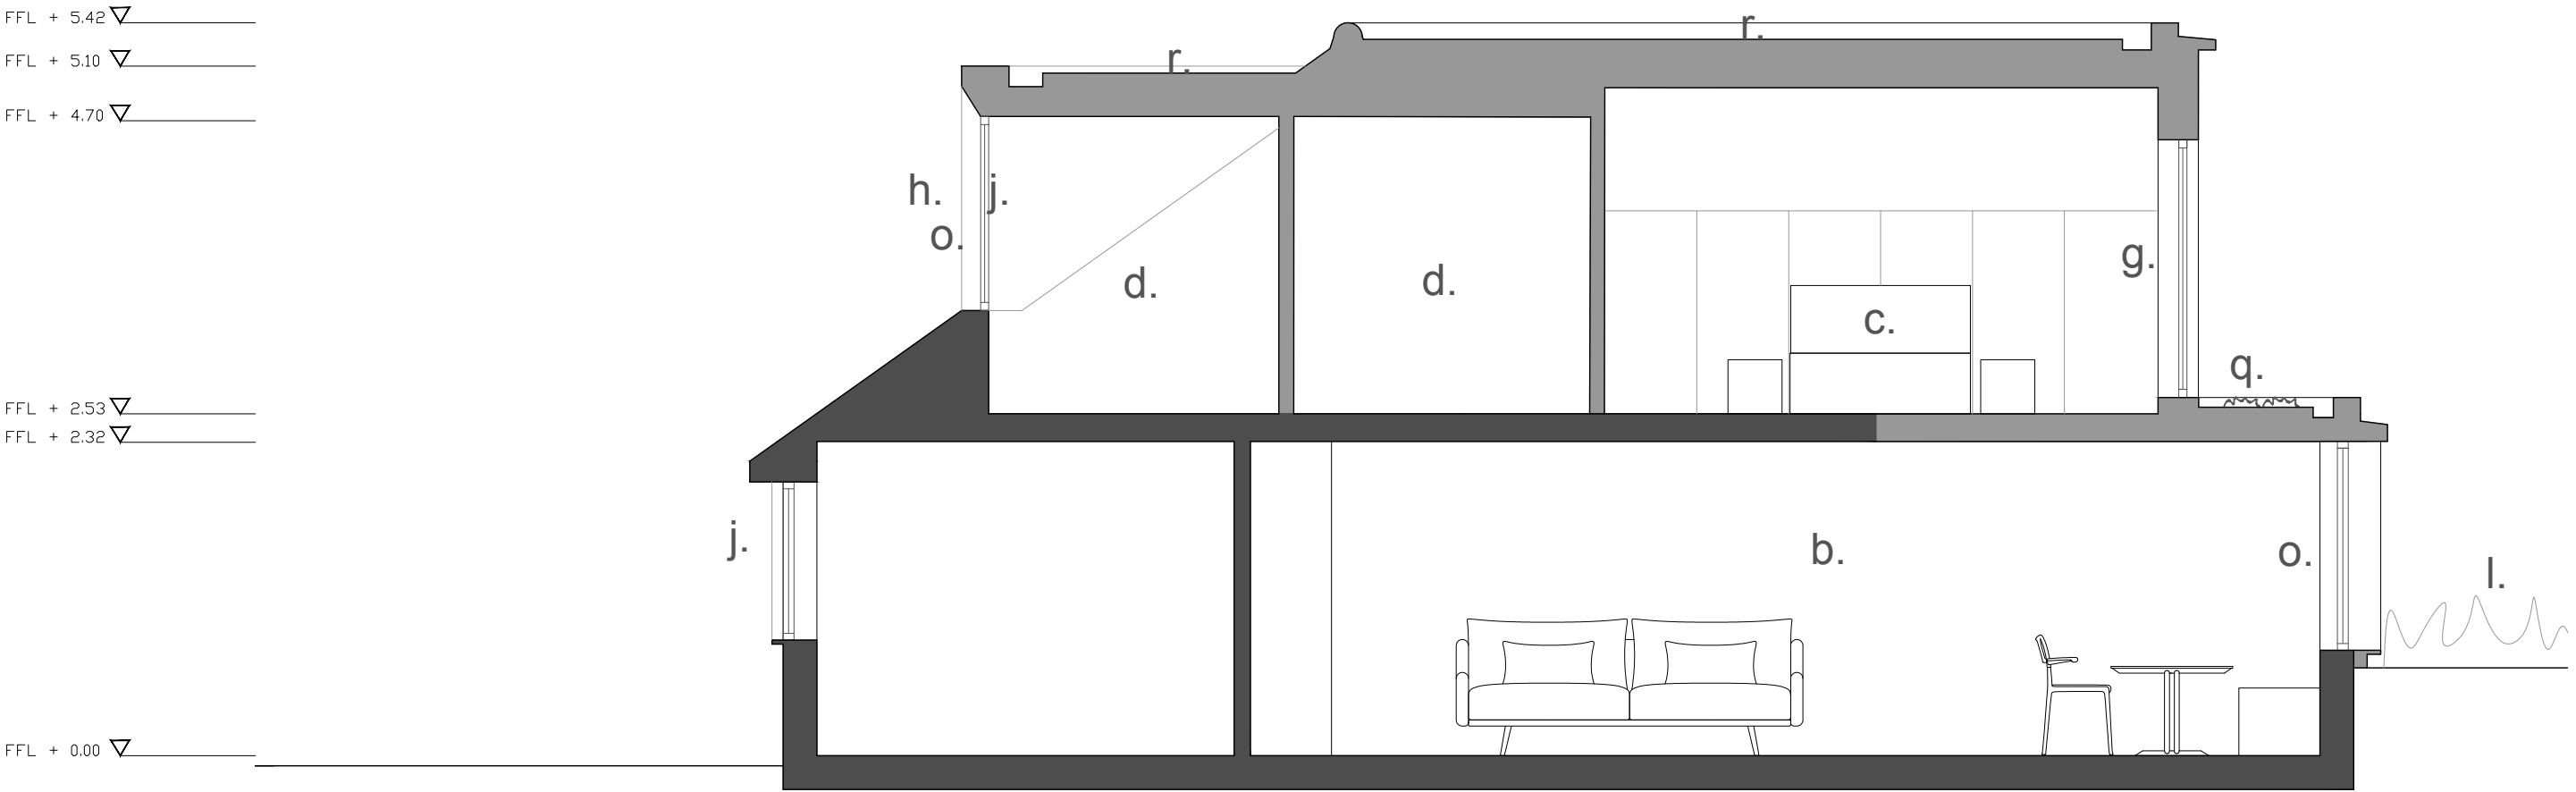

Key Plans (not to scale)

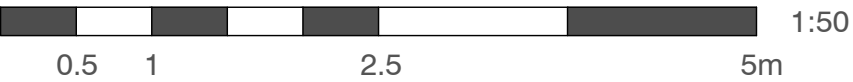

Suite 4a, 30 Bancroft
Hitchin, SG5 1LE
01462 236866
michael@michaelcollinsarchitects.com
www.michaelcollinsarchitects.com

Note: This drawing is copyright.
Note: These layouts are preliminary until further surveys are undertaken.
Note: Scale and boundaries are indicative.
Note: Ownership boundary indicative based on OS data.
Note: Red dotted line is shown as site boundary.
Note: Elevation key plan not to scale.

Michael Collins Architect LLP

31 Manor Crescent

Job No. 227 Proposed Sections

Stage: Stage 3
Status: Planning

REVISION: C Scale 1:50 @:A1

031