



Proposed Section B-B

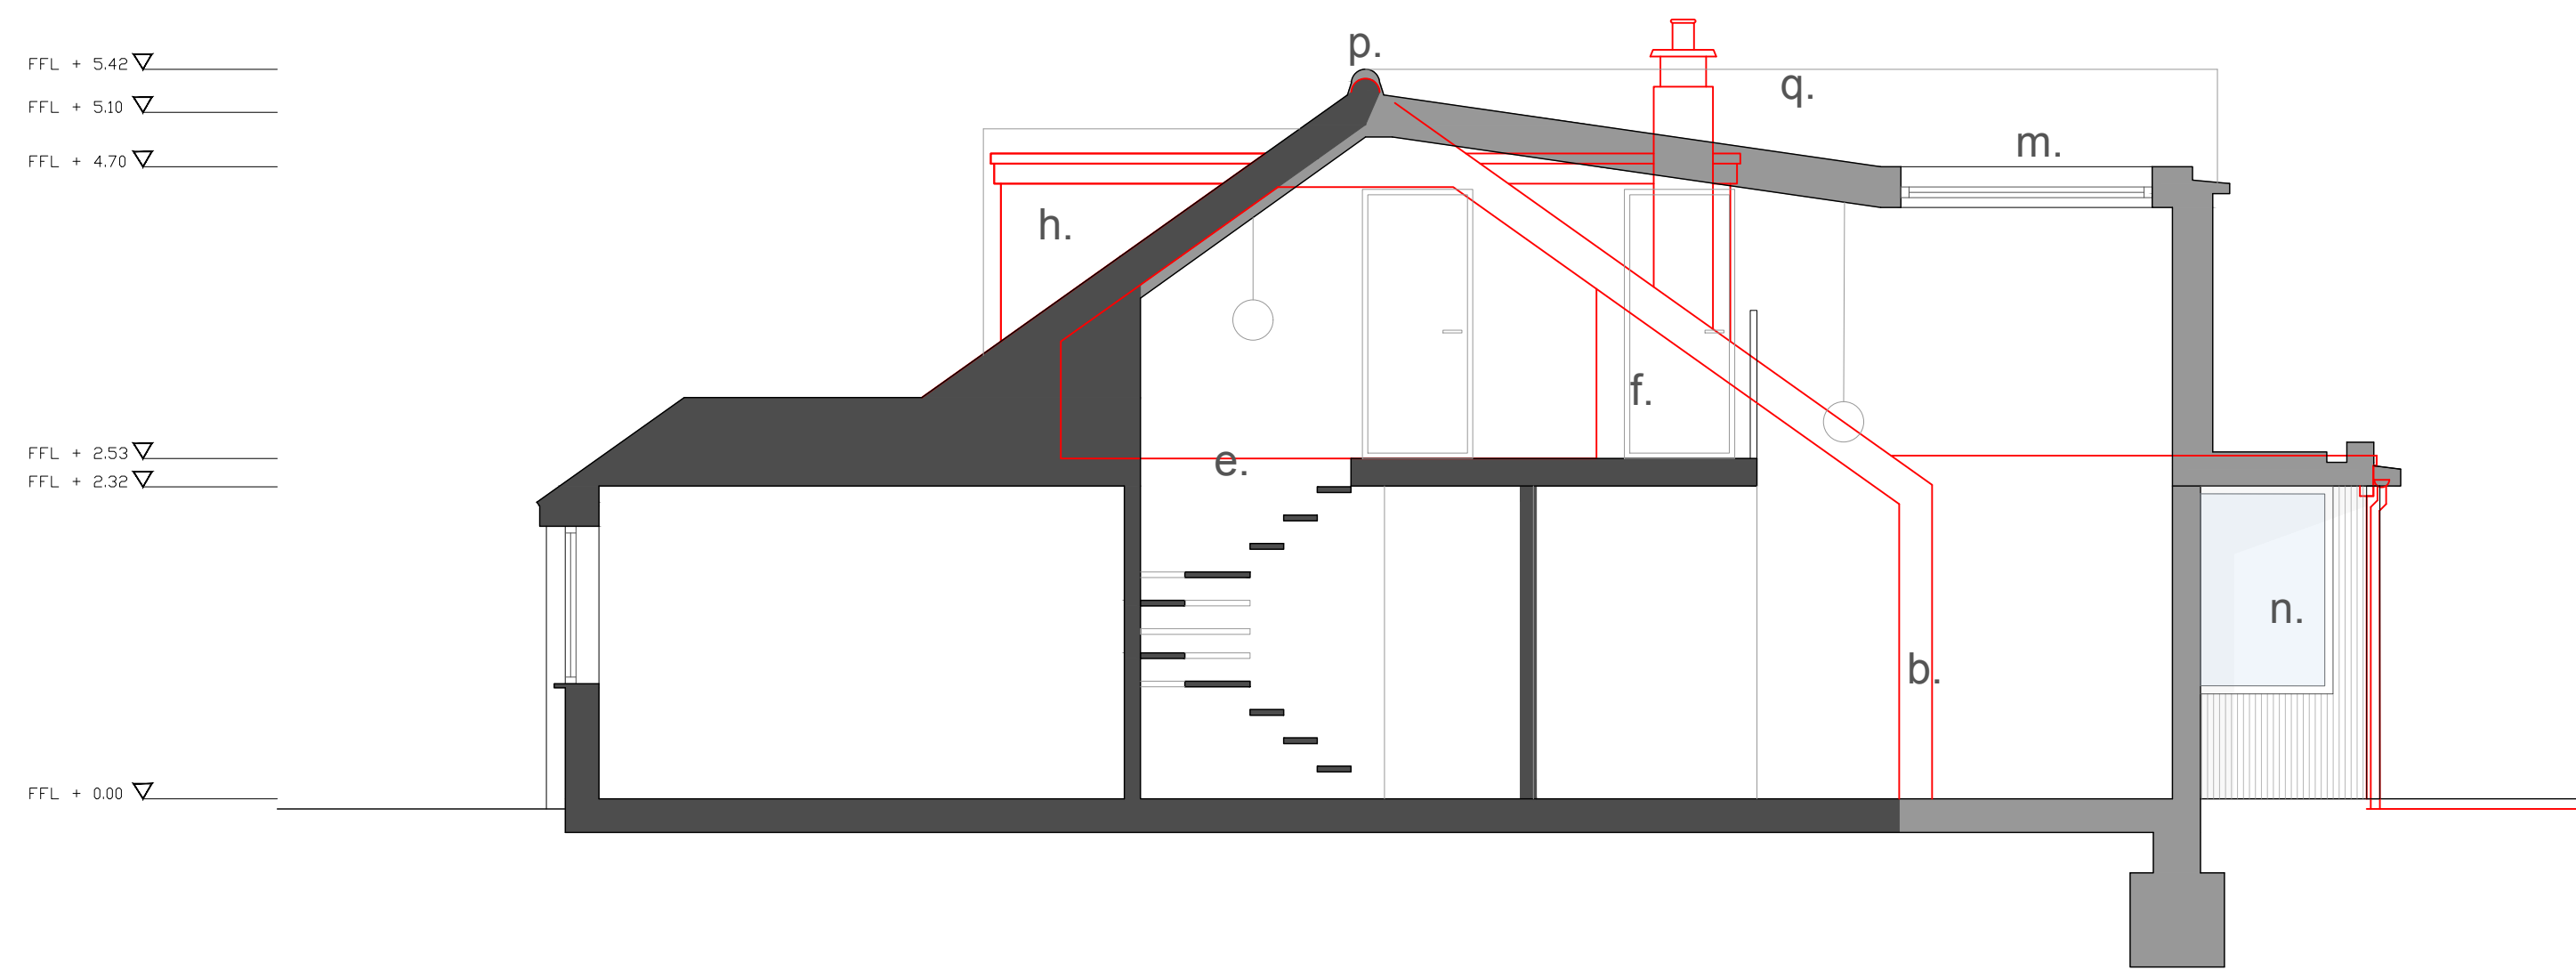


Notes:


- a. New utility room
- b. New living area
- c. New bedroom
- d. New bathroom
- e. New stairvoid and staircase
- f. New gallery landing
- g. New mid-line openable aluminium glazing
- h. Existing dormer, re-insulated & re-clad
- i. New dormer
- j. New/replacement casement window
- k. New aluminium sliding doors
- l. Ground built up to under window level
- m. New rooflight
- n. New mid-line fixed aluminium glazing
- o. New mid-line aluminium sliding window
- p. Ridge raised 70mm
- q. New seedum roof
- r. New EPDM gravel roof

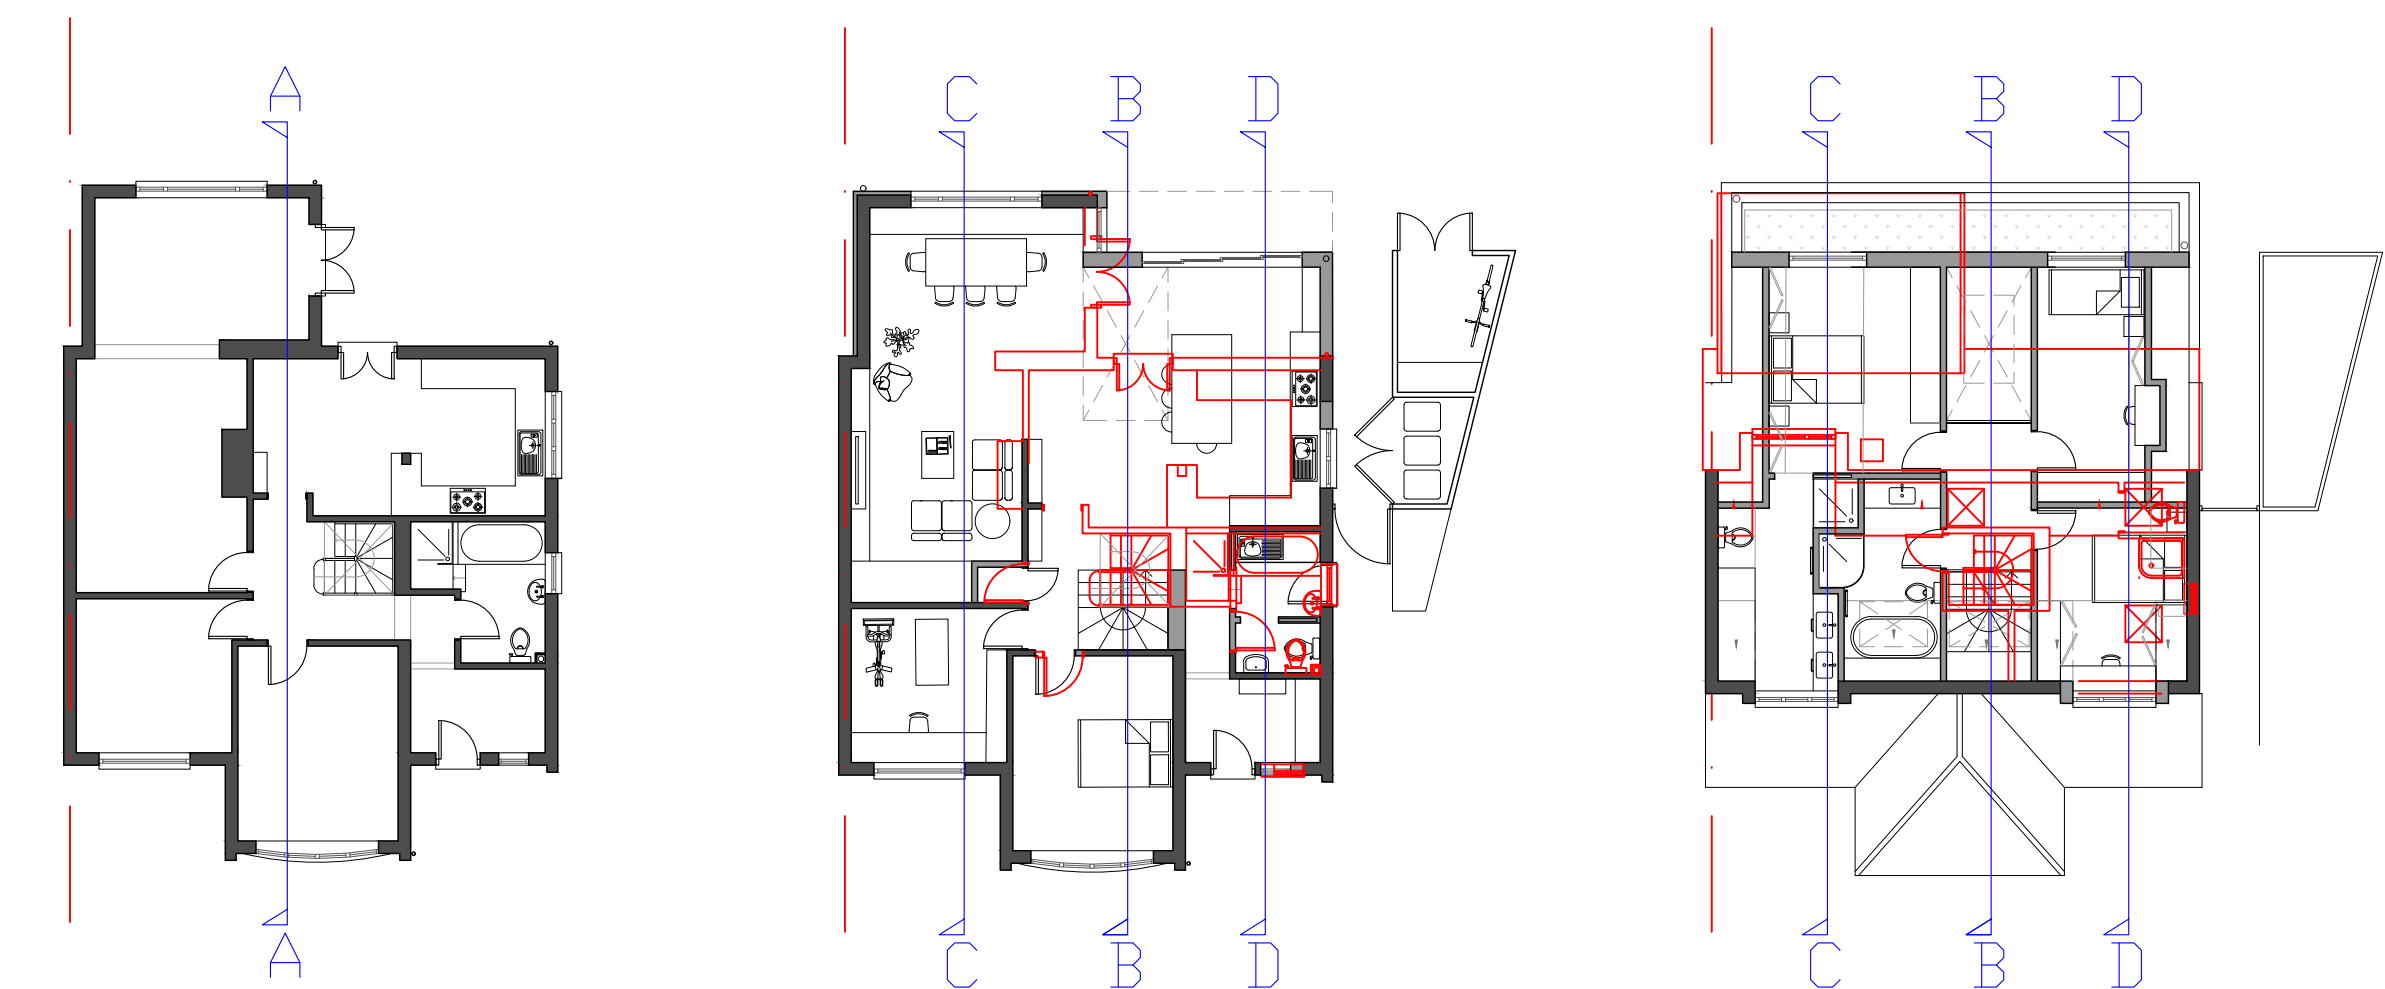


Key Plans (not to scale)

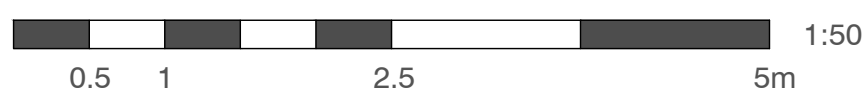

Proposed Section D-D

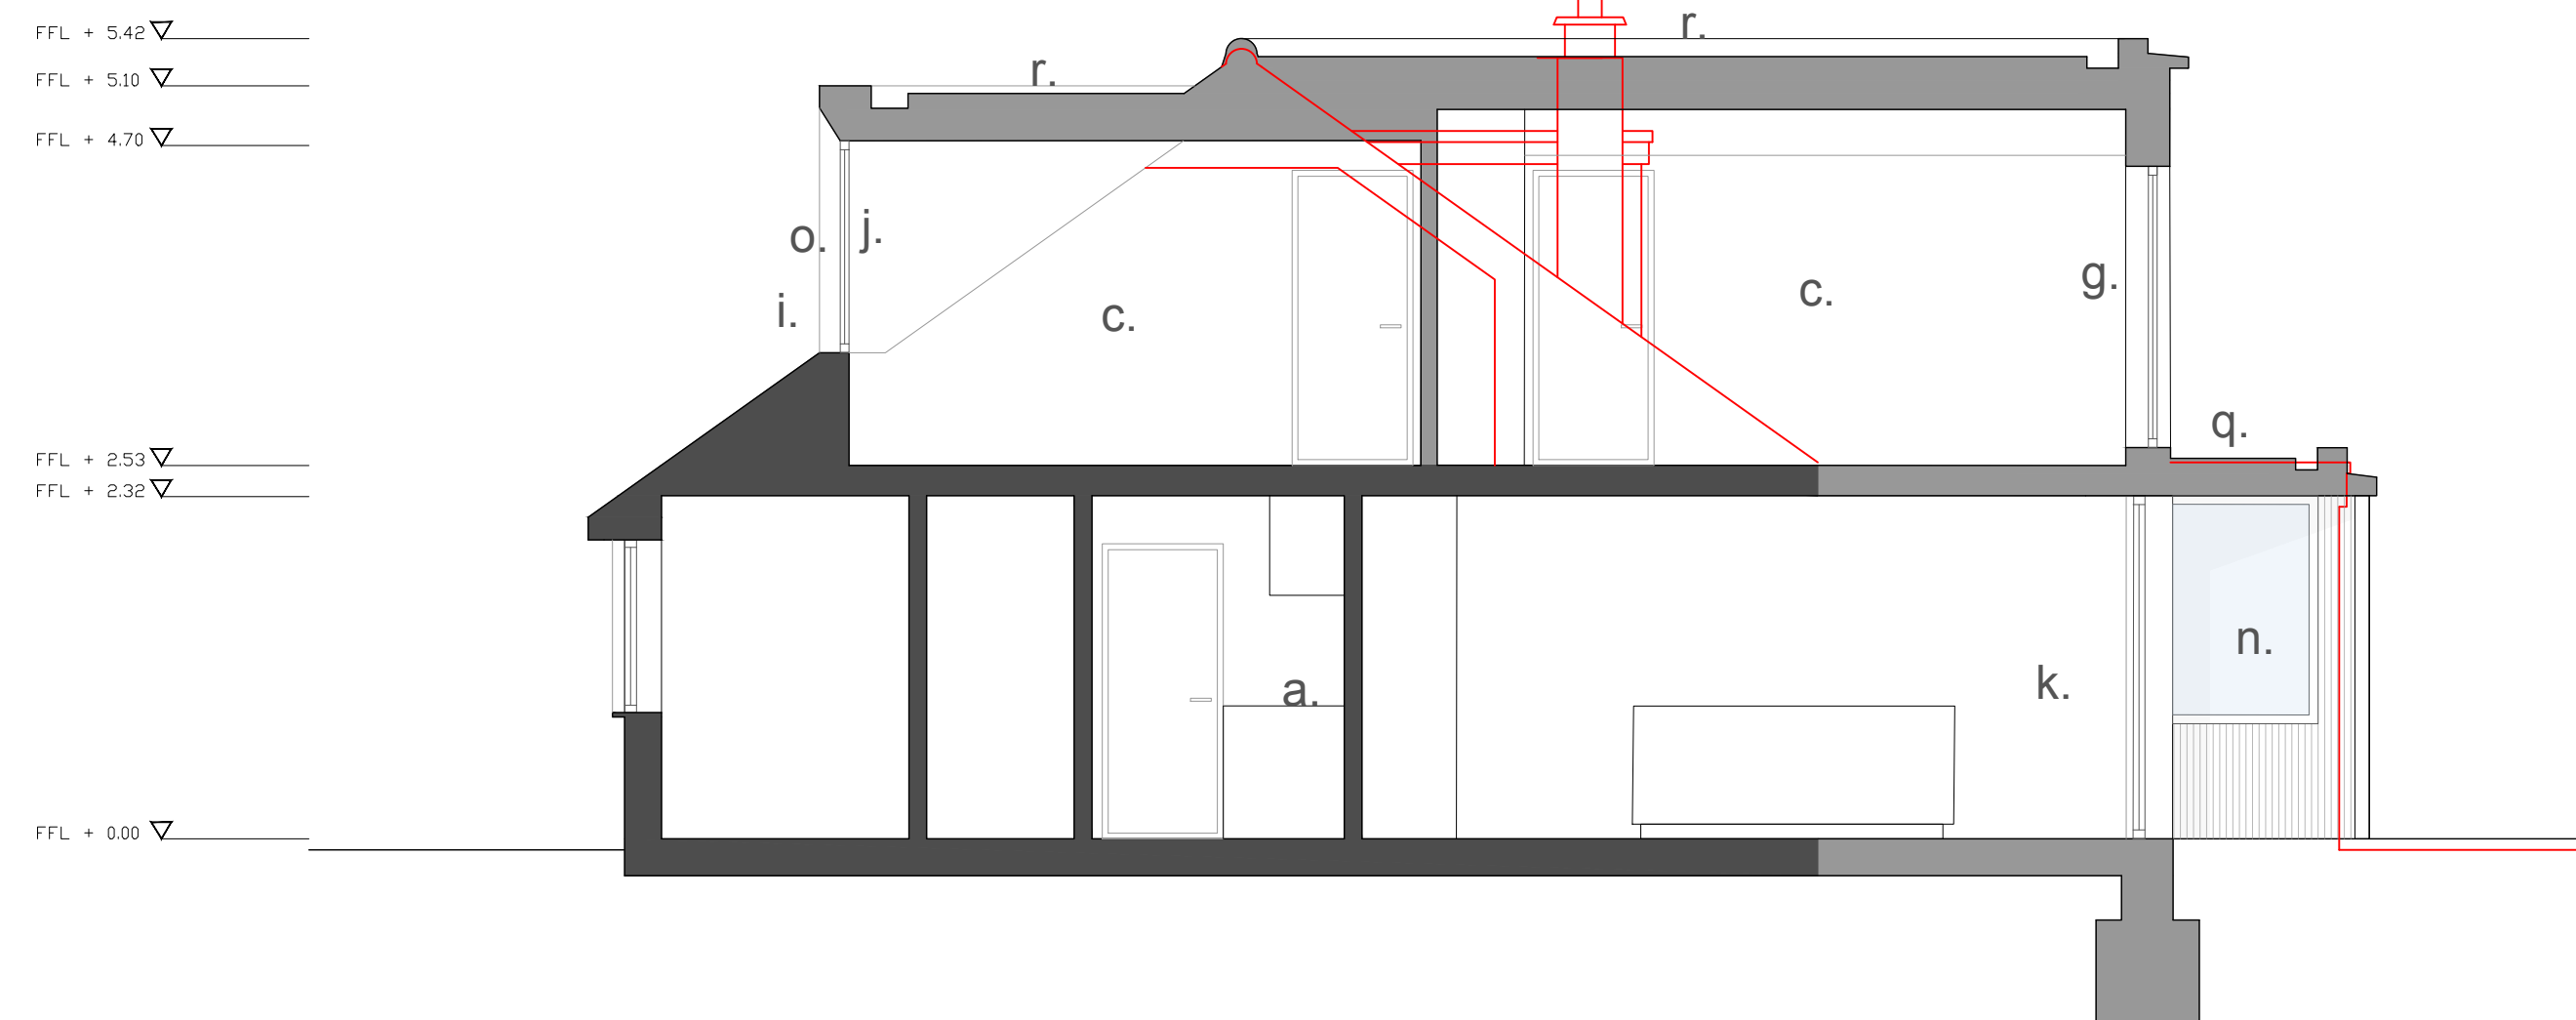

Proposed Section C-C

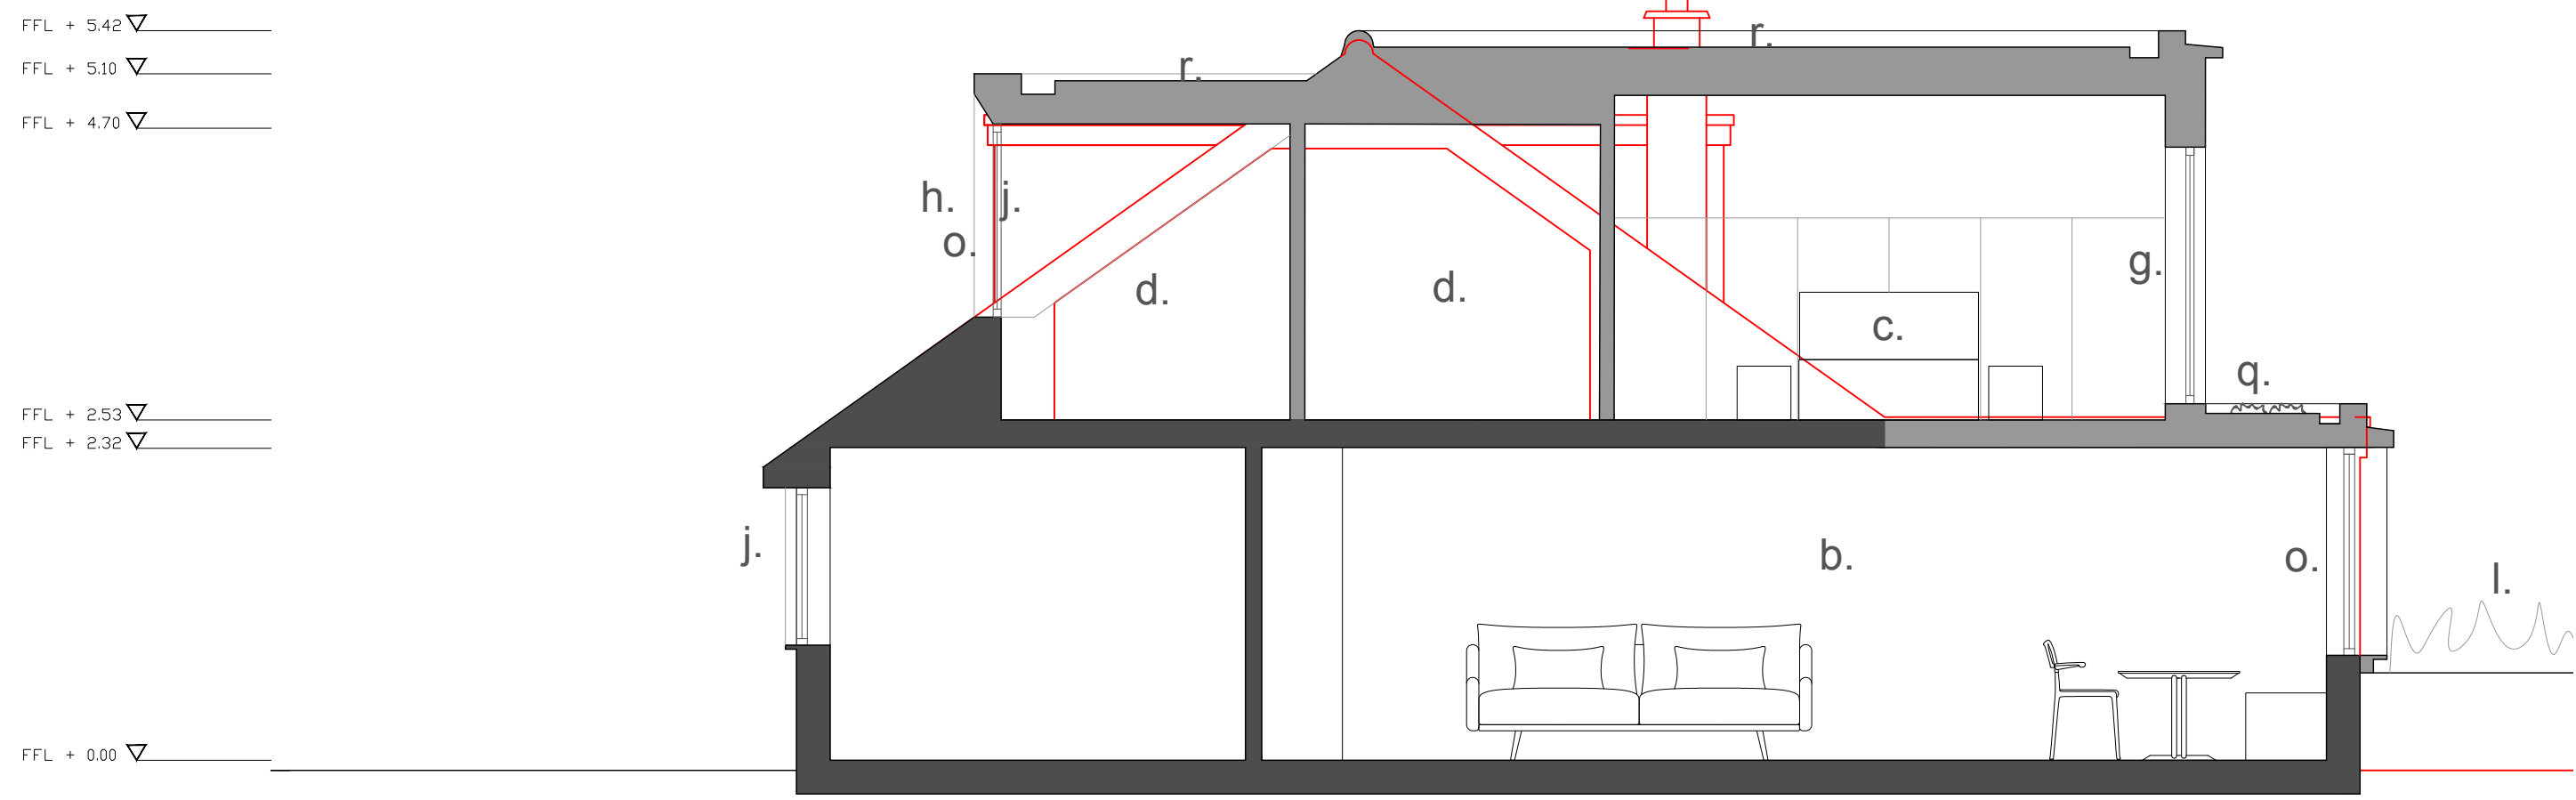

Note: This drawing is copyright.  
Note: These layouts are preliminary until further surveys are undertaken.  
Note: Scale and boundaries are indicative.  
Note: Ownership boundary indicative based on OS data.  
Note: Red dotted line is shown as site boundary.  
Note: Elevation key plan not to scale.

Suite 4a, 30 Bancroft  
Hitchin, SG5 1LE  
01462 236866  
michael@michaelcollinsarchitects.com  
www.michaelcollinsarchitects.com

Michael Collins Architect LLP

31 Manor Crescent

Job No.  
**227** Proposed Sections

Stage: Stage 3  
Status: Planning

**031**

REVISION: C  
Scale 1:50 @:A1