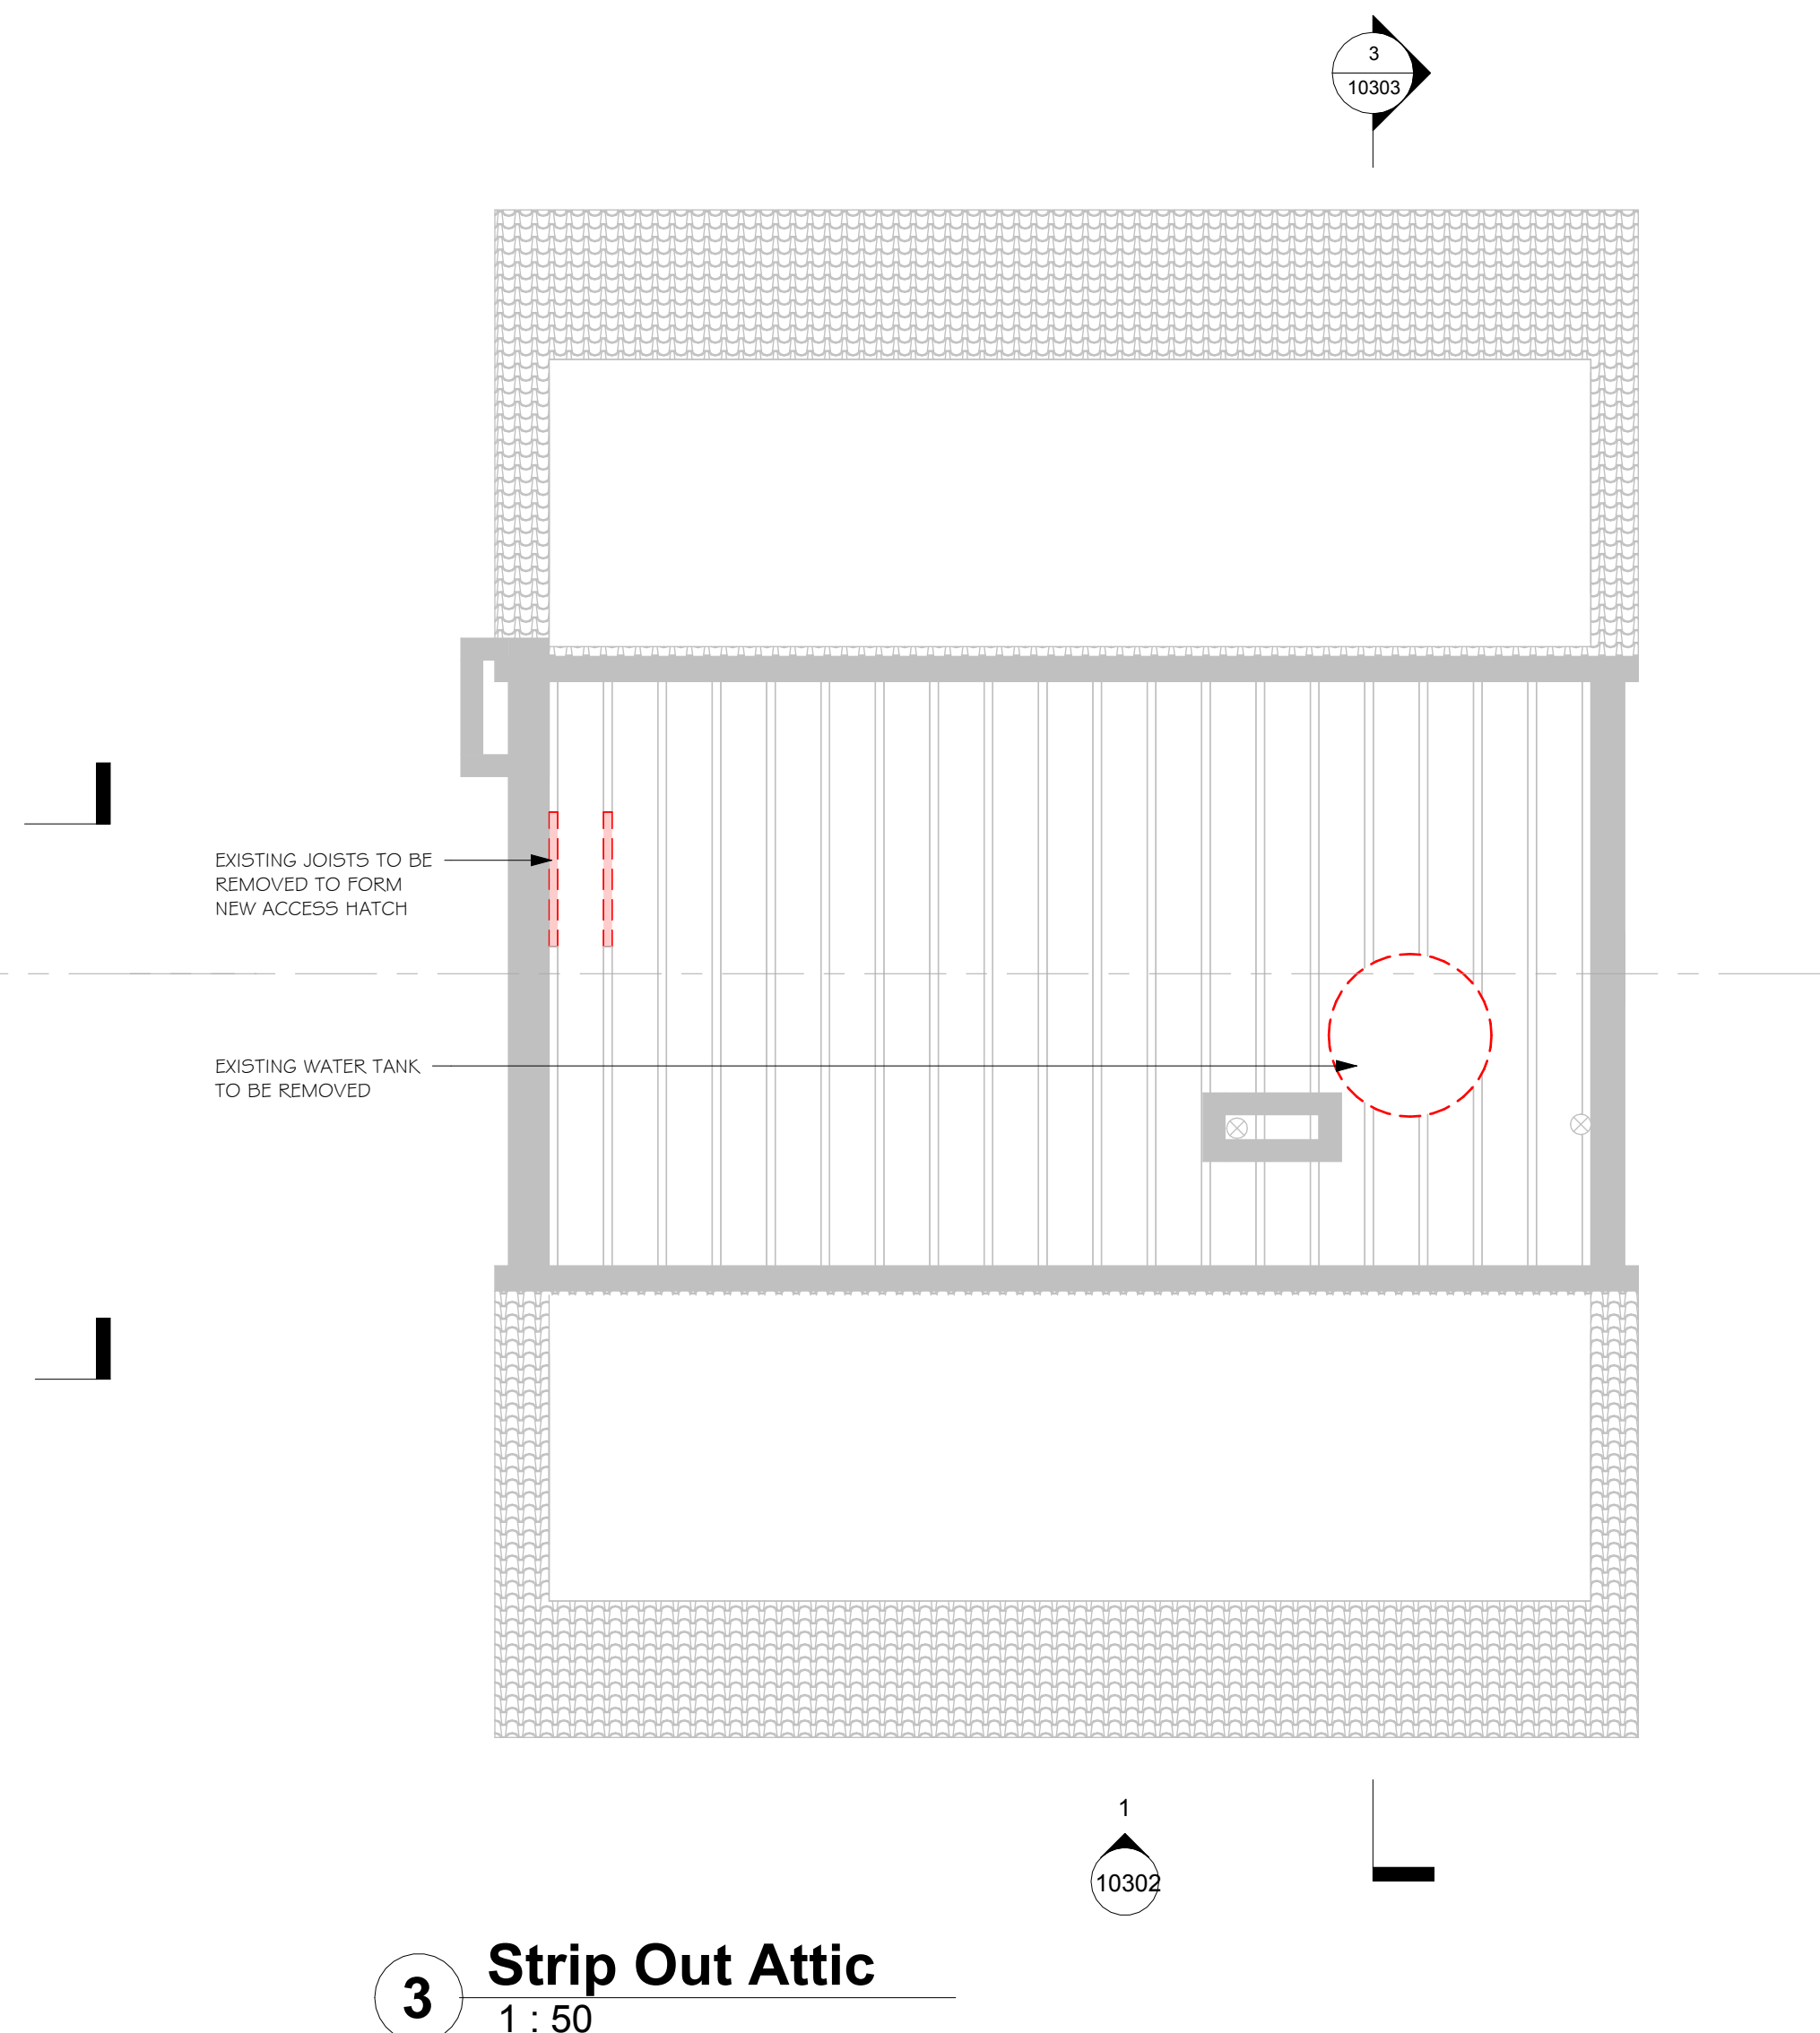
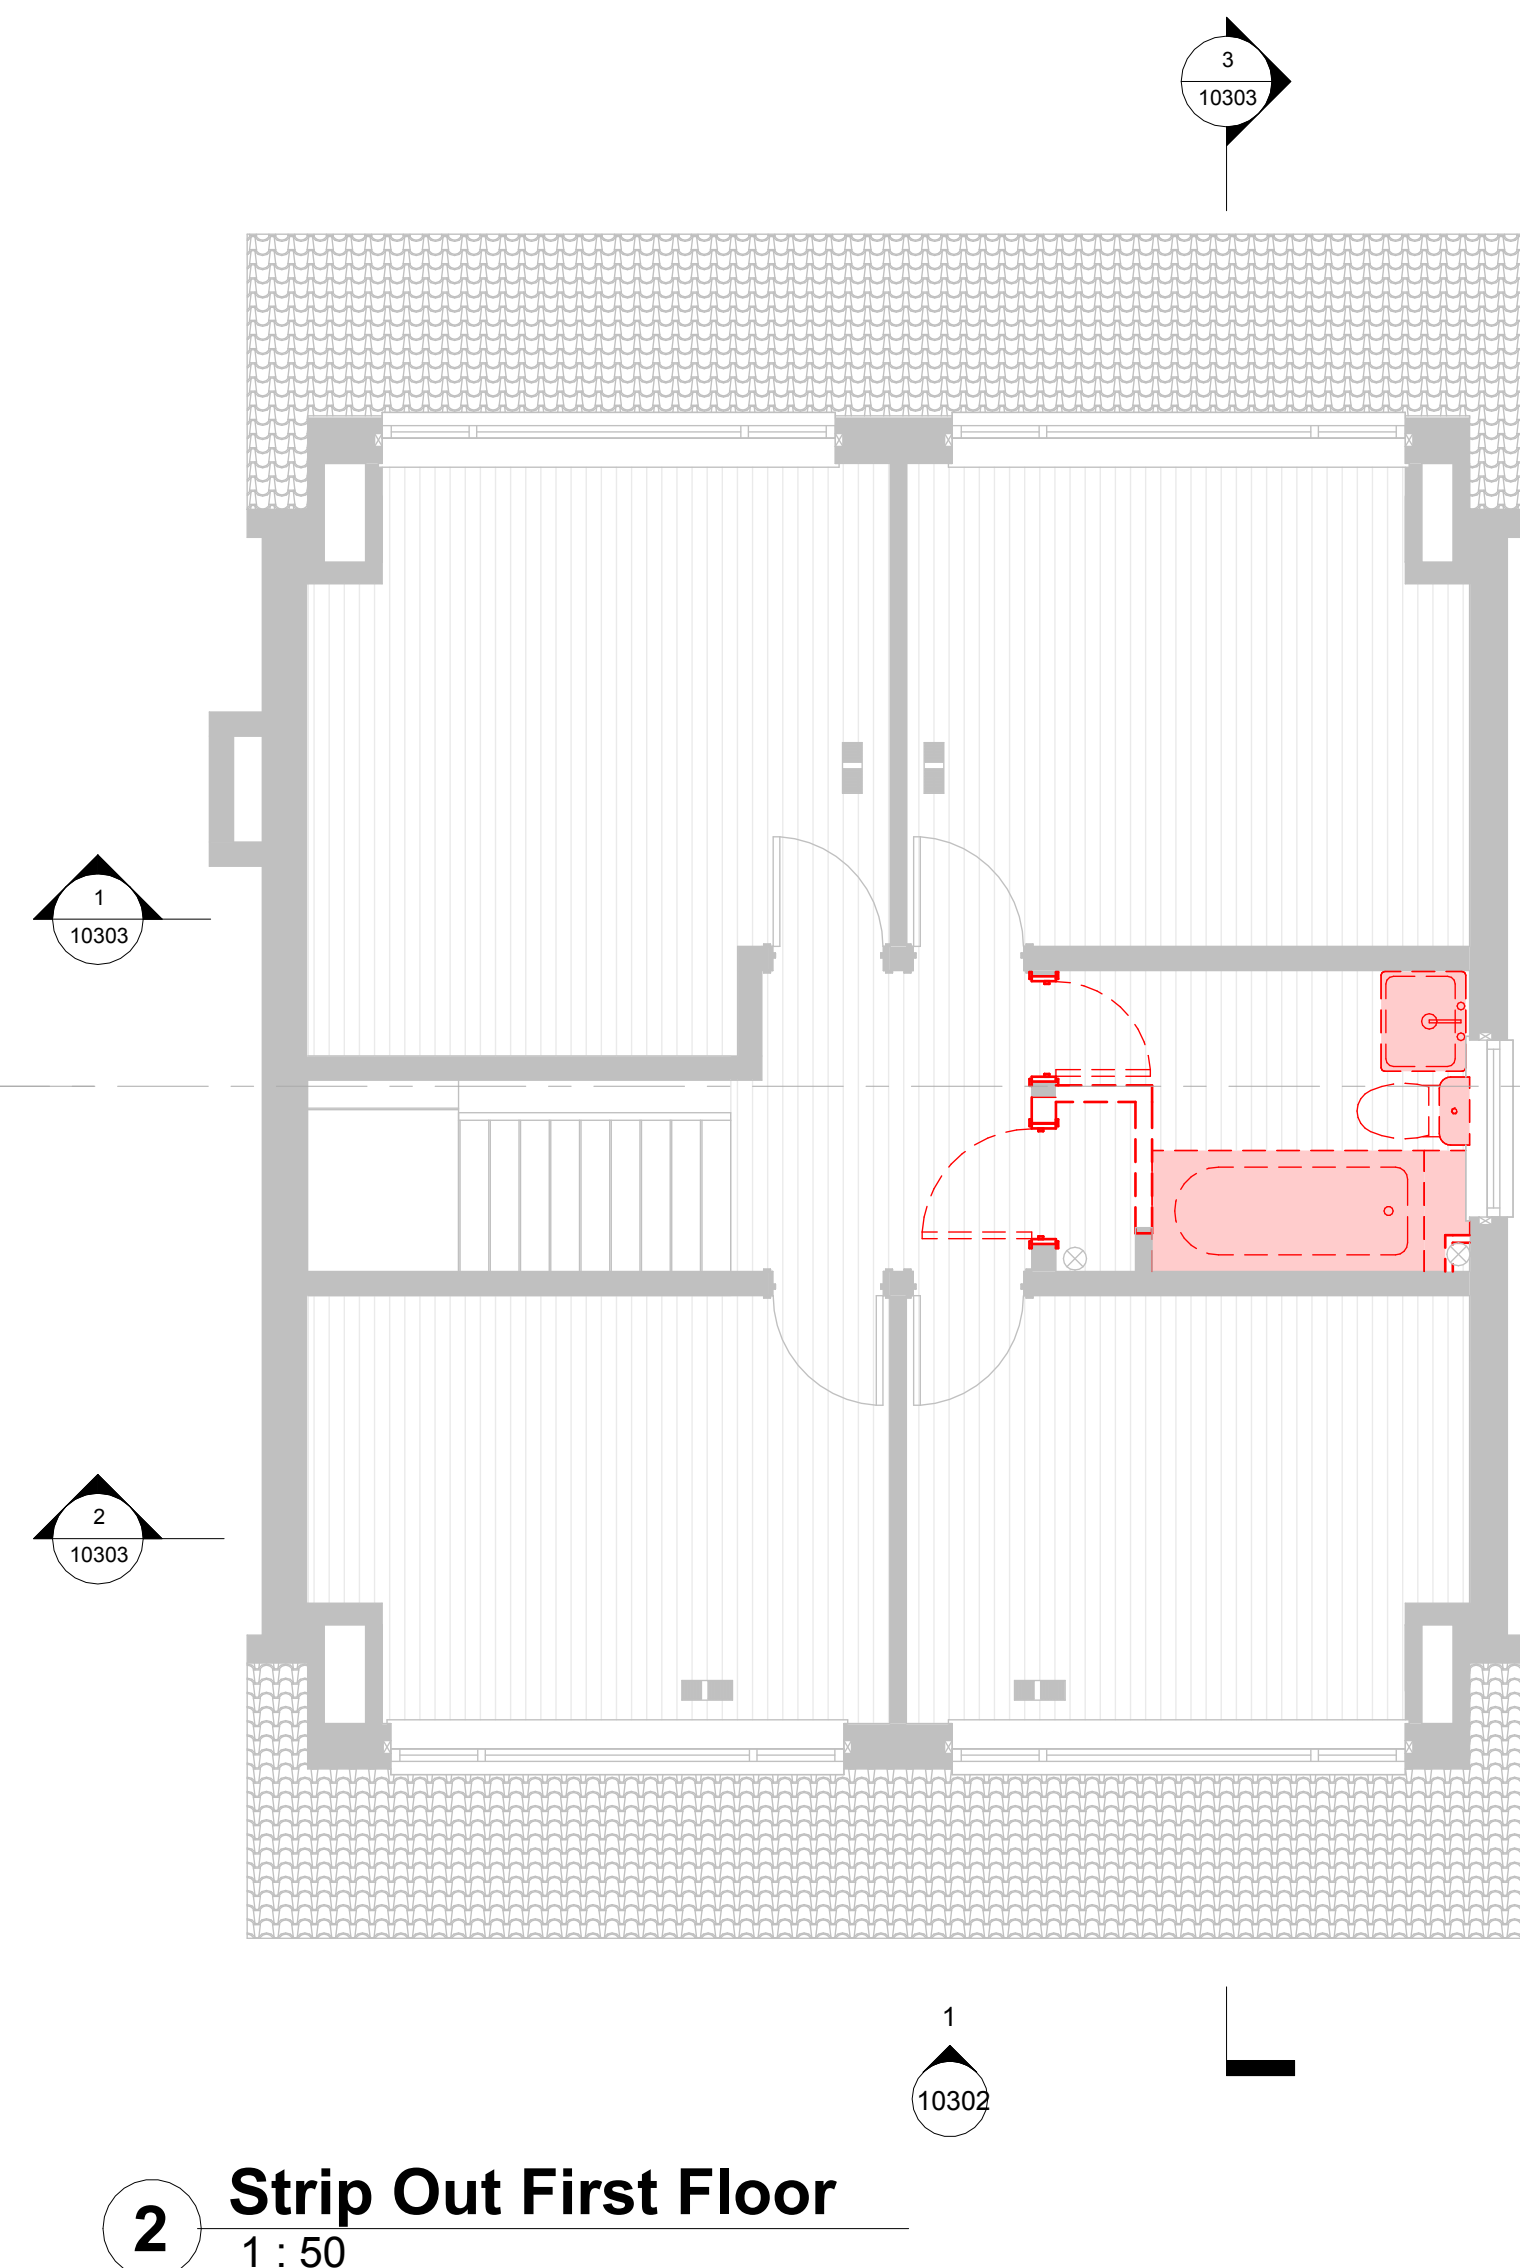
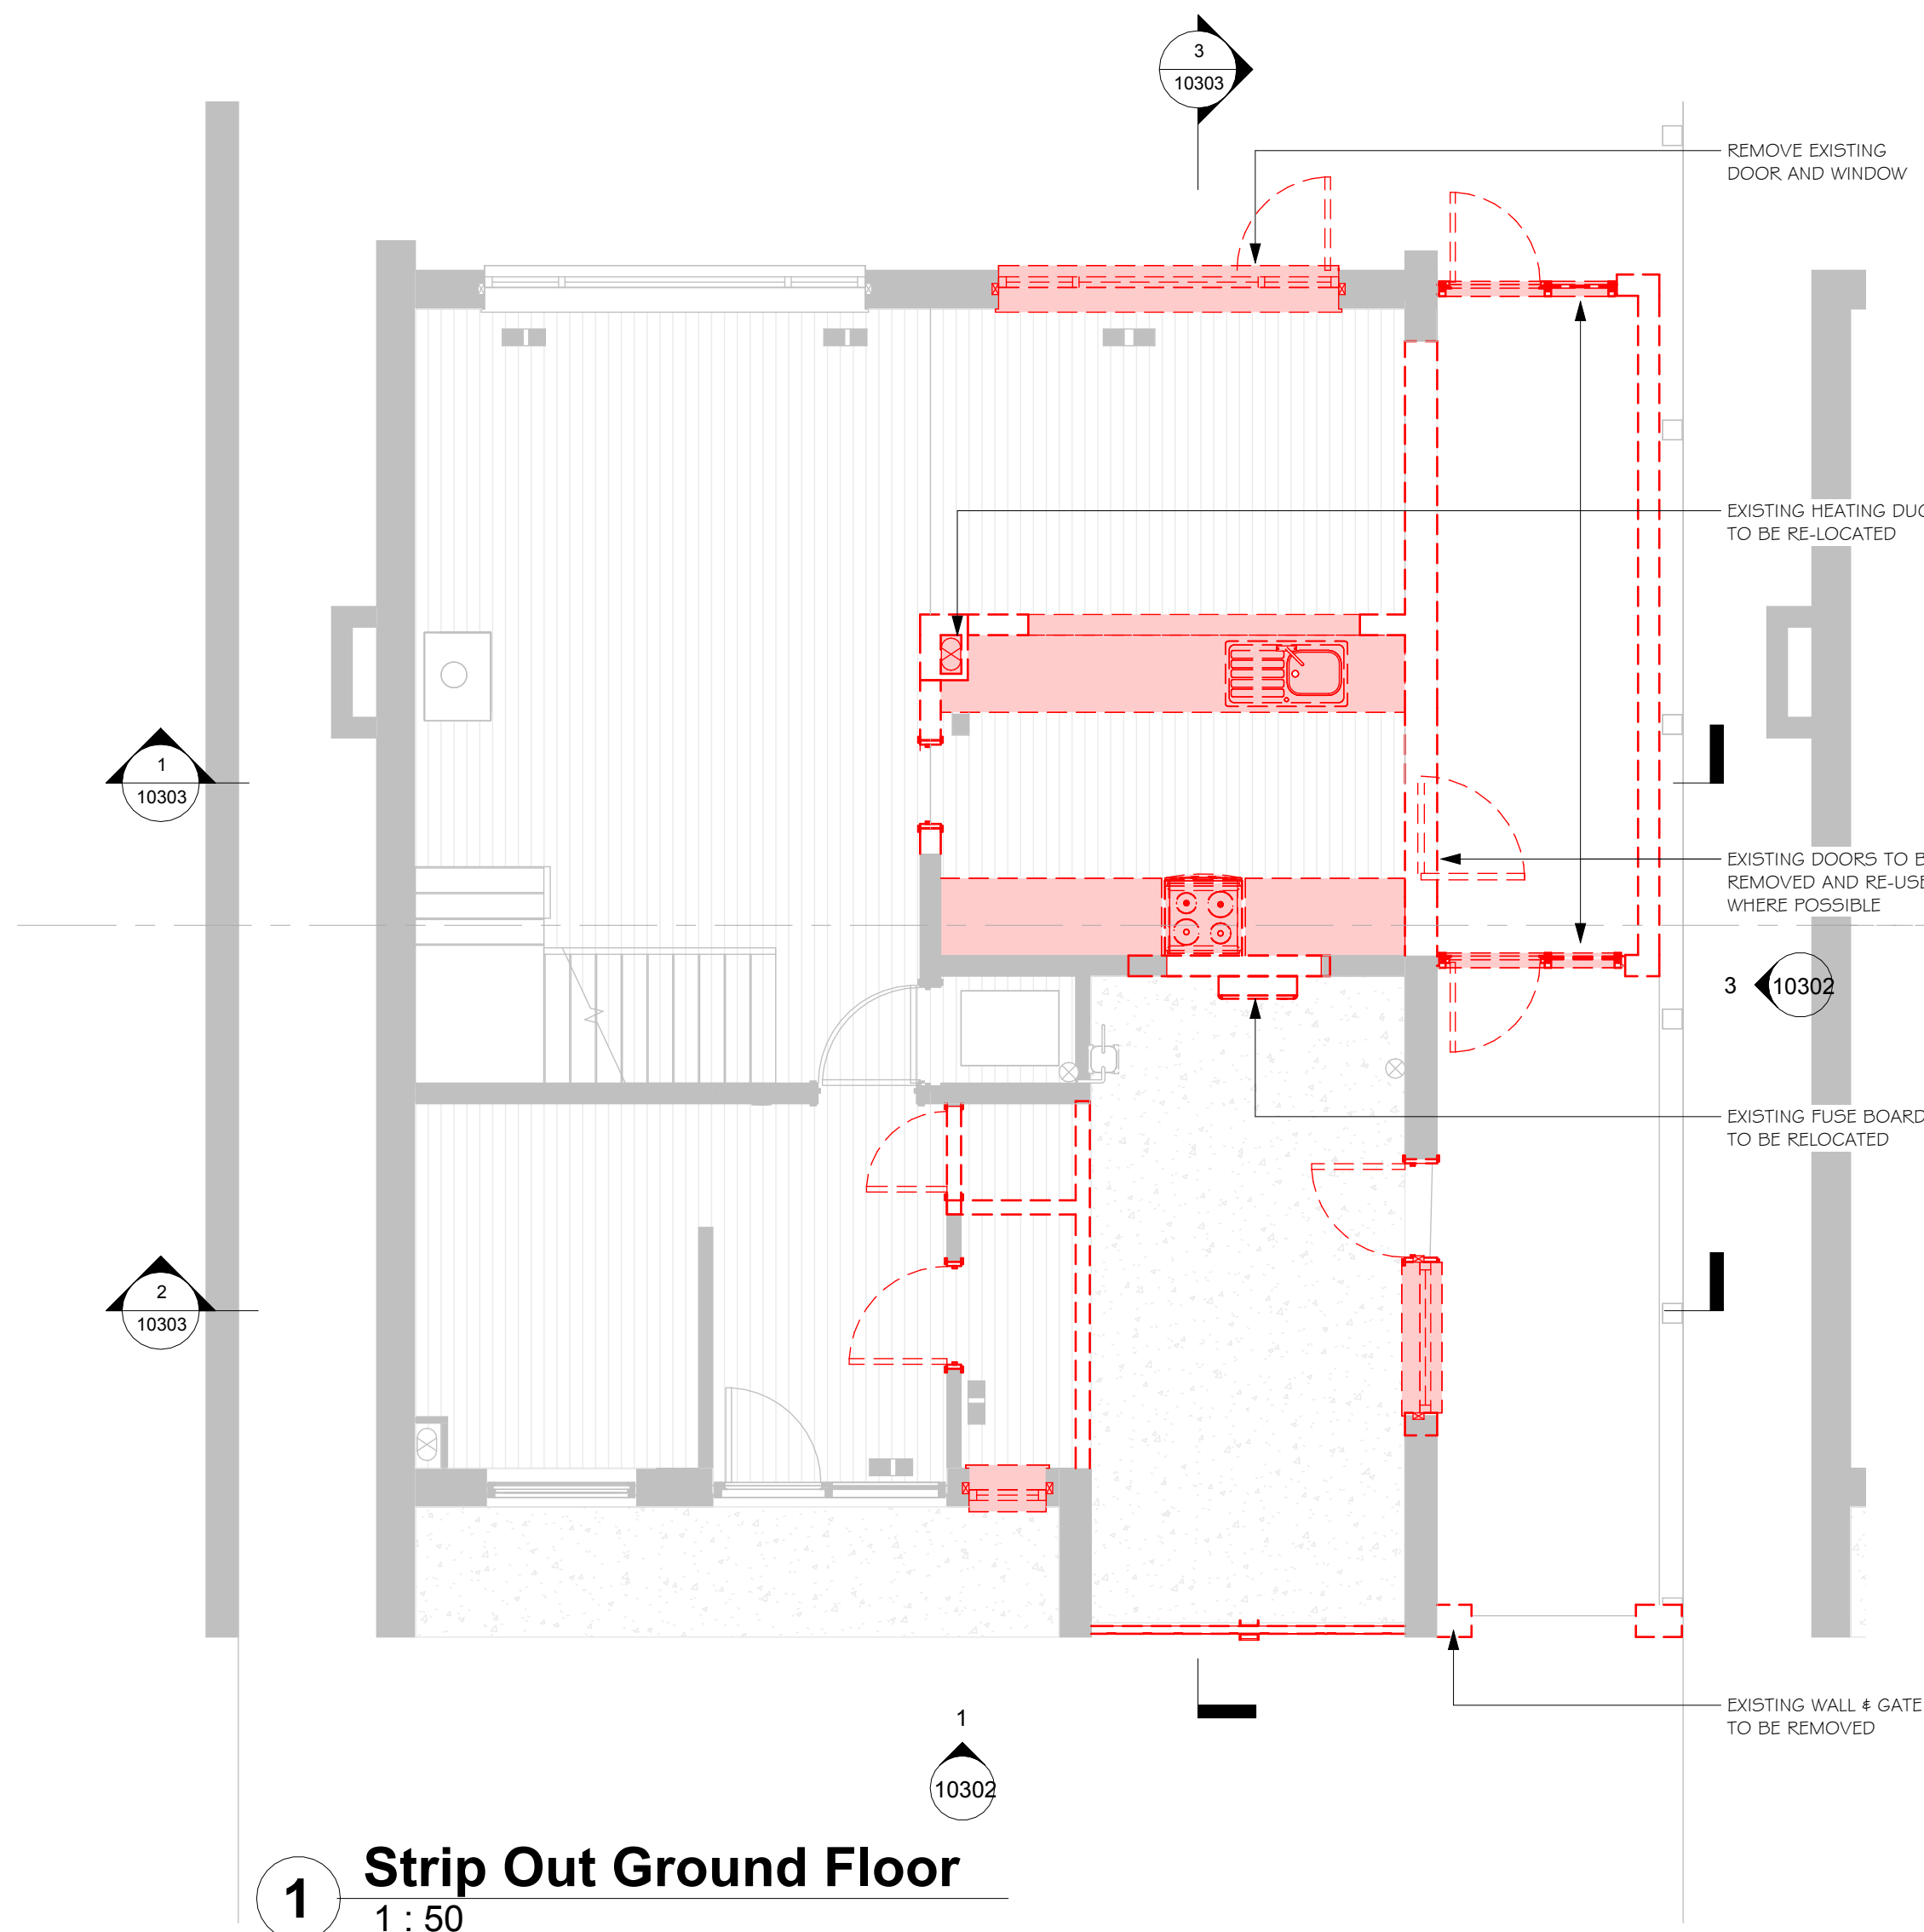


ISSUED FOR PLANNING		ALF	25.04.25
Revision	Description	Drawn	Date

Client: Fraser's Residence

Title: Strip Out and Demolition Plans

Number: 29102024_10200

Project Status: Proposed

Revision: -

First Issue Date:

Project Site: 23 Cherry Drive
Royston
SG8 7DL

Scale: 1 : 50 @ A1