



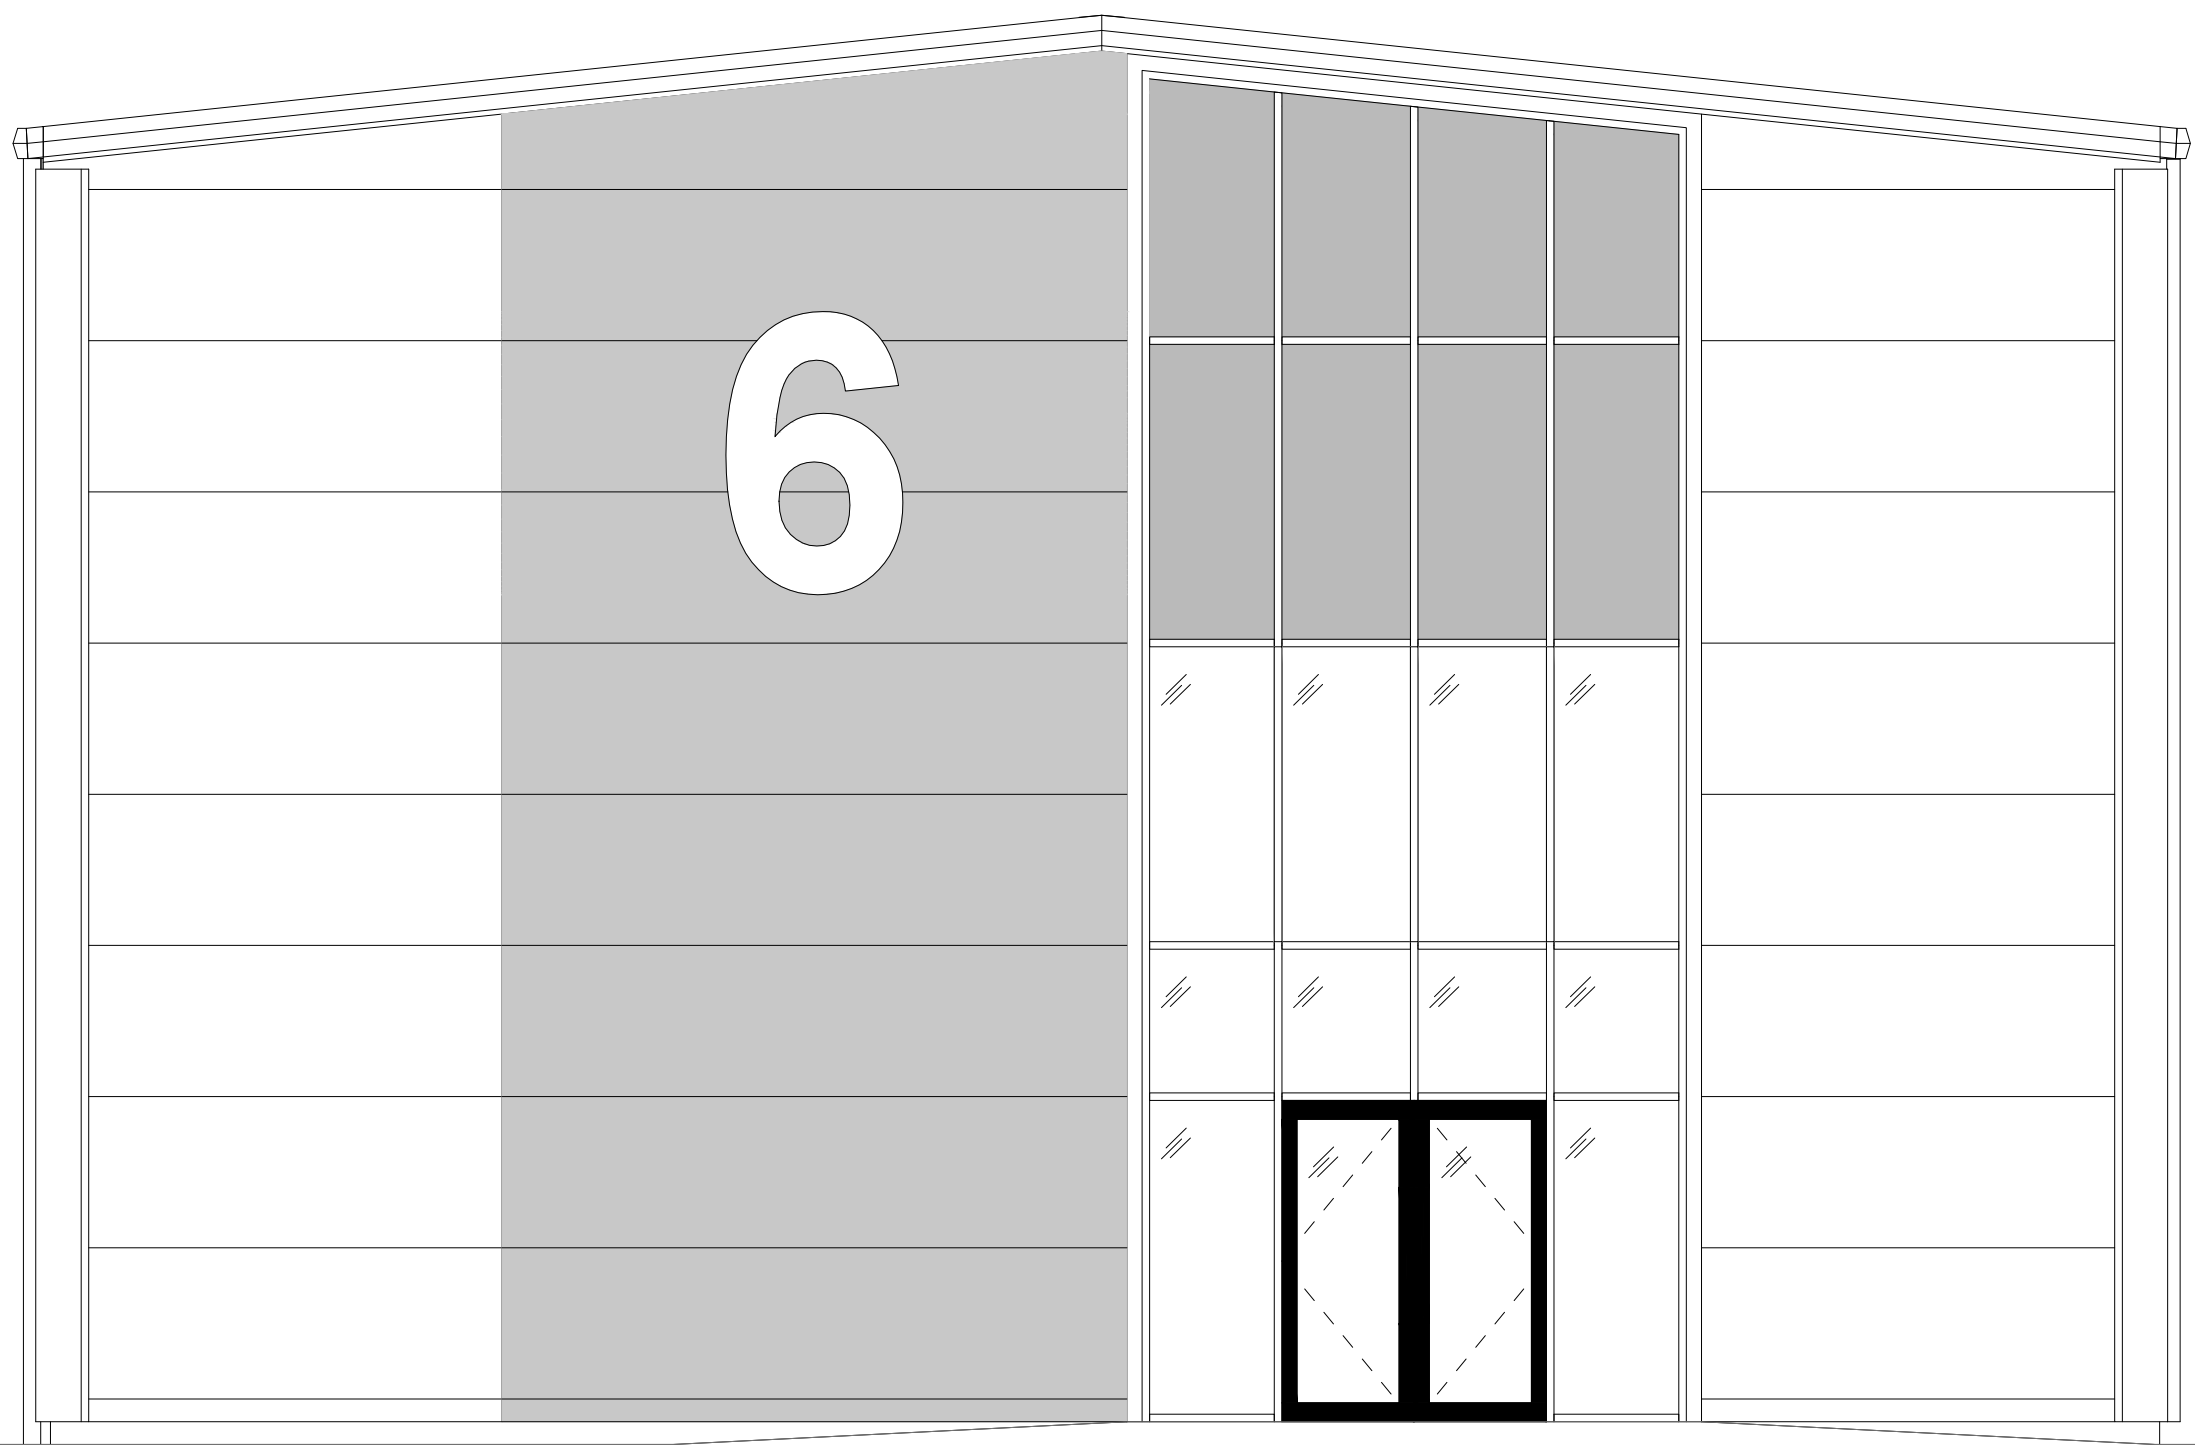


EXISTING ELEVATION A-A (1:50)

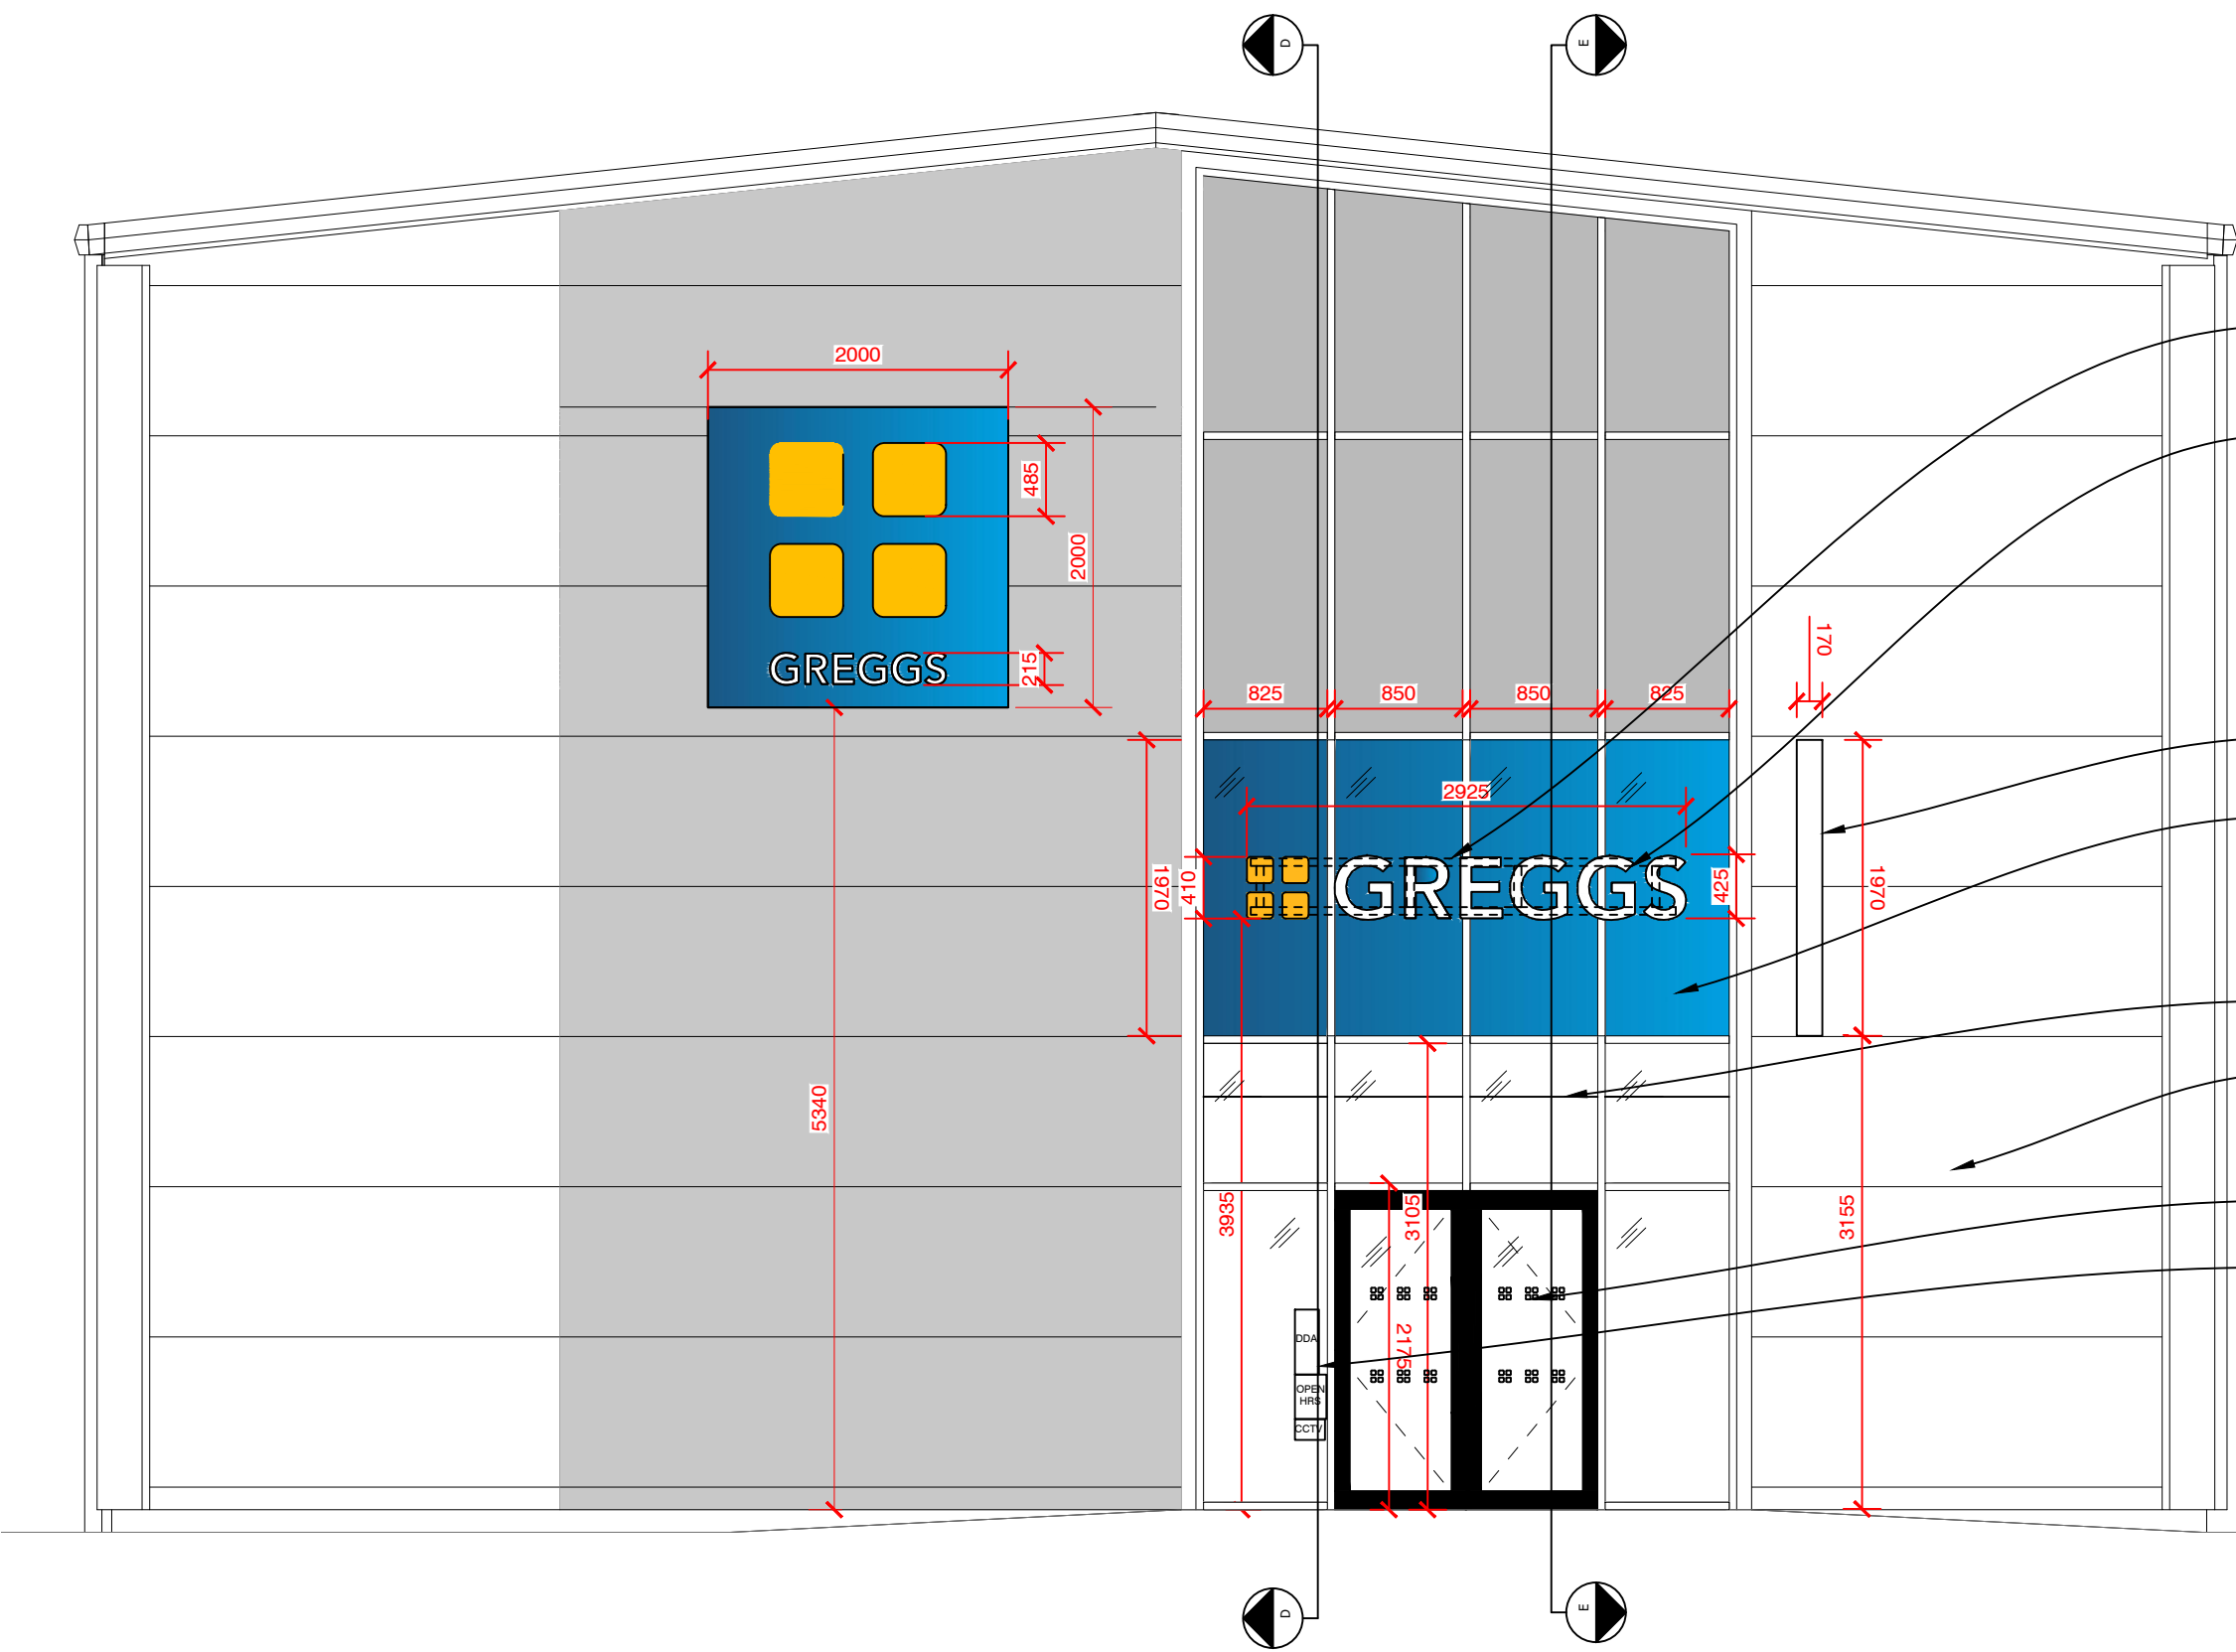

PROPOSED ELEVATION A-A (1:50)

PROJECTING BOX SIGN; 1970 X 680MM.
SIGANGE PANEL BLUE TO BE VINYL RAL
5019 WITH 65% HORIZONTAL GRADIENT TO
PANTONE PROCESSED CYAN. WHITE
'GREGGS' LETTERING, ORANGE QUATTRO
DOTS TO PANTONE 1235C. REFER TO
SIGNAGE CONTRACTOR DRAWINGS FOR
FURTHER DETAILS

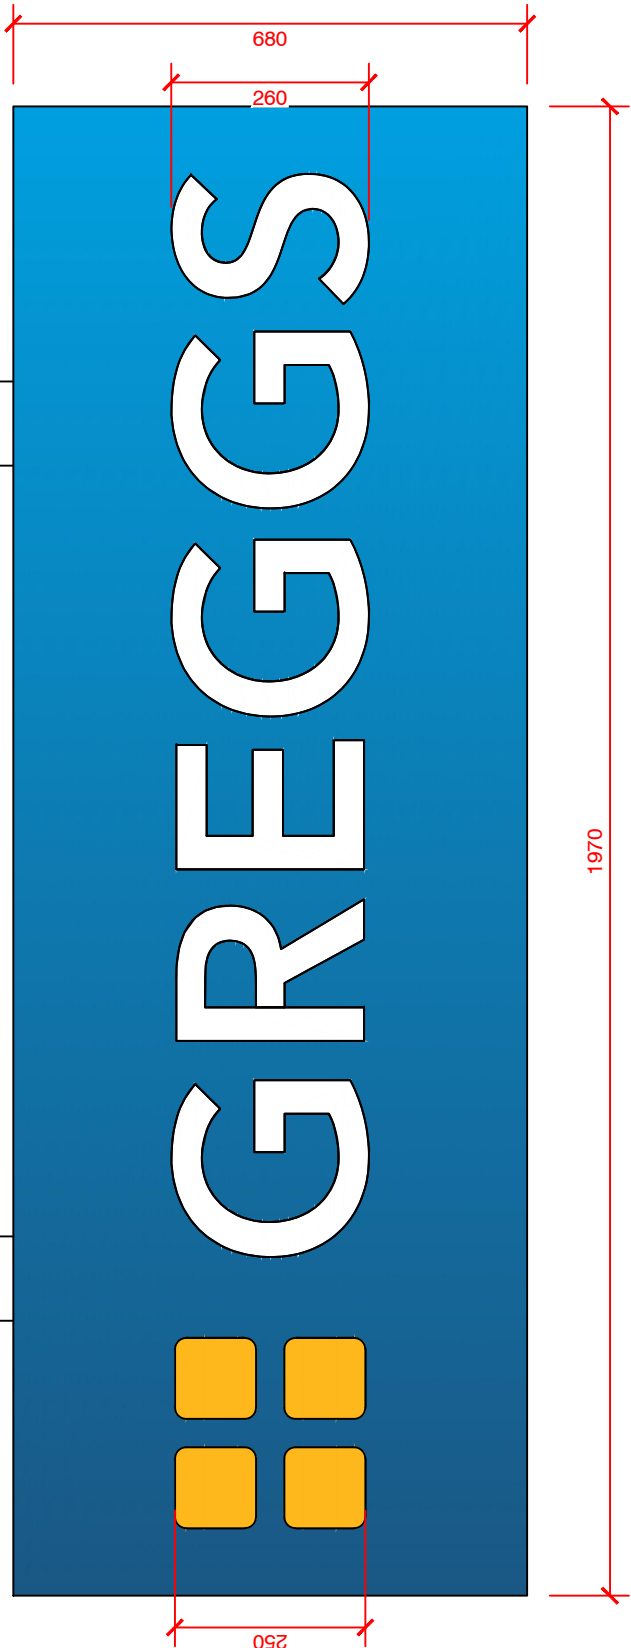

PROJECTING SIGN DETAIL (1:10)

A	ADDITIONAL SIGNAGE	05/08/24	CS
REV	DESCRIPTION	DATE	NAME
GREGGS Plc (SOUTH EAST) 87 MILLMARSH LANE ENFIELD MIDDLESEX EN3 7XJ Tel: (0208) 805 3314			
Shop S Number & Name S6623 UNIT 6 ROYSTON GATEWAY			
Title EXISTING PROPOSED ELEVATION			
Site Address UNIT 6, ROYSTON GATEWAY TRADE PARK, ROYSTON HERTS, SG8 5PF			
Gross Building Area 208.7 Sq m		Gross Sales Area N/A	
Drawing No. RSTH/ S6623/17			Rev. A
Date 22-07-2024		Scale 1:50	@ A1
Drawn by JB	Scale Bar		
Issued 15-Aug-24	0 500 1000 1500 2000 2500mm SCALE 1:50		