


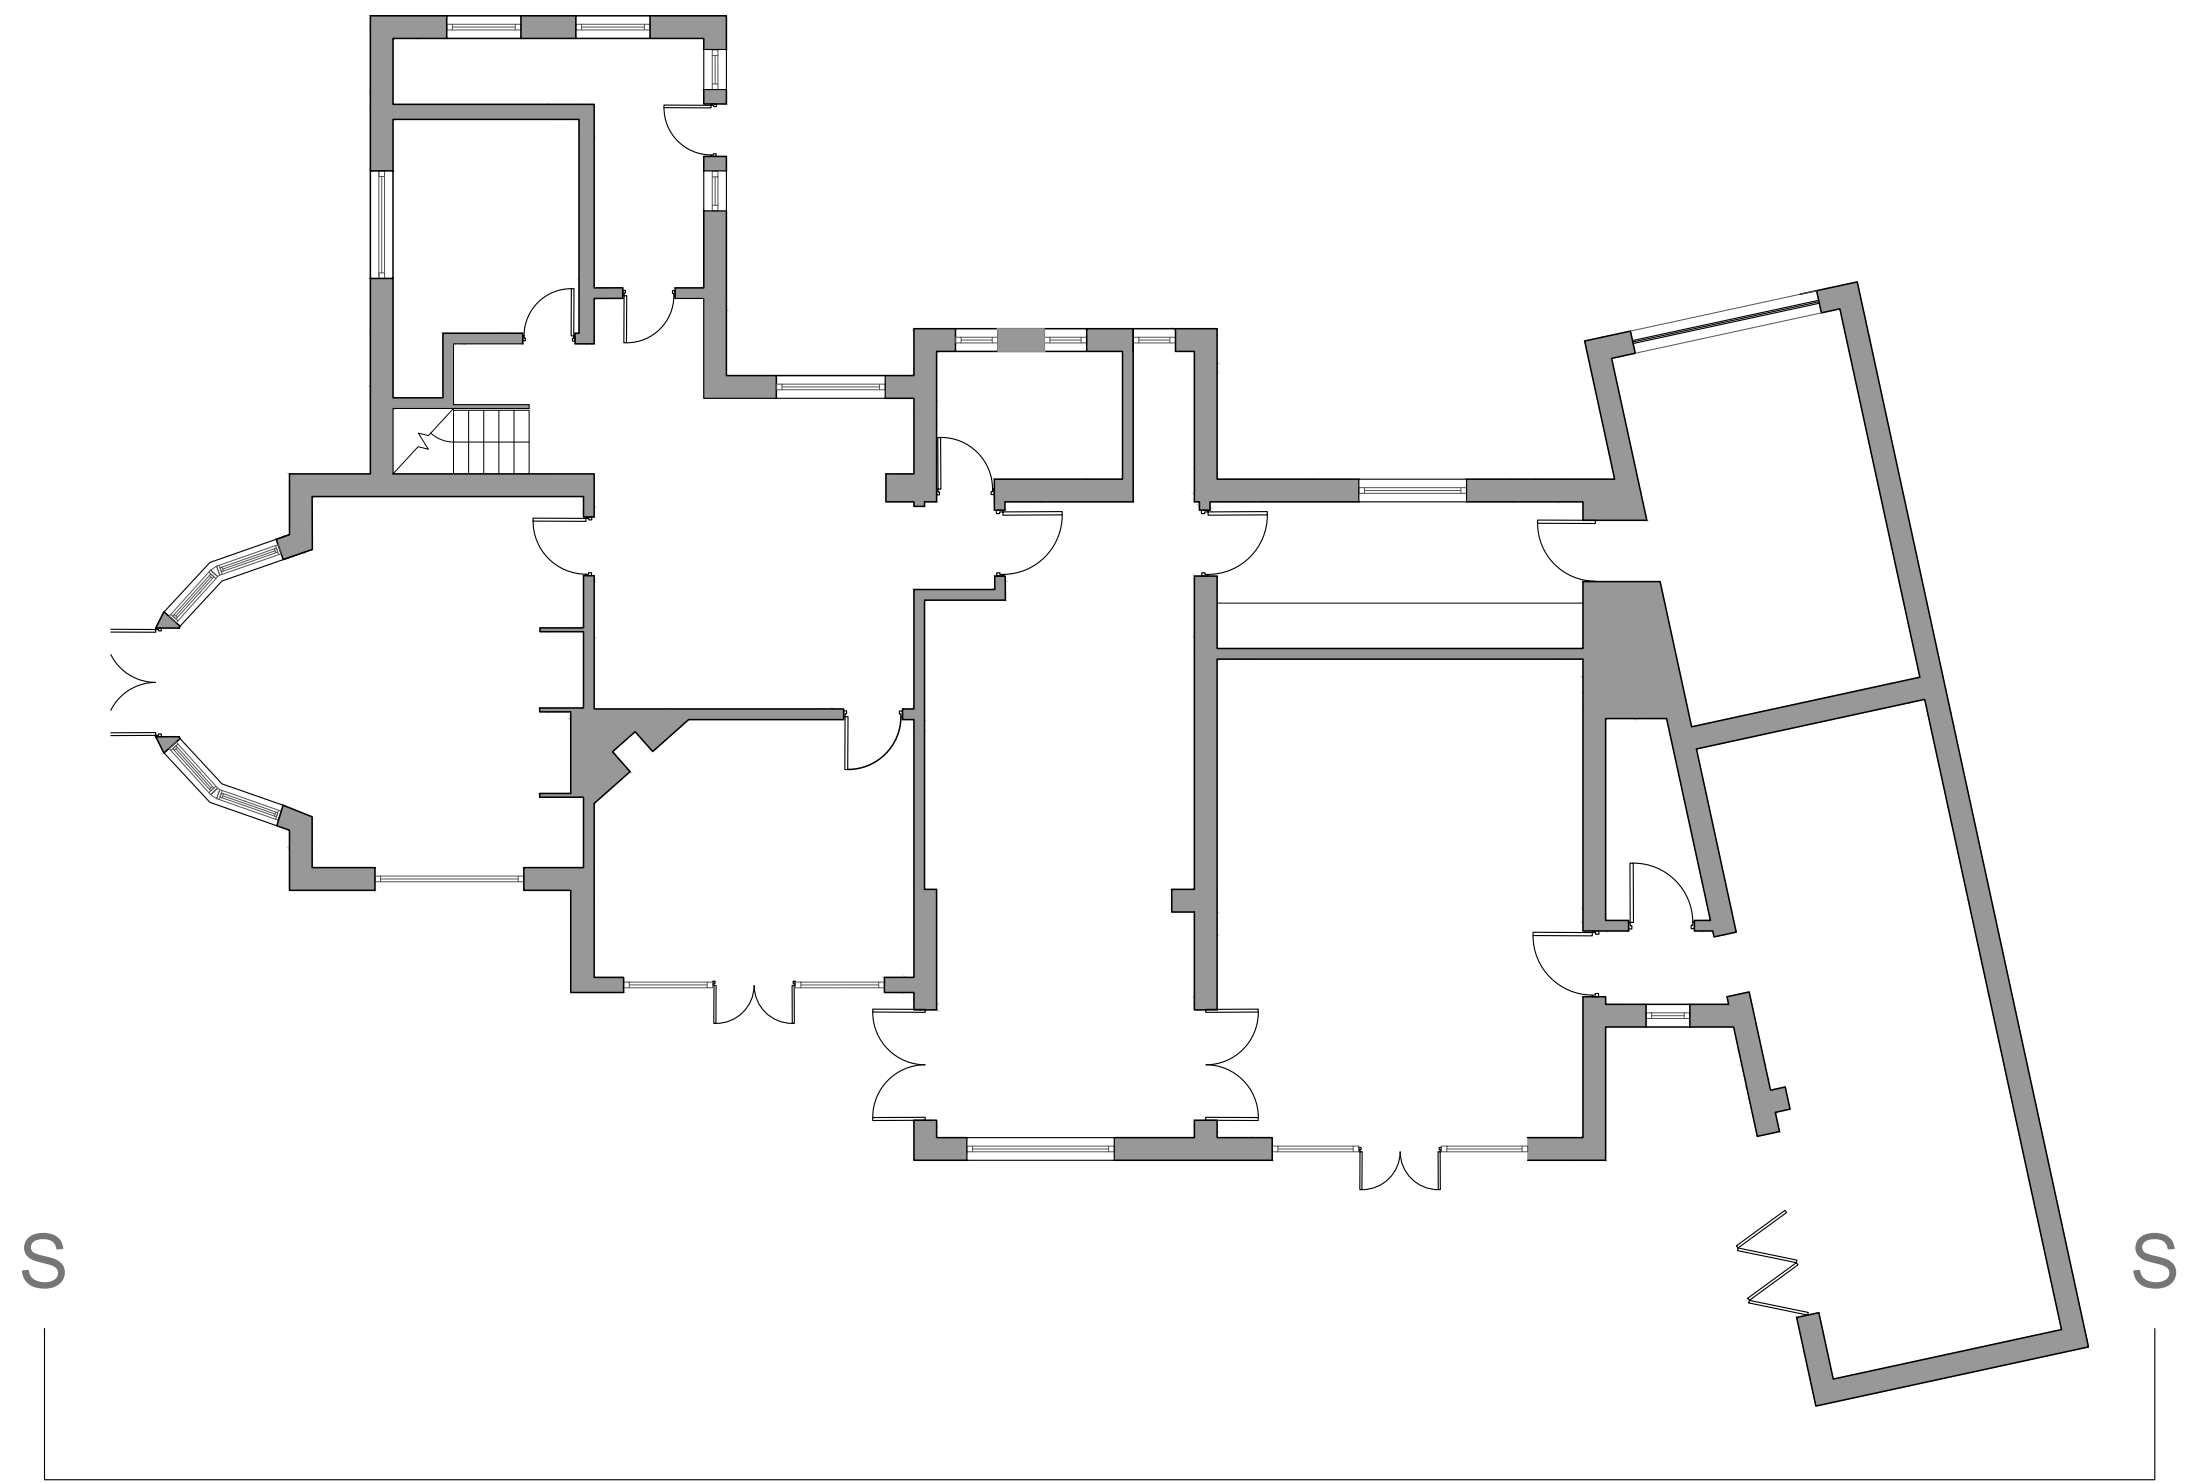

- a. White render to be made good
- b. Brown concrete tiled roof
- c. Red brick
- d. Existing faux-crittall white PVC windows
- e. Existing garage entrance
- f. Existing side extension
- g. Existing white PVC patio doors
- h. Existing white PVC folding doors
- i. Existing Solar Panels
- j. Existing rooflight
- k. Existing chimney
- l. Extendable canopy in poor condition
- m. Existing kitchen lantern rooflight in poor condition

Back (S) elevation as existing



Note: This drawing is copyright

Michael Collins Architect LLP

Do not scale from this drawing
Note: to be read in conjunction with Structural Engineers
Information, specification and drawings

15 The Chilterns

Job No. 196 Existing Elevation
S

Stage: 3
Status: Planning

016

REVISION: A Scale 1:50@A1



Suite 4a, 30 Bancroft
Hitchin, SG5 1LE
01462 236866
michael@michaelcollinsarchitects.com
www.michaelcollinsarchitects.com

All setting out dimensions to be checked on site by
contractor and any discrepancies to be noted ASAP.
Windows, steelwork, to be site sized.
All sundry work not shown to be undertaken in accordance
with the British Standards.