




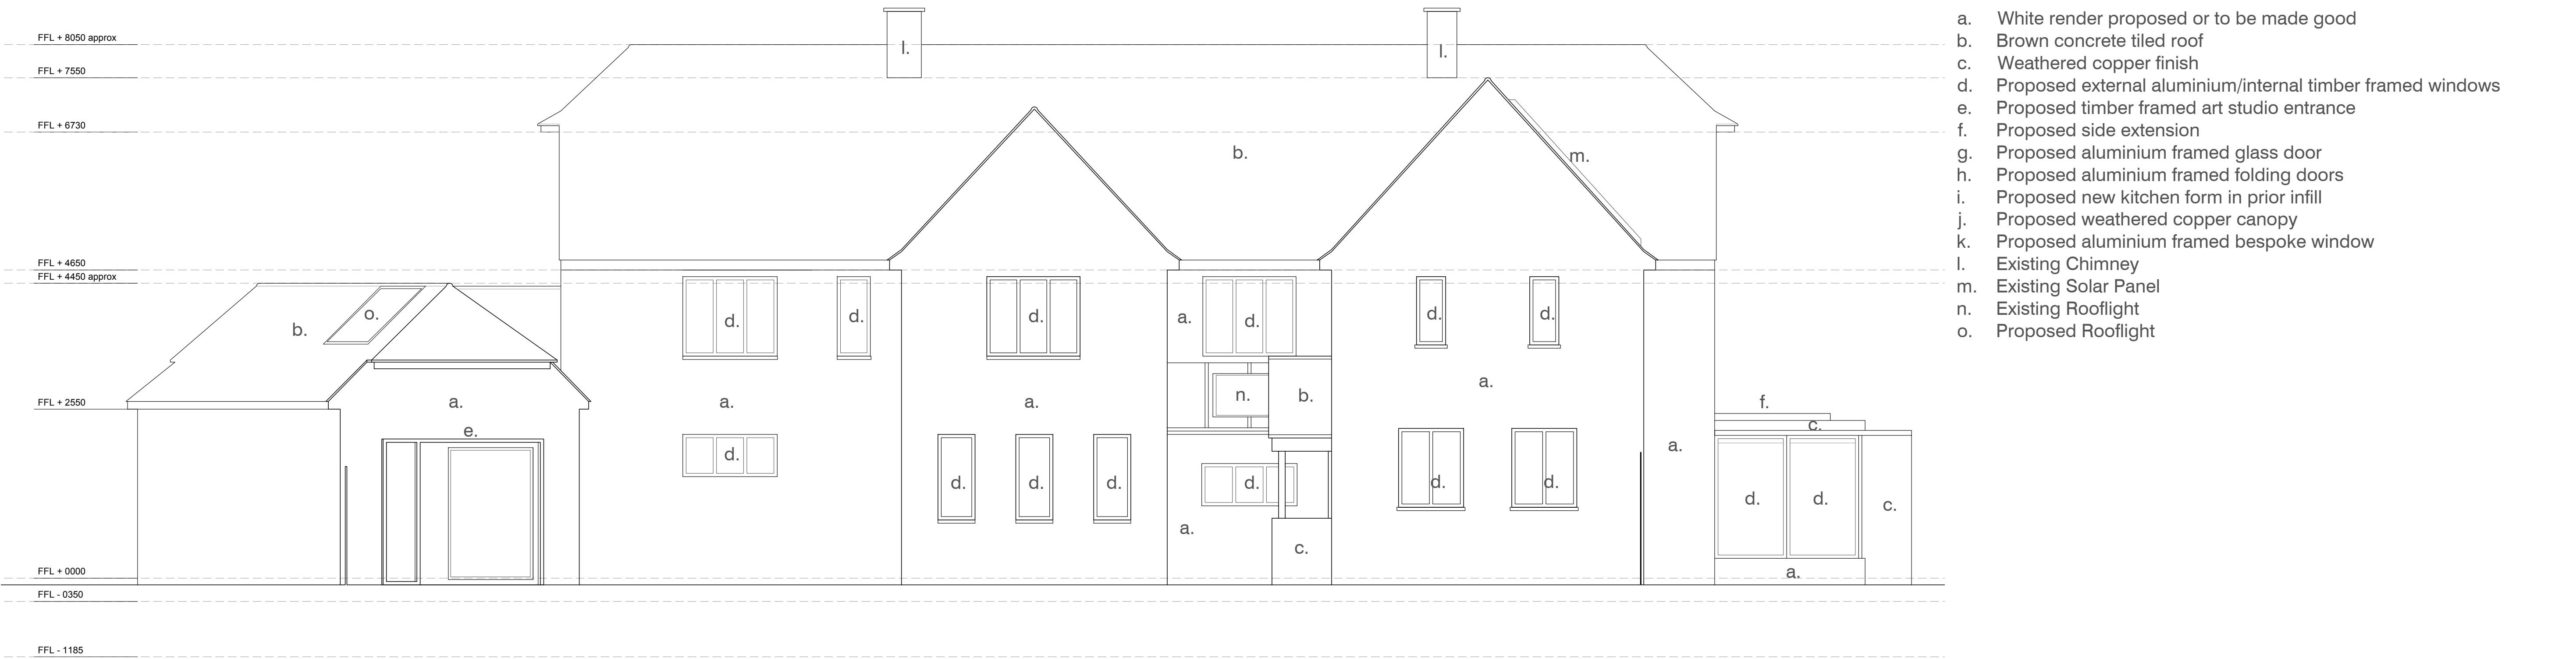

Front (N) elevation as proposed

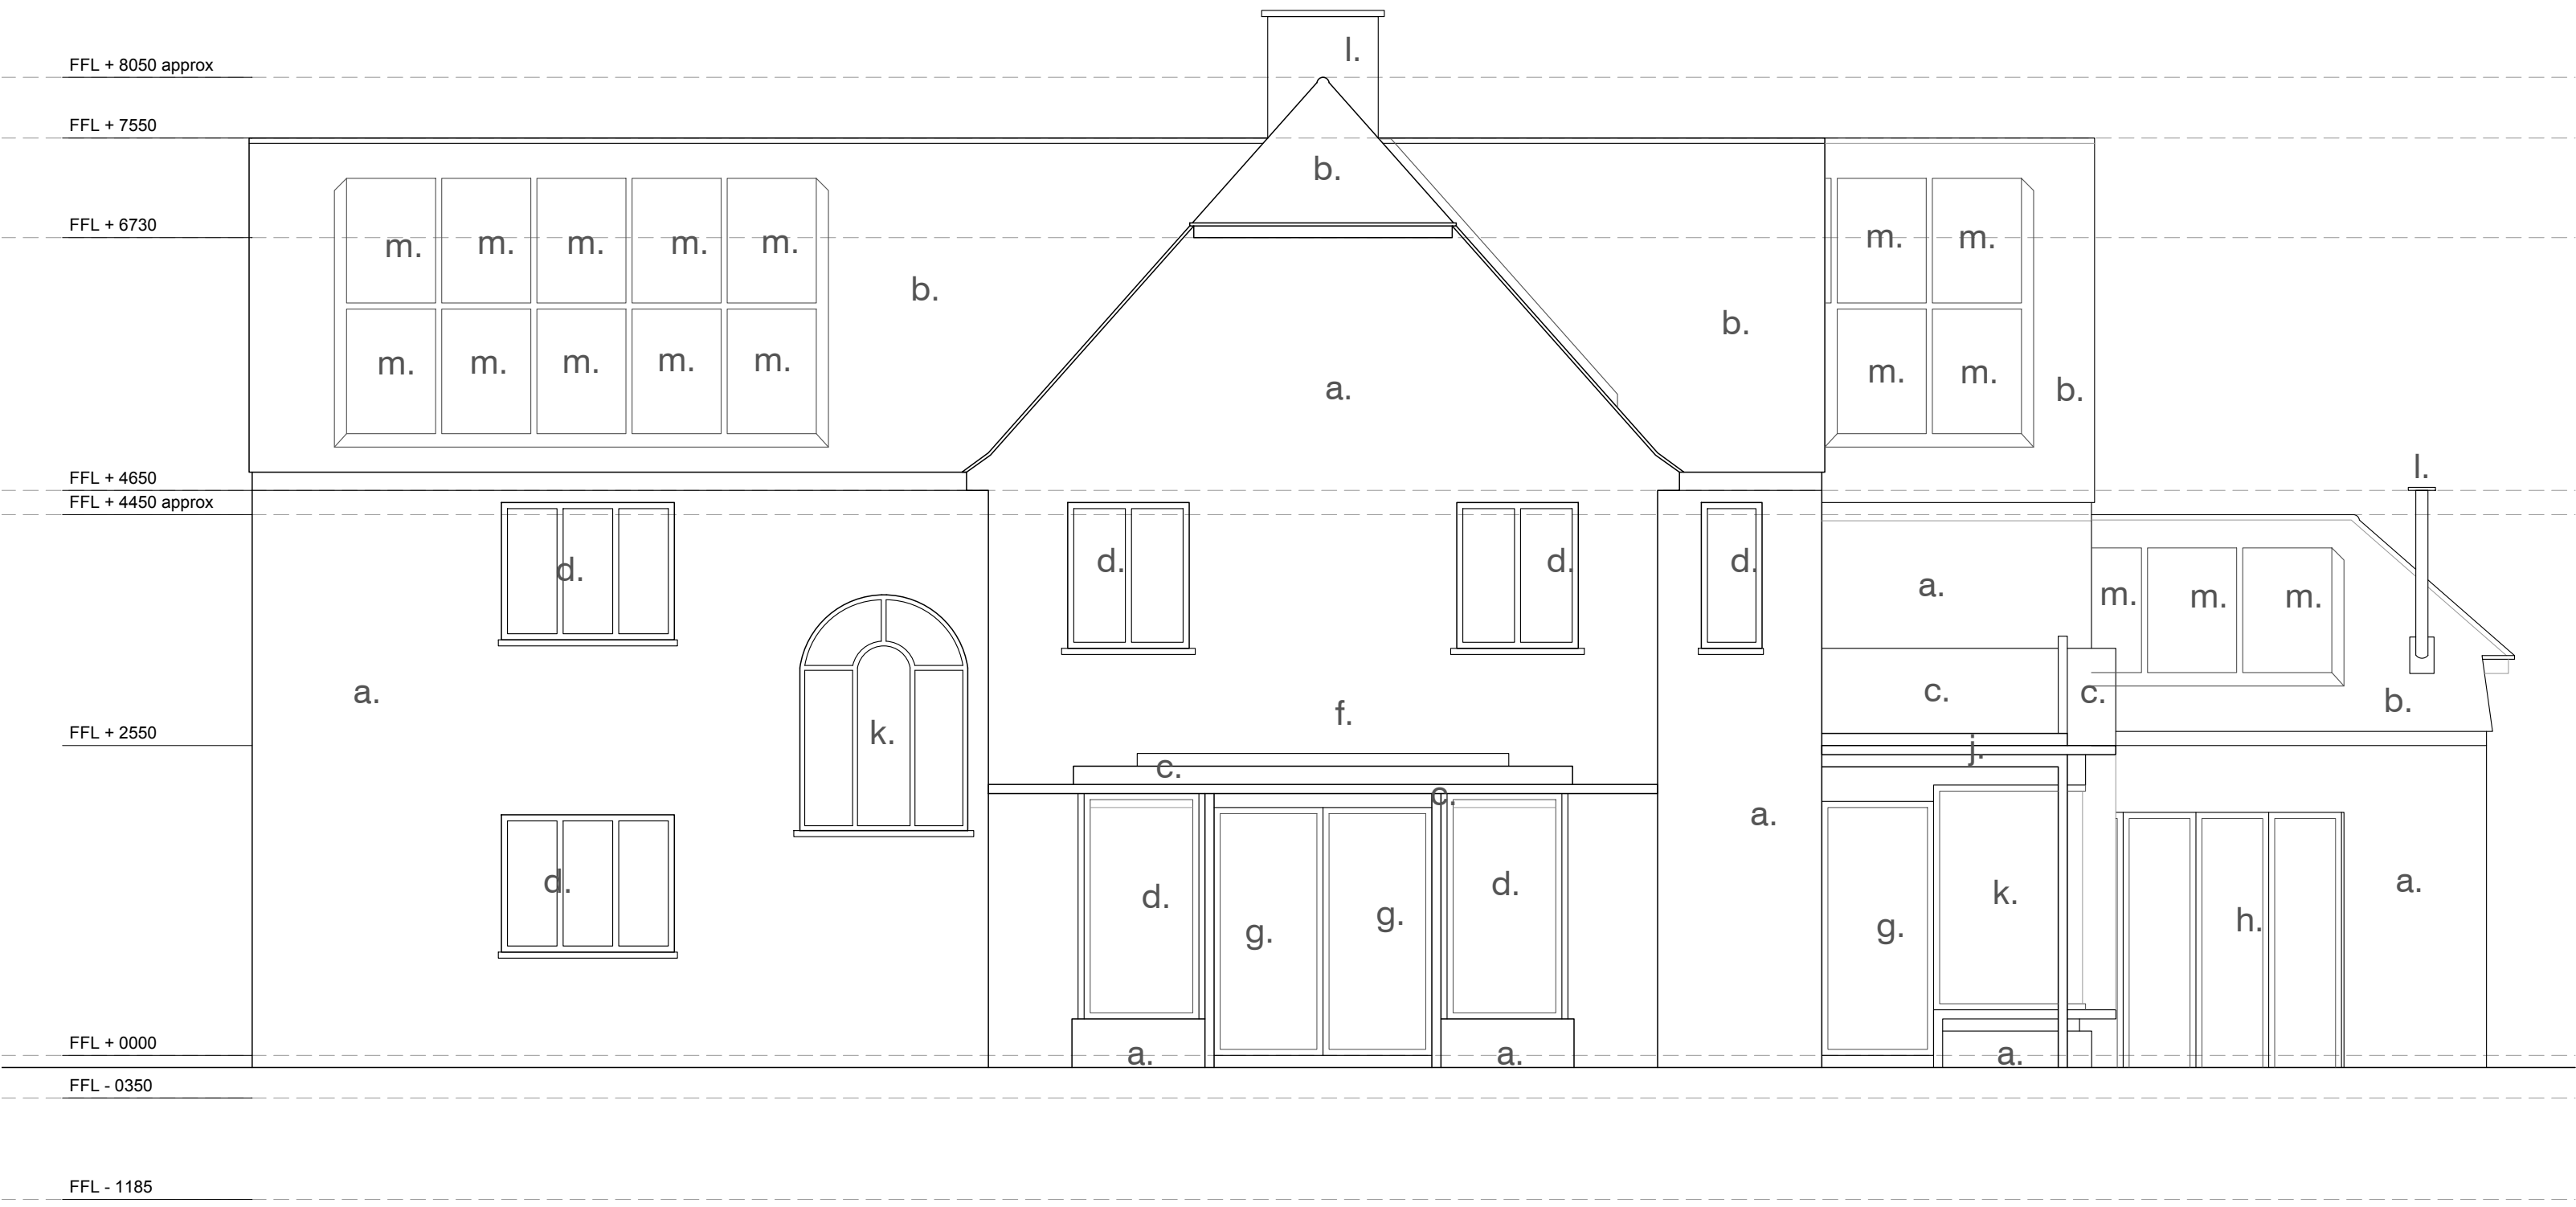

Side (W) elevation as proposed

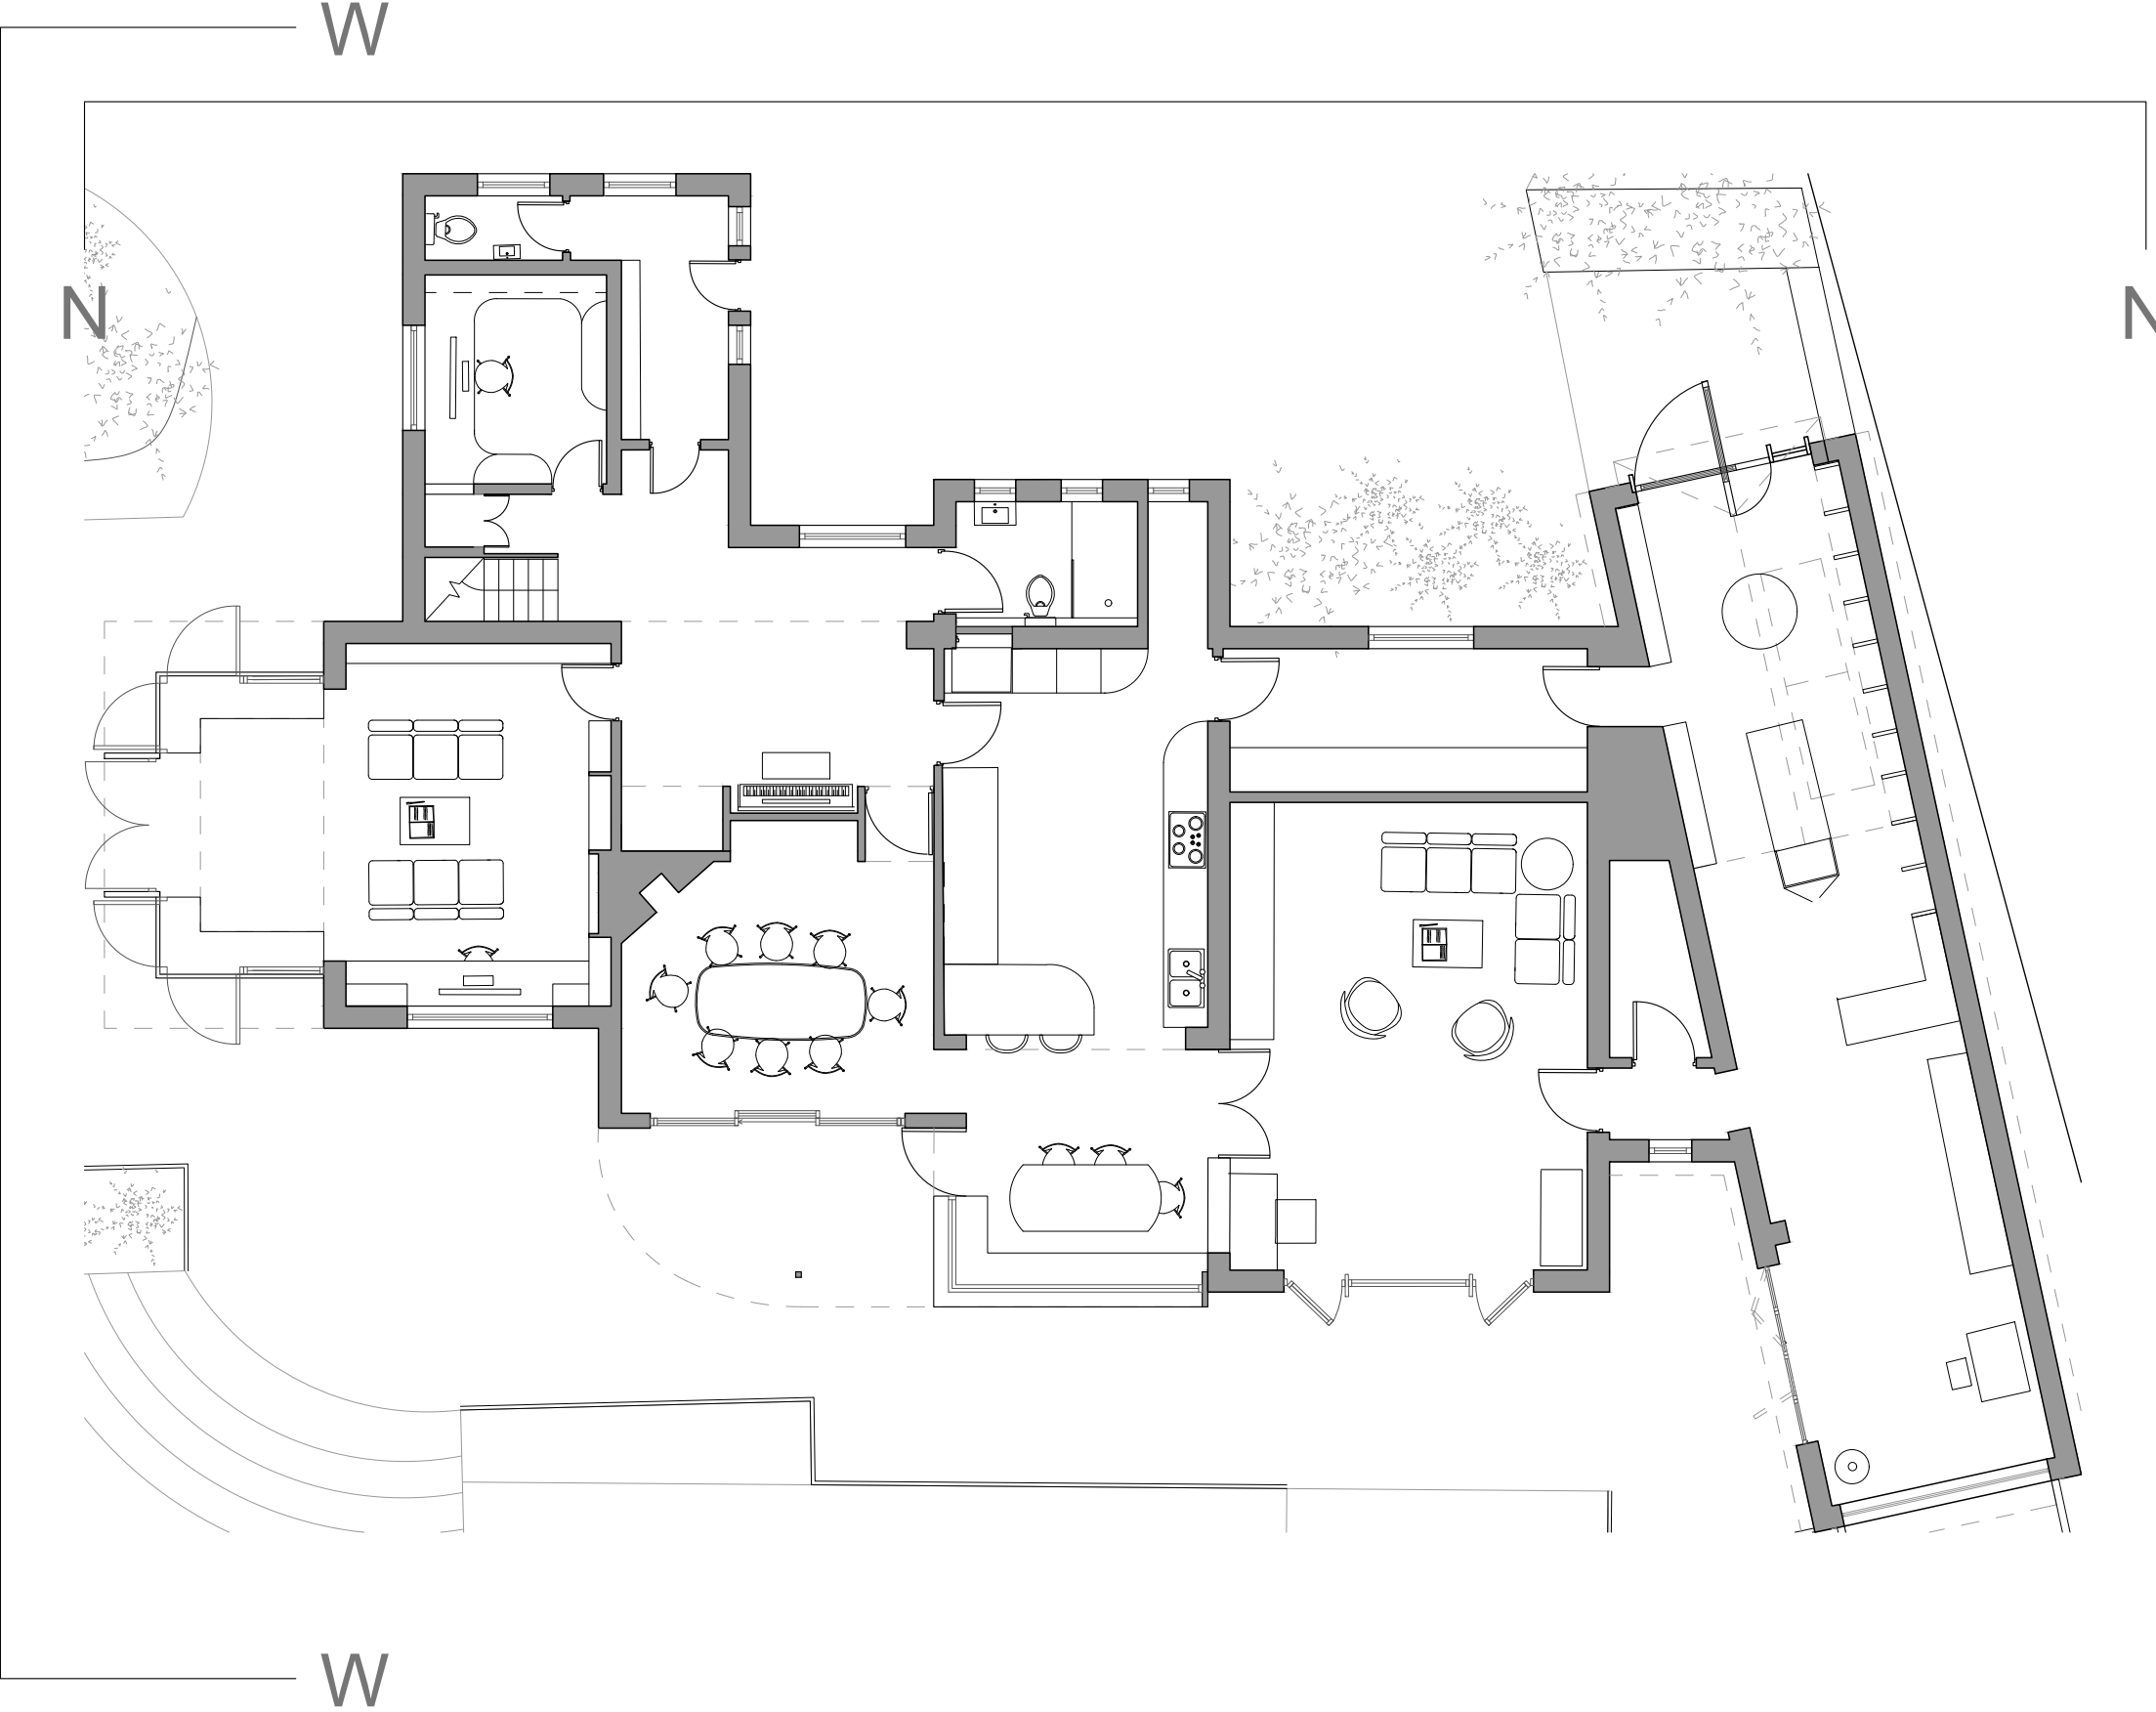

Suite 4a, 30 Bancroft
Hitchin, SG5 1LE
01462 236866
michael@michaelcollinsarchitects.com
www.michaelcollinsarchitects.com

Note: This drawing is copyright

Do not scale from this drawing
Note: to be read in conjunction with Structural Engineers
Information, specification and drawings

All setting out dimensions to be checked on site by
contractor and any discrepancies to be noted ASAP.
Windows, steelwork, to be site sized.

All sundry work not shown to be undertaken in accordance
with the British Standards.

Michael Collins Architect LLP

15 The Chilterns

Job No. 196 Proposed Elevations
N & W

Stage: 3
Status: Planning

025

REVISION: A Scale 1:50@A1