




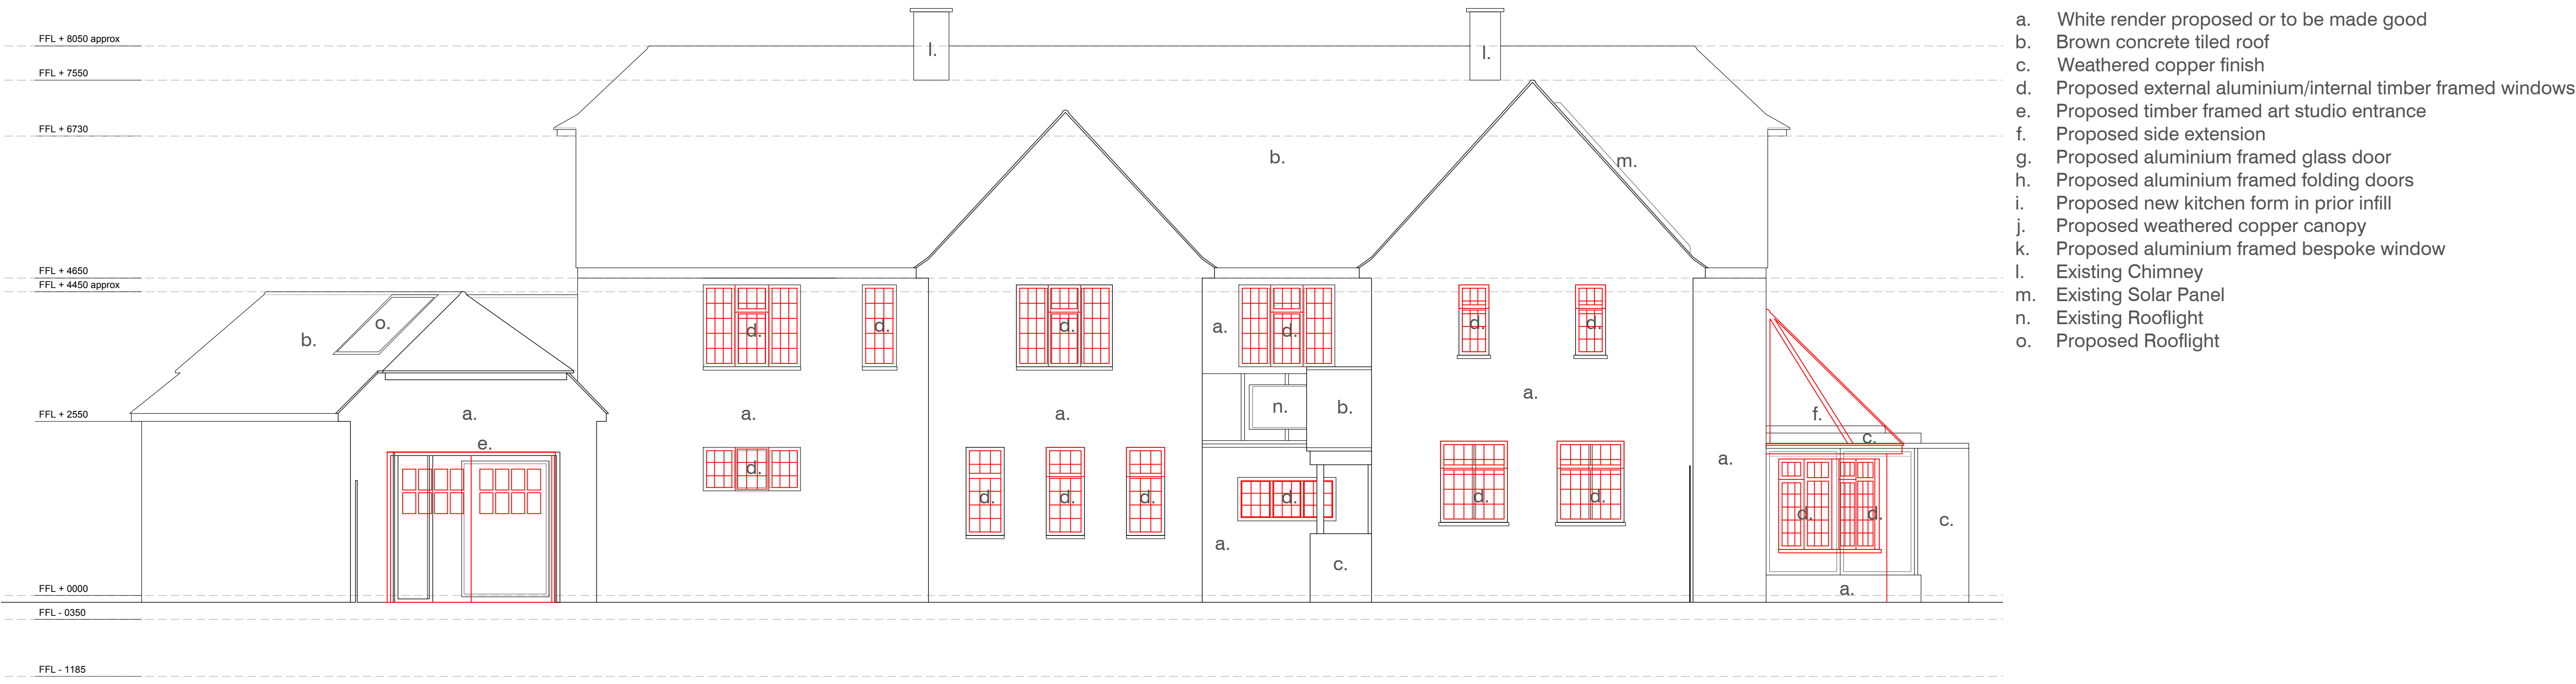

Front (N) elevation as proposed

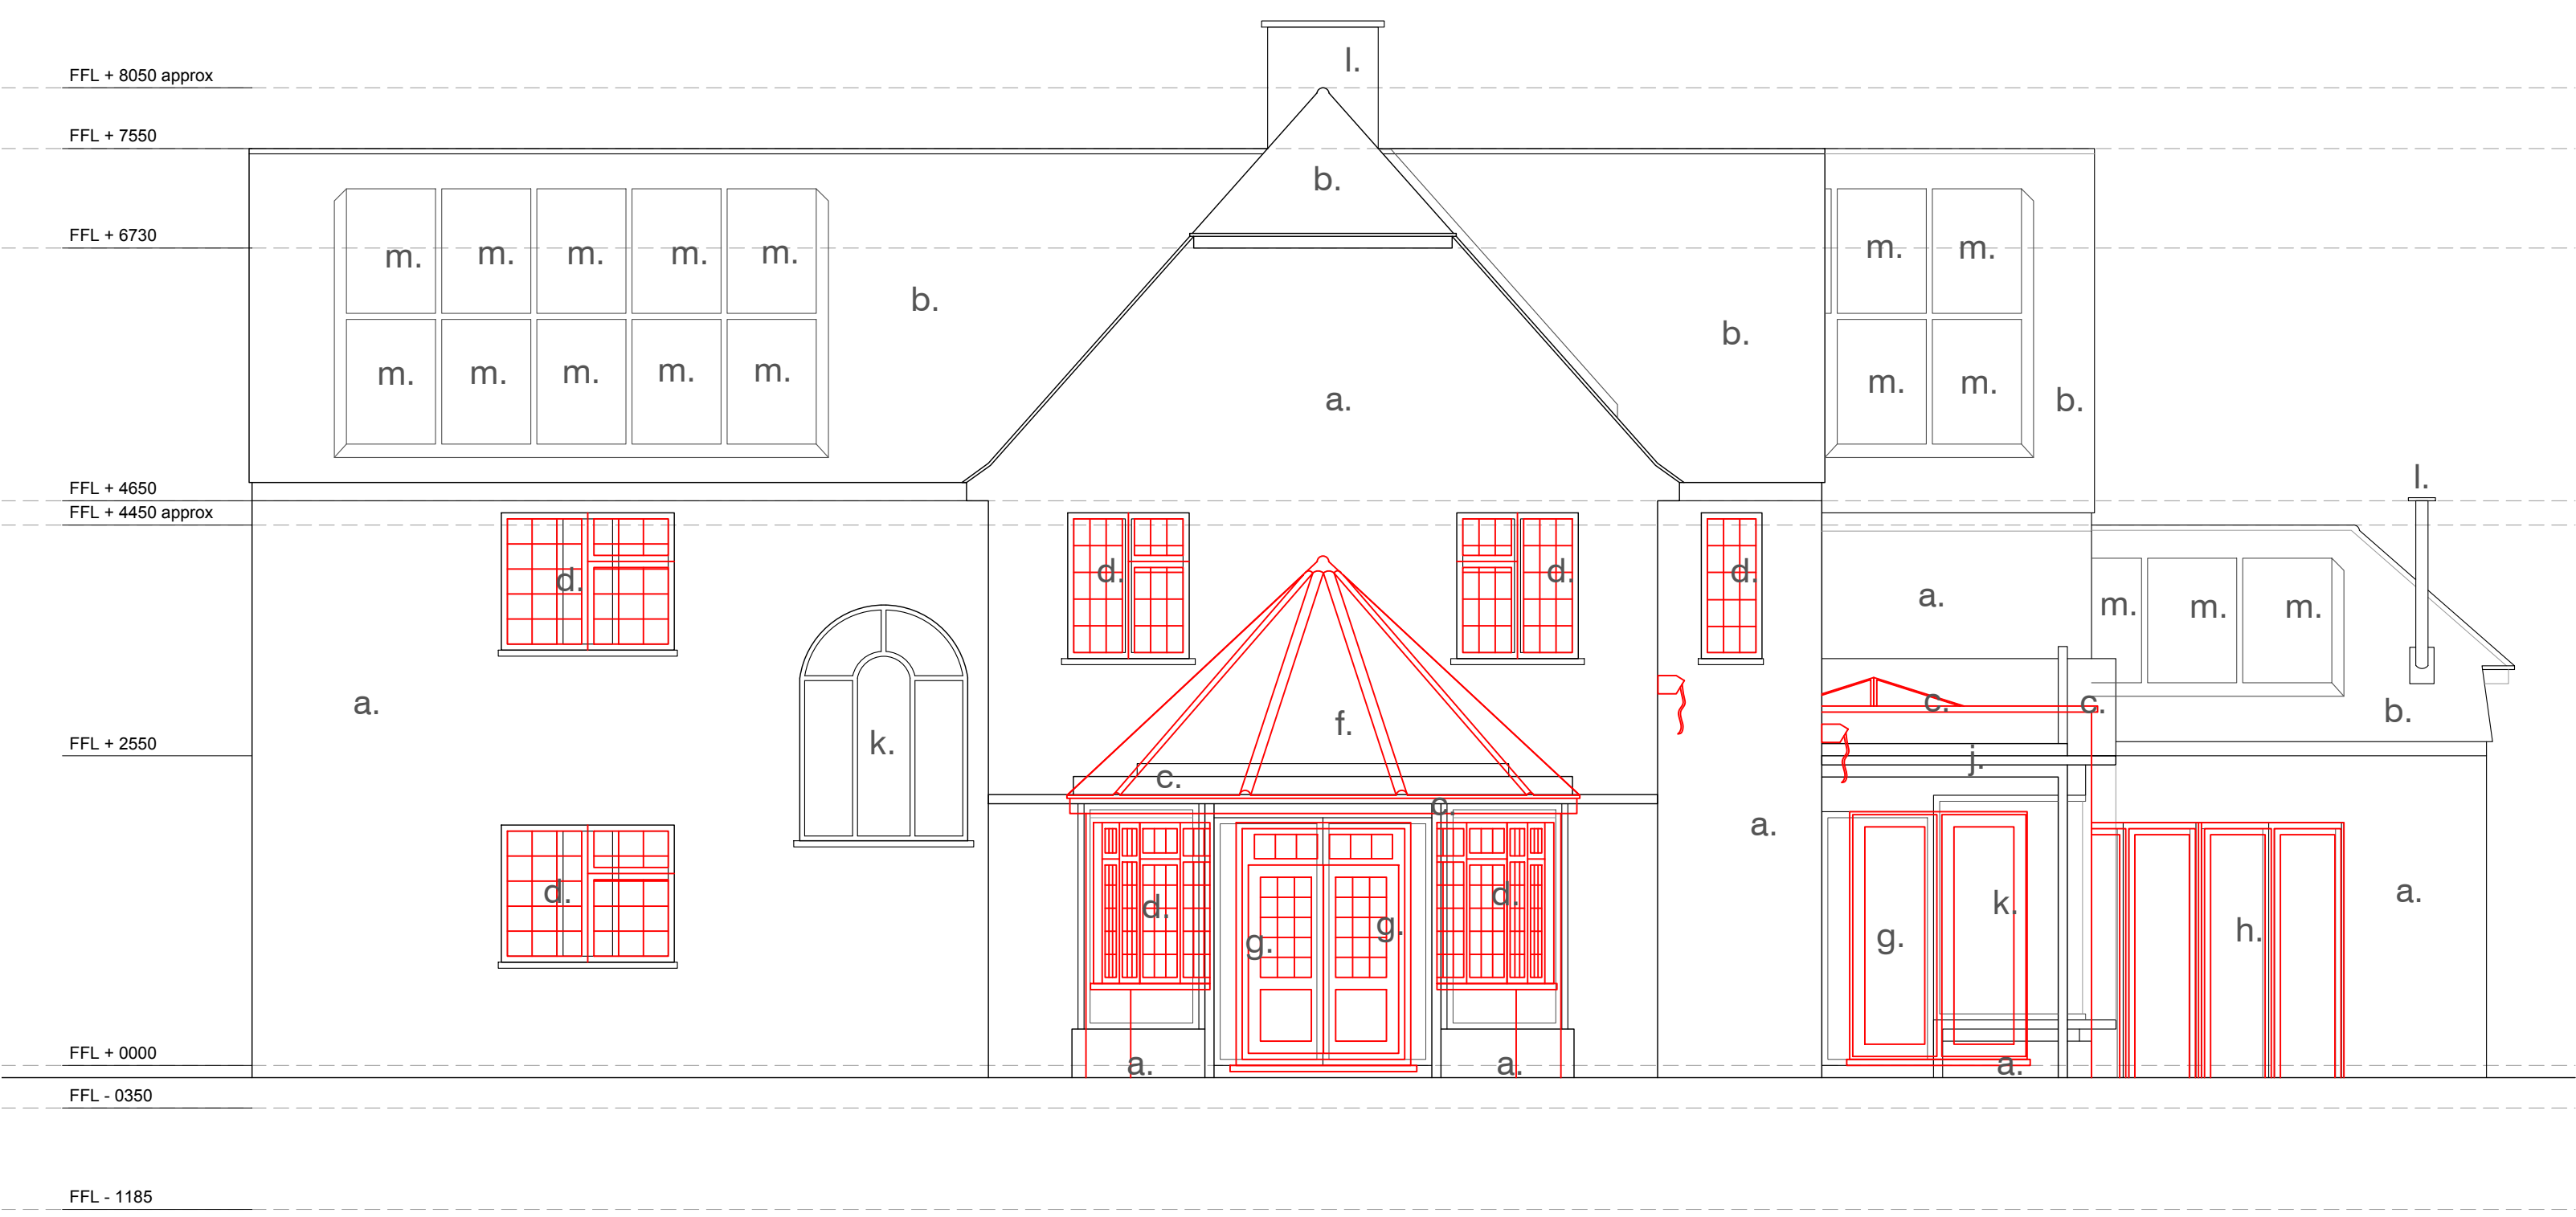

Side (W) elevation as proposed

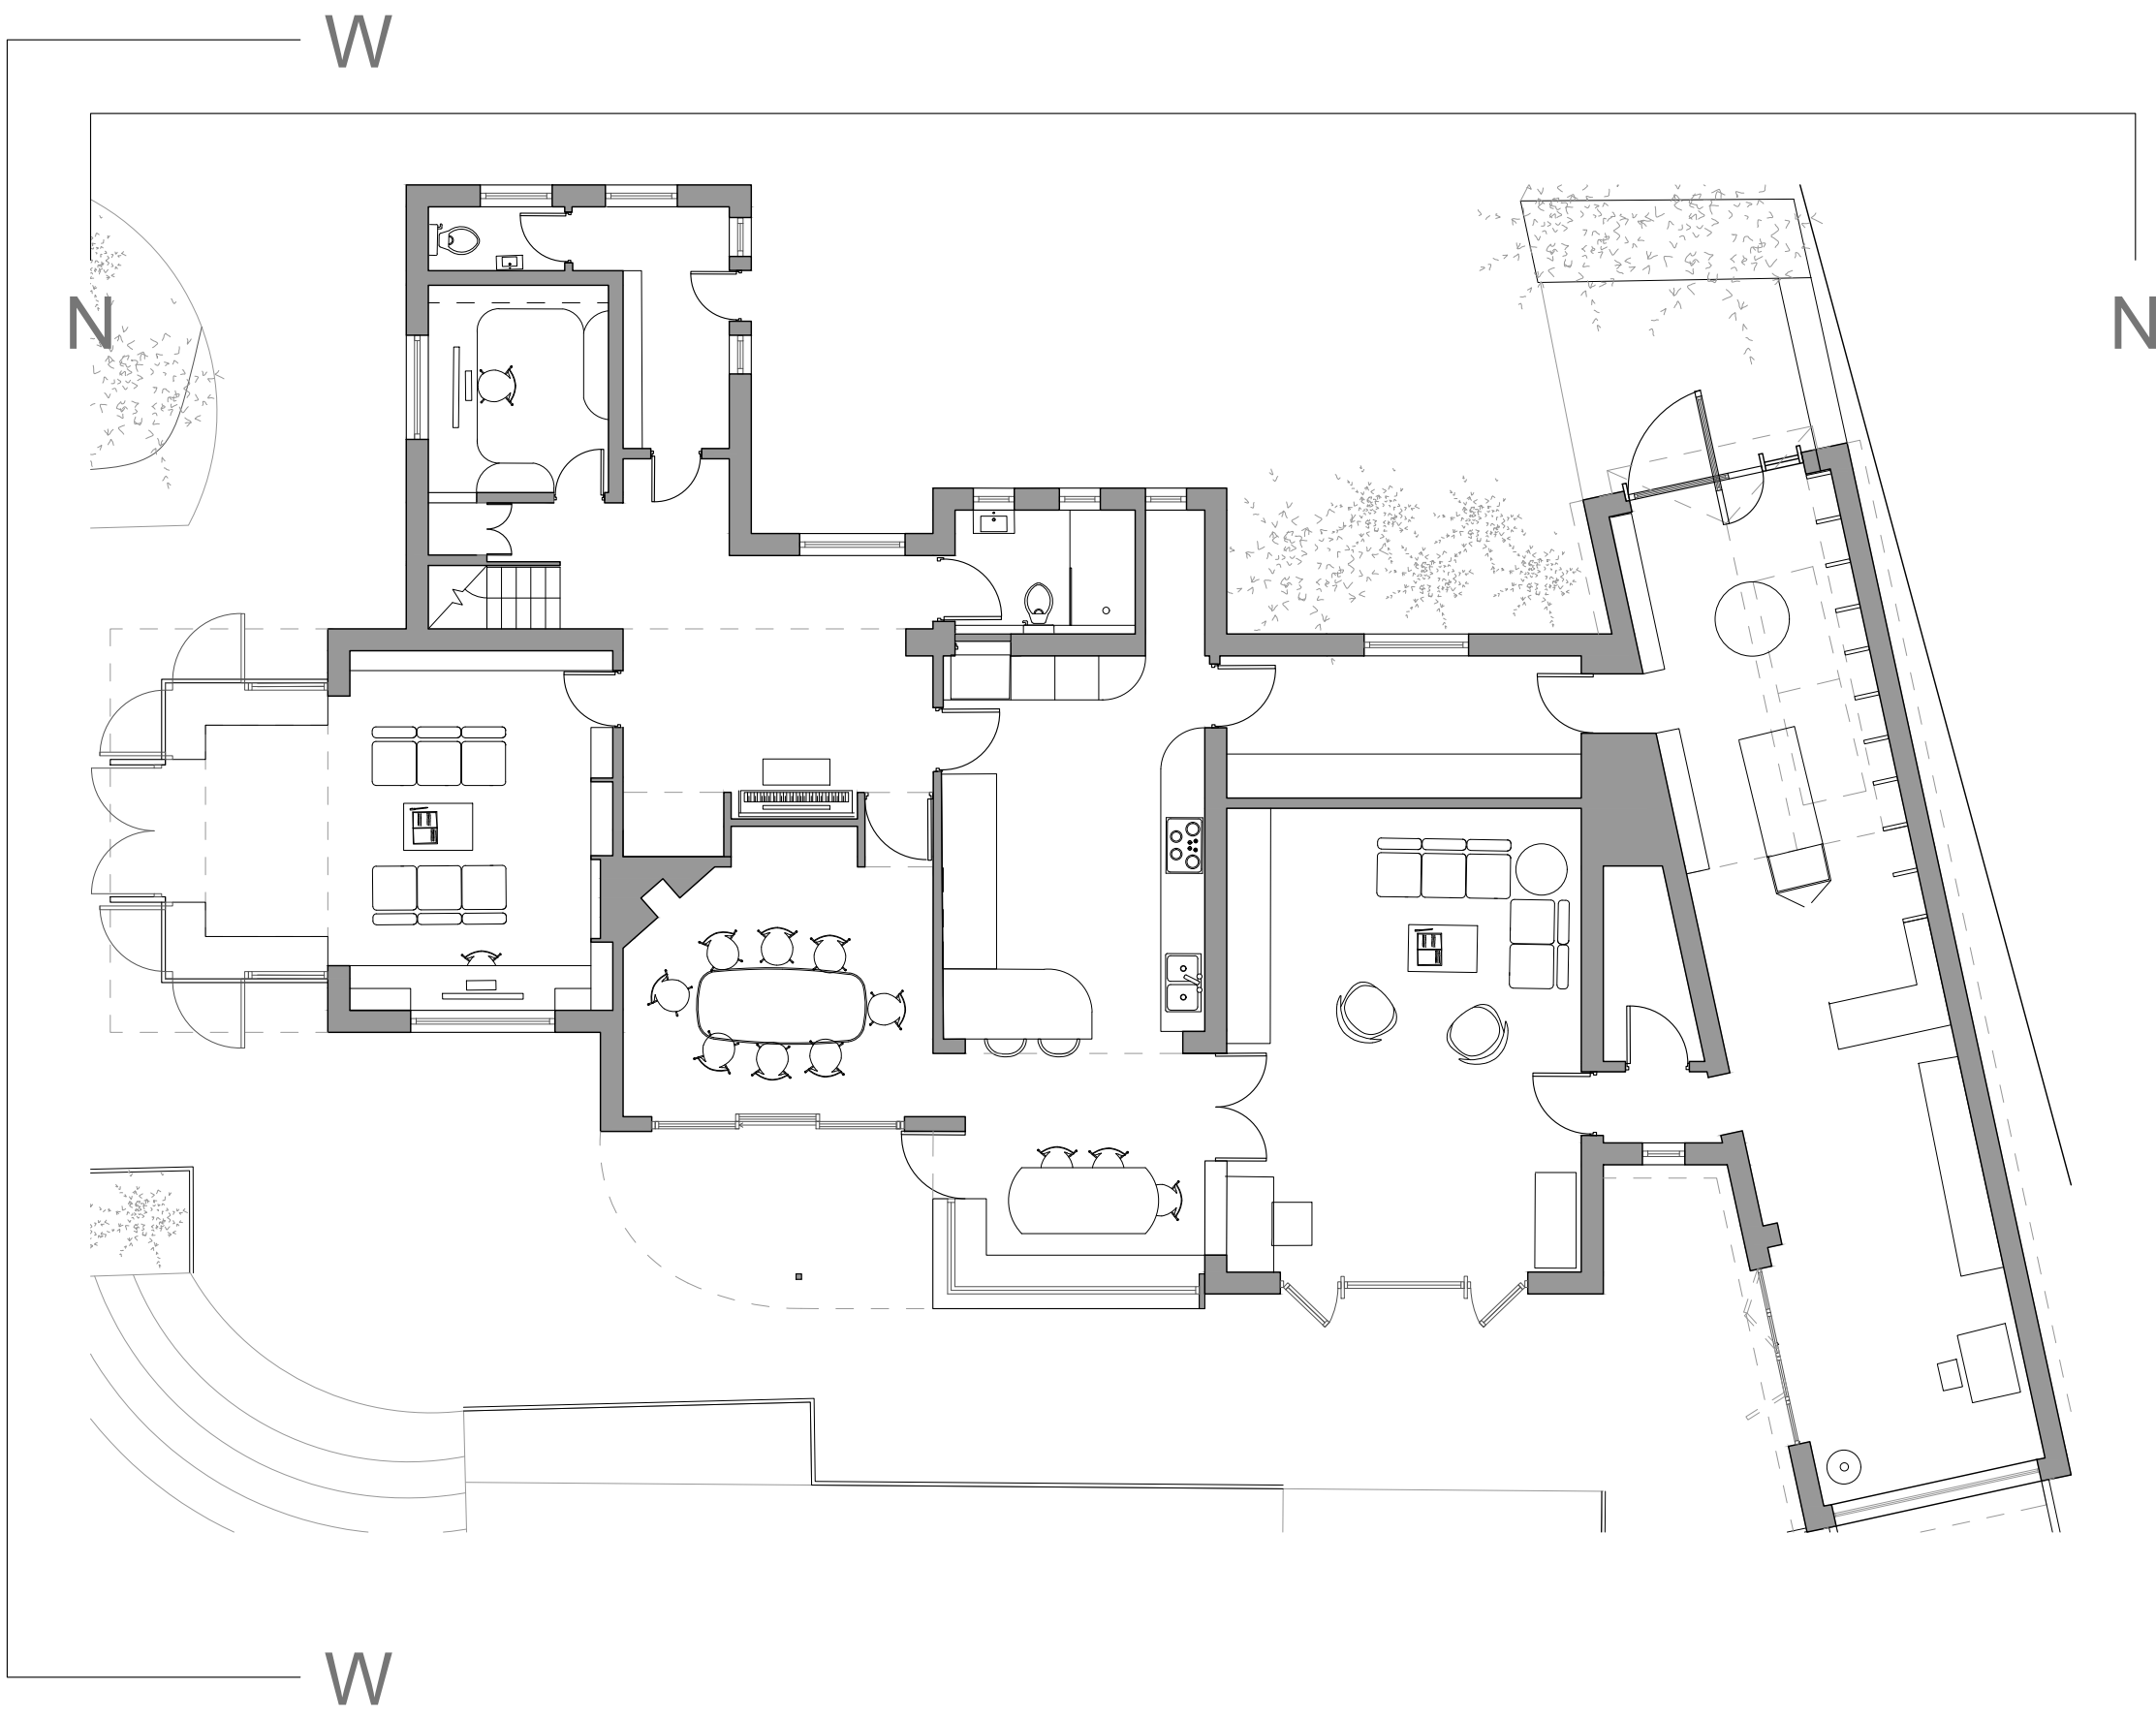

Note: This drawing is copyright

Michael Collins Architect LLP

Do not scale from this drawing
Note: to be read in conjunction with Structural Engineers Information, specification and drawings

15 The Chilterns
Job No. 196 Elevations N & W
Downtakings

025

All setting out dimensions to be checked on site by contractor and any discrepancies to be noted ASAP. Windows, steelwork, to be site sized.

Stage: 3
Status: Planning

All sundry work not shown to be undertaken in accordance with the British Standards.

REVISION: A Scale 1:50@A1



Suite 4a, 30 Bancroft
Hitchin, SG5 1LE
01462 236866
michael@michaelcollinsarchitects.com
www.michaelcollinsarchitects.com