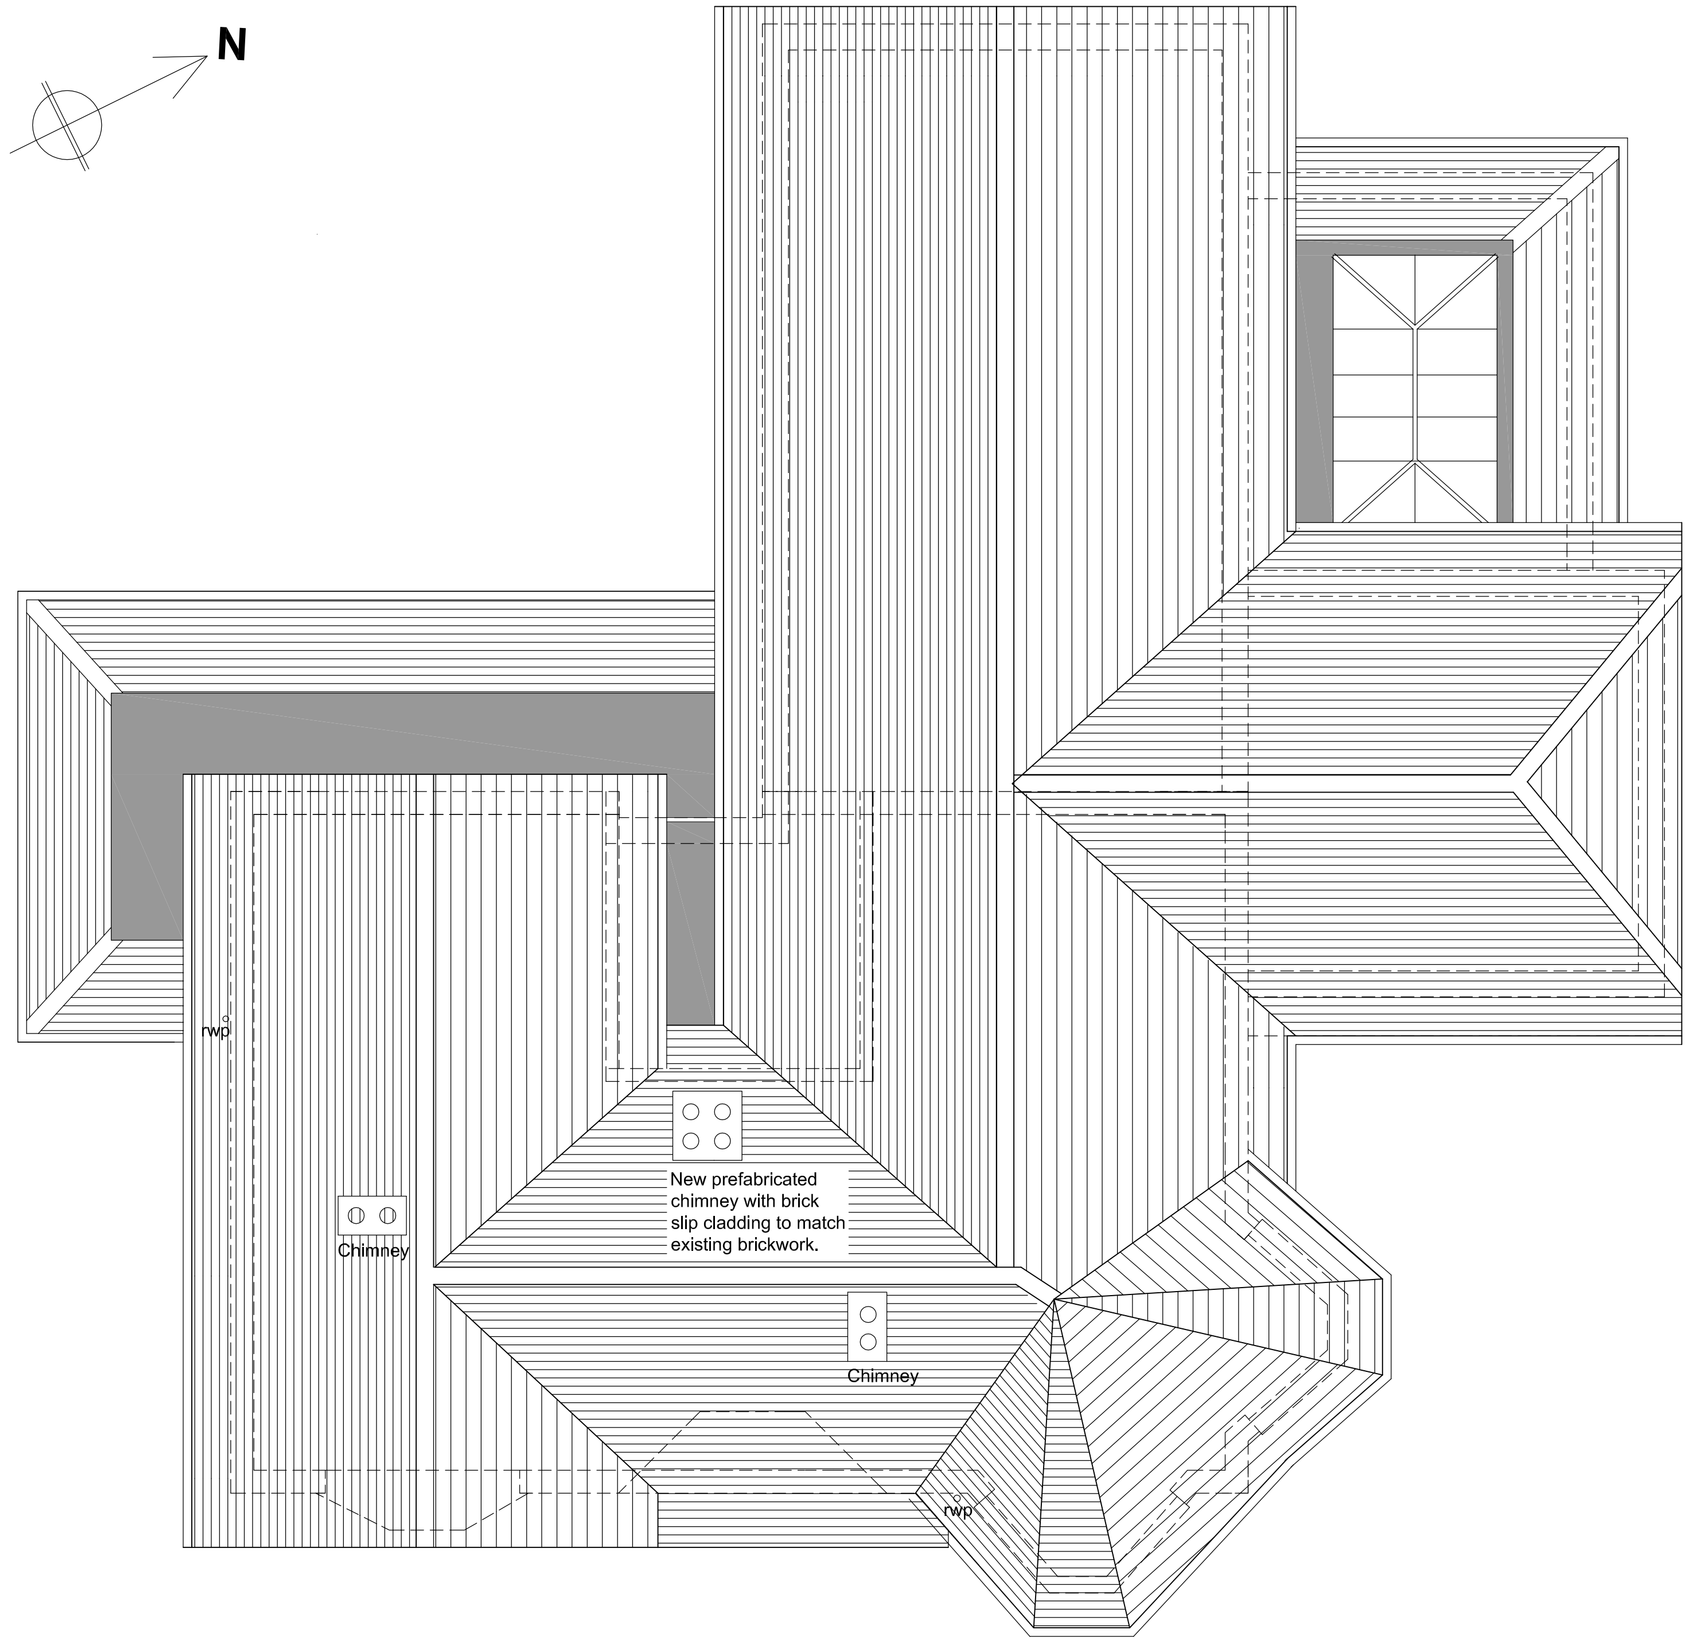

PROPOSED ROOF PLAN

0 1m 2m 3m 5m
1:50

CONTACT	NOTES	REVISIONS
www.provendesign.co.uk e: marksimmons@provendesign.co.uk m: 07972 284343 t: 01622 745144 The Copyright of this drawing remains with Proven Design and is not to be reproduced without written approval. Dimensions are not to be scaled from this drawing. The Contractor is to check all dimensions on site and report any discrepancies to the Contract Administrator. This drawing is to be read in conjunction with all other standard documentation.		REV A 25.05.18 SIDE EXTENSION MOVED TOWARDS REAR AWAY FROM CORNER BAY ROOF TO SINGLE STOREY REAR ROOF AMENDED REV B 19.06.18 HALF HIPPED END TO SIDE EXTENSION INDICATED

PROVEN DESIGN
ARCHITECTS DESIGN MANAGEMENT BREEAM

project :
PROPOSED EXTENSION for Mr Paul White 503, Broadway, Letchworth

drawing title :	drawing no :	rev. no :	scale :	date :
PROPOSED ROOF PLAN	10	B	1:50@A1	April 2013