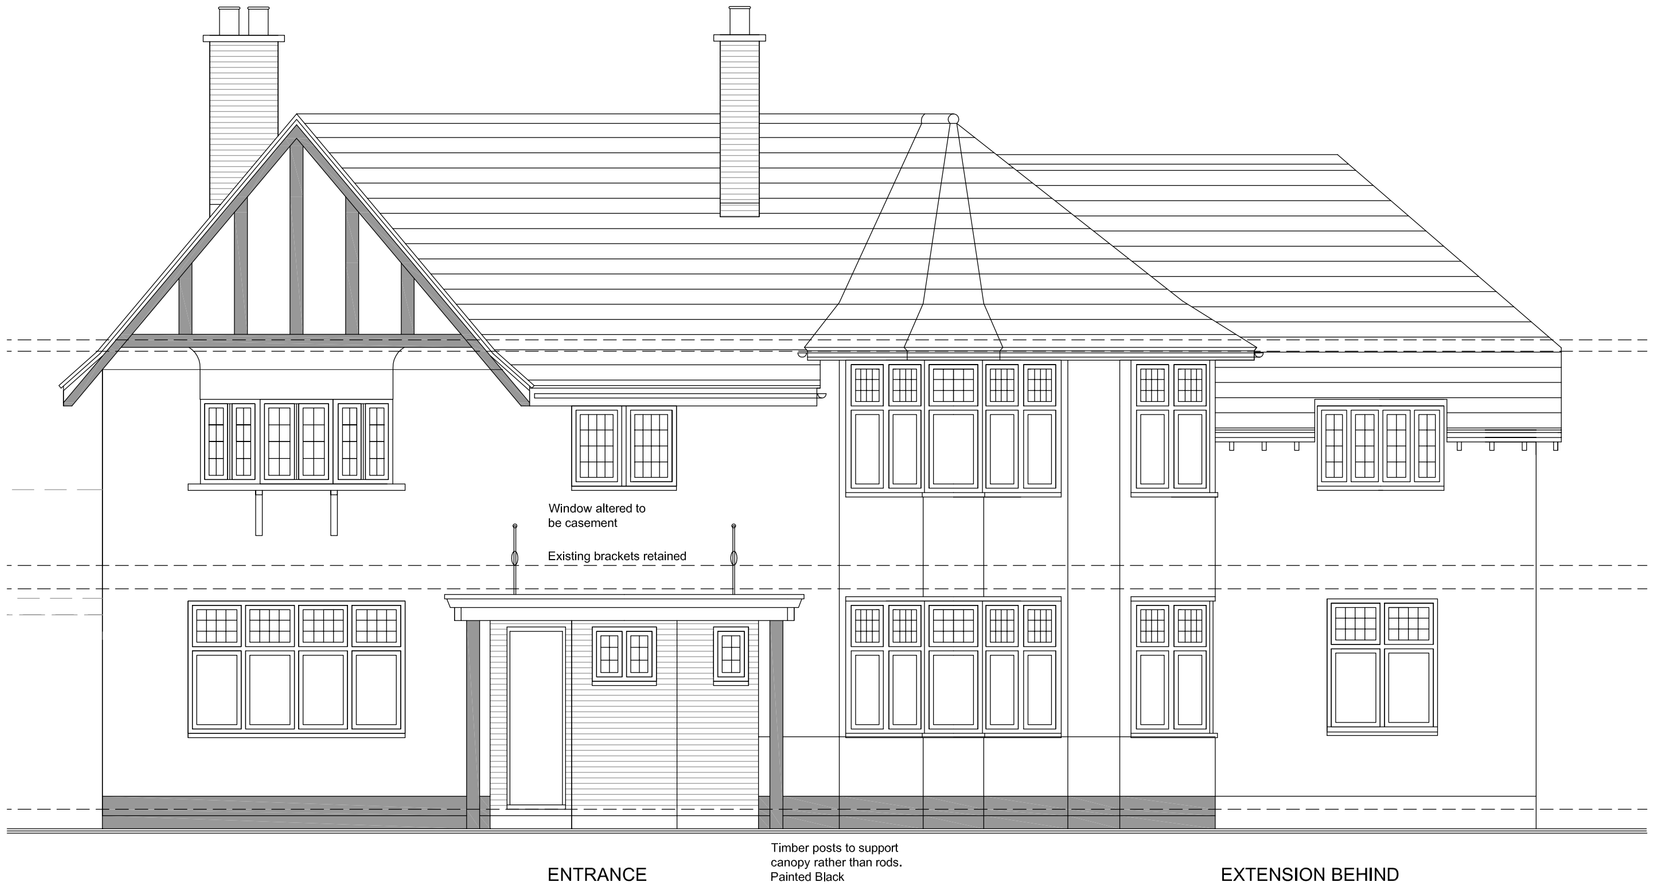

PROPOSED SOUTHEAST ELEVATION (FRONT)



PROPOSED NORTHEAST ELEVATION (SIDE)

MATERIALS

ROOF	CLAY PLAIN TILES TO MATCH EXISTING
WALLS	ROUGH CAST RENDER PAINTED: OFF WHITE
	RED BRICK TO MATCH EXISTING
EXPOSED TIMBER	PAINTED BLACK
RAINWATER	CAST IRON - BLACK TO MATCH EXISTING
WINDOWS	FLUSH CASEMENT ALUMINIUM WINDOWS WITH EQUAL SIGHT LINES AND EXTERNAL LEAD DETAILS. ALITHERM BY SMART SYSTEMS LTD. COLOUR :FROST WHITE



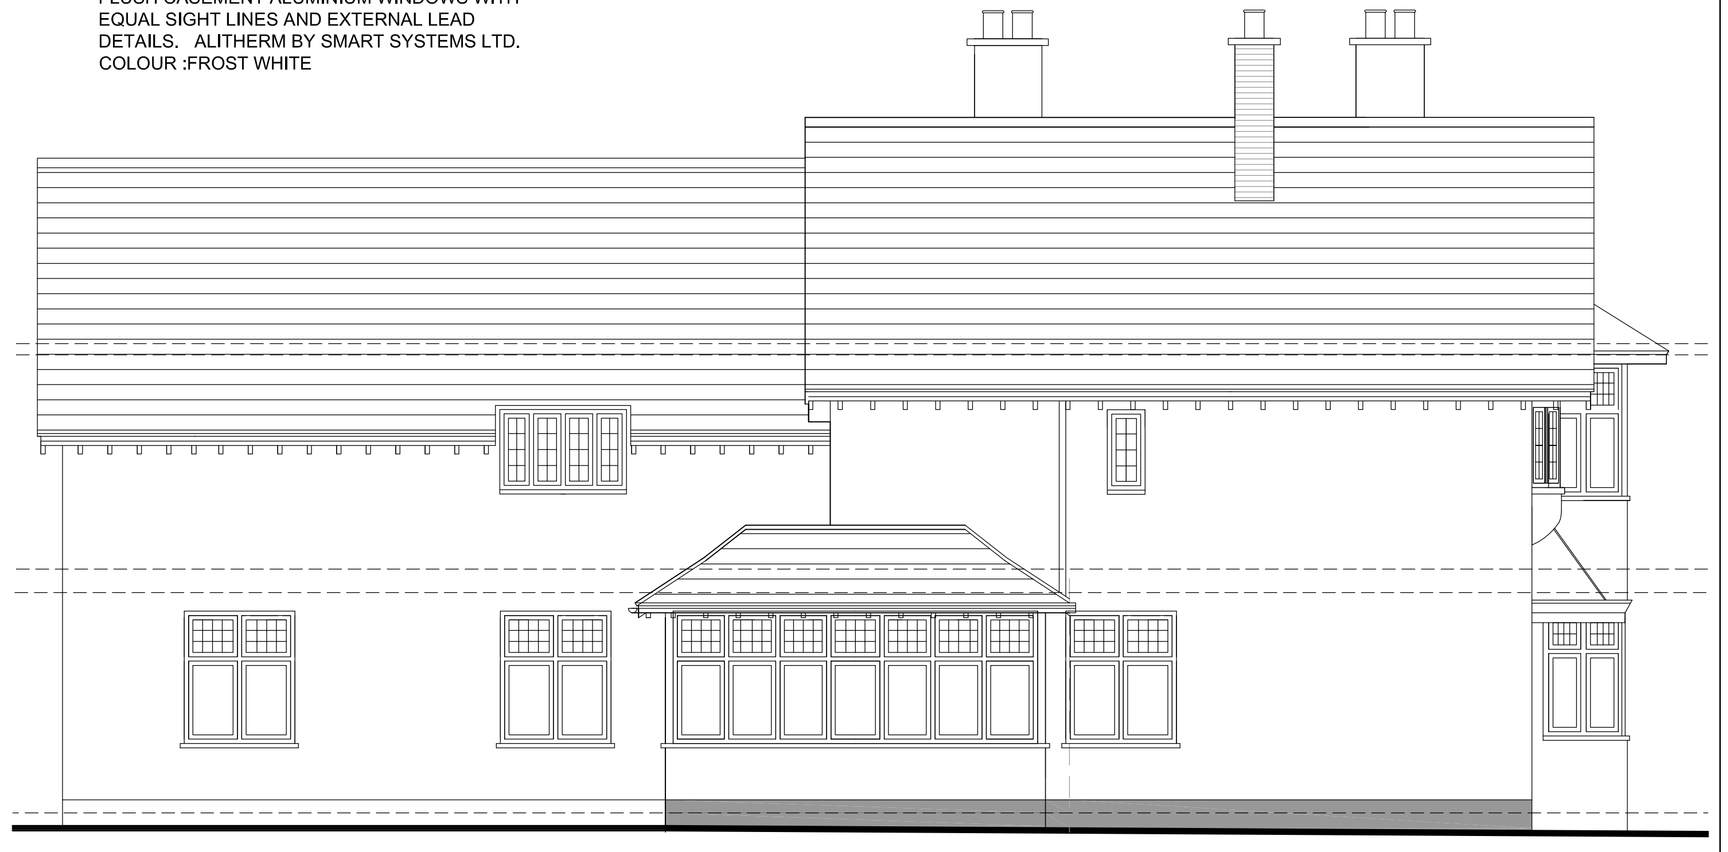

PROPOSED NORTHWEST ELEVATION (FRONT)

PROPOSED SOUTHWEST ELEVATION (SIDE)

0 1m 2m 3m 5m
1:50

CONTACT

www.provendesign.co.uk e: marksimmons@provendesign.co.uk
m: 07972 284343 t: 01622 745144

The Copyright of this drawing remains with Proven Design and is not to be reproduced without written approval. Dimensions are not to be scaled from this drawing. The Contractor is to check all dimensions on site and report any discrepancies to the Contract Administrator. This drawing is to be read in conjunction with all other standard documentation.

NOTES

REVISIONS

REV A 25.05.18 SIDE EXTENSION MOVED TOWARDS REAR AWAY FROM CORNER BAY
GROUND FLOOR EXTENSION ROOF ALTERED
PORCH COLUMNS ADDED AND ROD SUPPORTS REMOVED
CASEMENTS ADDED TO STAIR WINDOW
NOTES AMENDED

REV B 19.06.18 HALF HIPPED END INDICATED TO SIDE EXTENSION. REAR EXTENSION EAVE AND RIDGE LOWERED TO SUIT.

PROVEN DESIGN
ARCHITECTS DESIGN MANAGEMENT BREEAM

project : PROPOSED EXTENSION for Mr Paul White 503, Broadway, Letchworth

drawing title :	drawing no :	rev. no :	scale :	date :
PROPOSED ELEVATIONS	11	B	1:50@A1	April 2013