


NOTES

1. Contractors must check all dimensions on site. Only figured dimensions are to be worked from. Discrepancies must be reported to the Architect or Engineer before proceeding.
© This drawing is copyright.
2. Reproduced from OS Sitemap © by permission of Ordnance Survey on behalf of The Controller of Her Majesty's Stationary Office. © Crown copyright 2008. All rights reserved. Licence number 100007126.

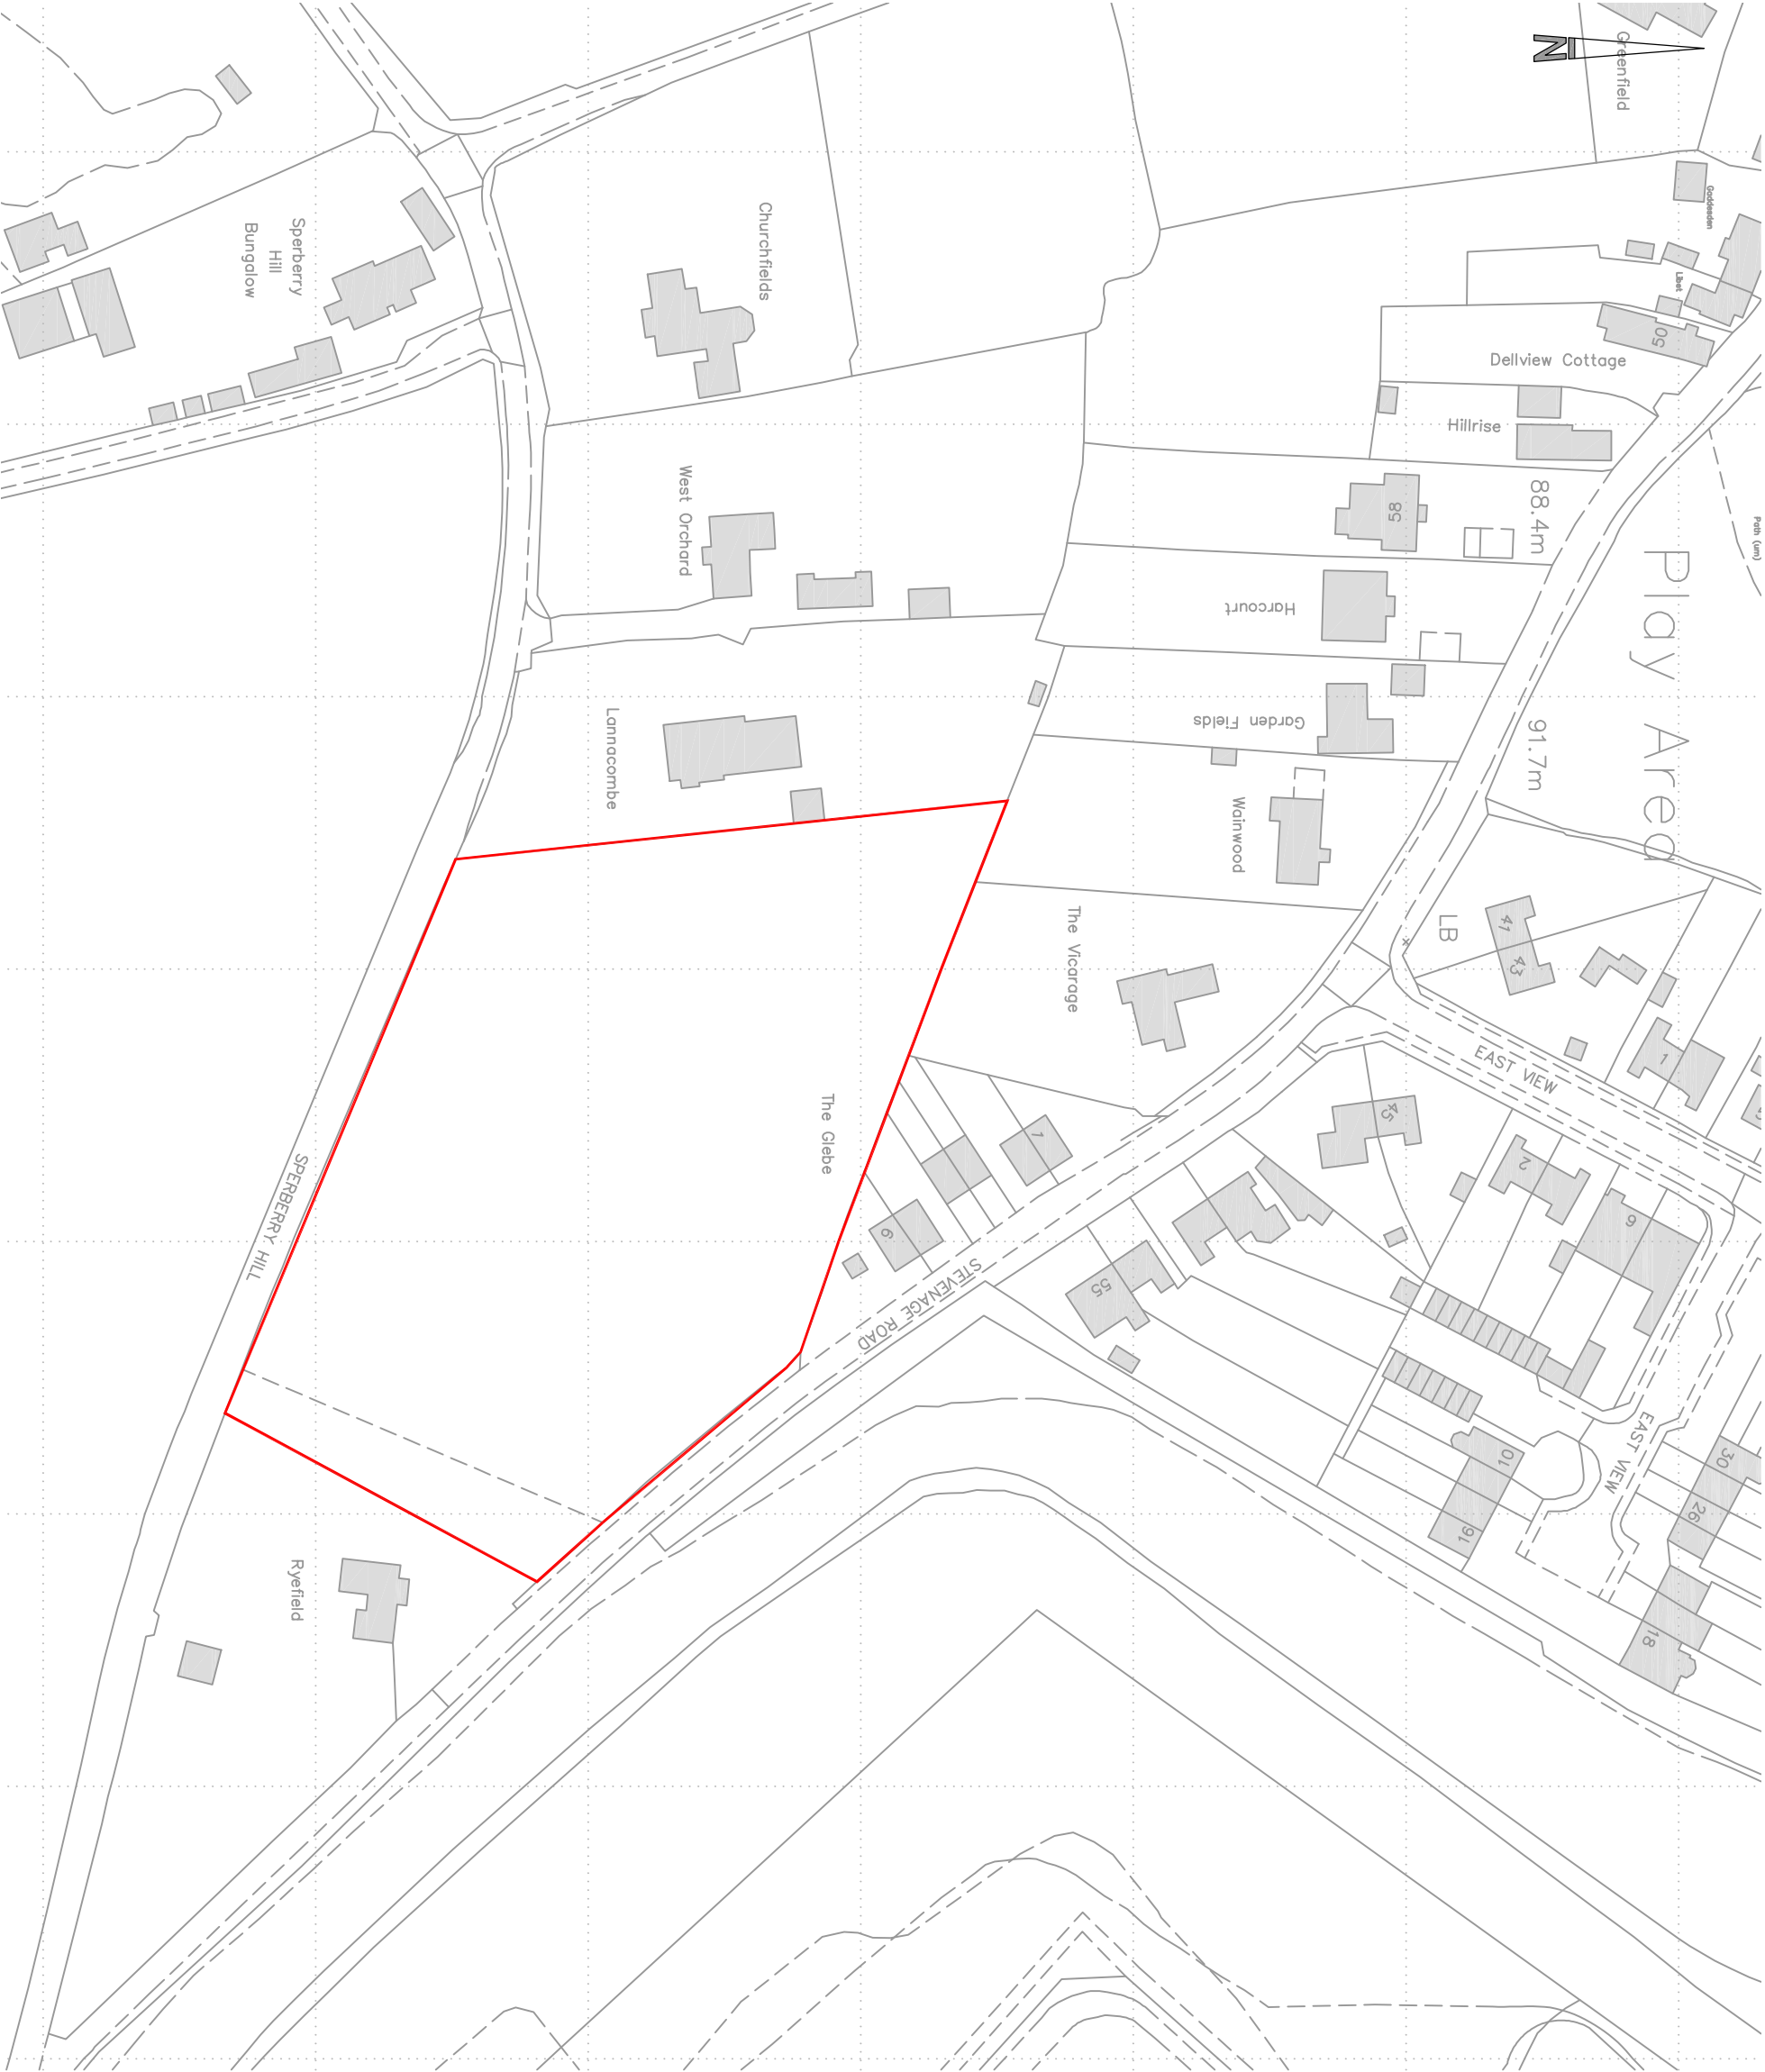

REV/DESCRIPTION		DRN	CHD	DATE
☒ PRELIMINARY	☐ INFORMATION			
☐ CONSTRUCTION	☐ AS BUILT			
SCALE		1:1250 @ A3	DATE	September 2018
DRAWN		RR	CHK	TF
DRAWING NO.		18142-1004	REV	-
TITLE				
Stevenage Road / Sperberry Hill				
St. Ippolyts				
DETAILS				
Site Location Plan				

Woods Hardwick

Architecture | Engineering | Planning | Surveying

BEDFORD : HEAD OFFICE

15-17 Goldington Road

Bedford MK40 3NH

T: +44 (0) 1234 268862

ONLINE: mail@woodshardwick.com

BIRMINGHAM

Fort Dunlop, Fort Parkway

Birmingham B24 9PE

T: +44 (0) 121 6297784

woodshardwick.com